



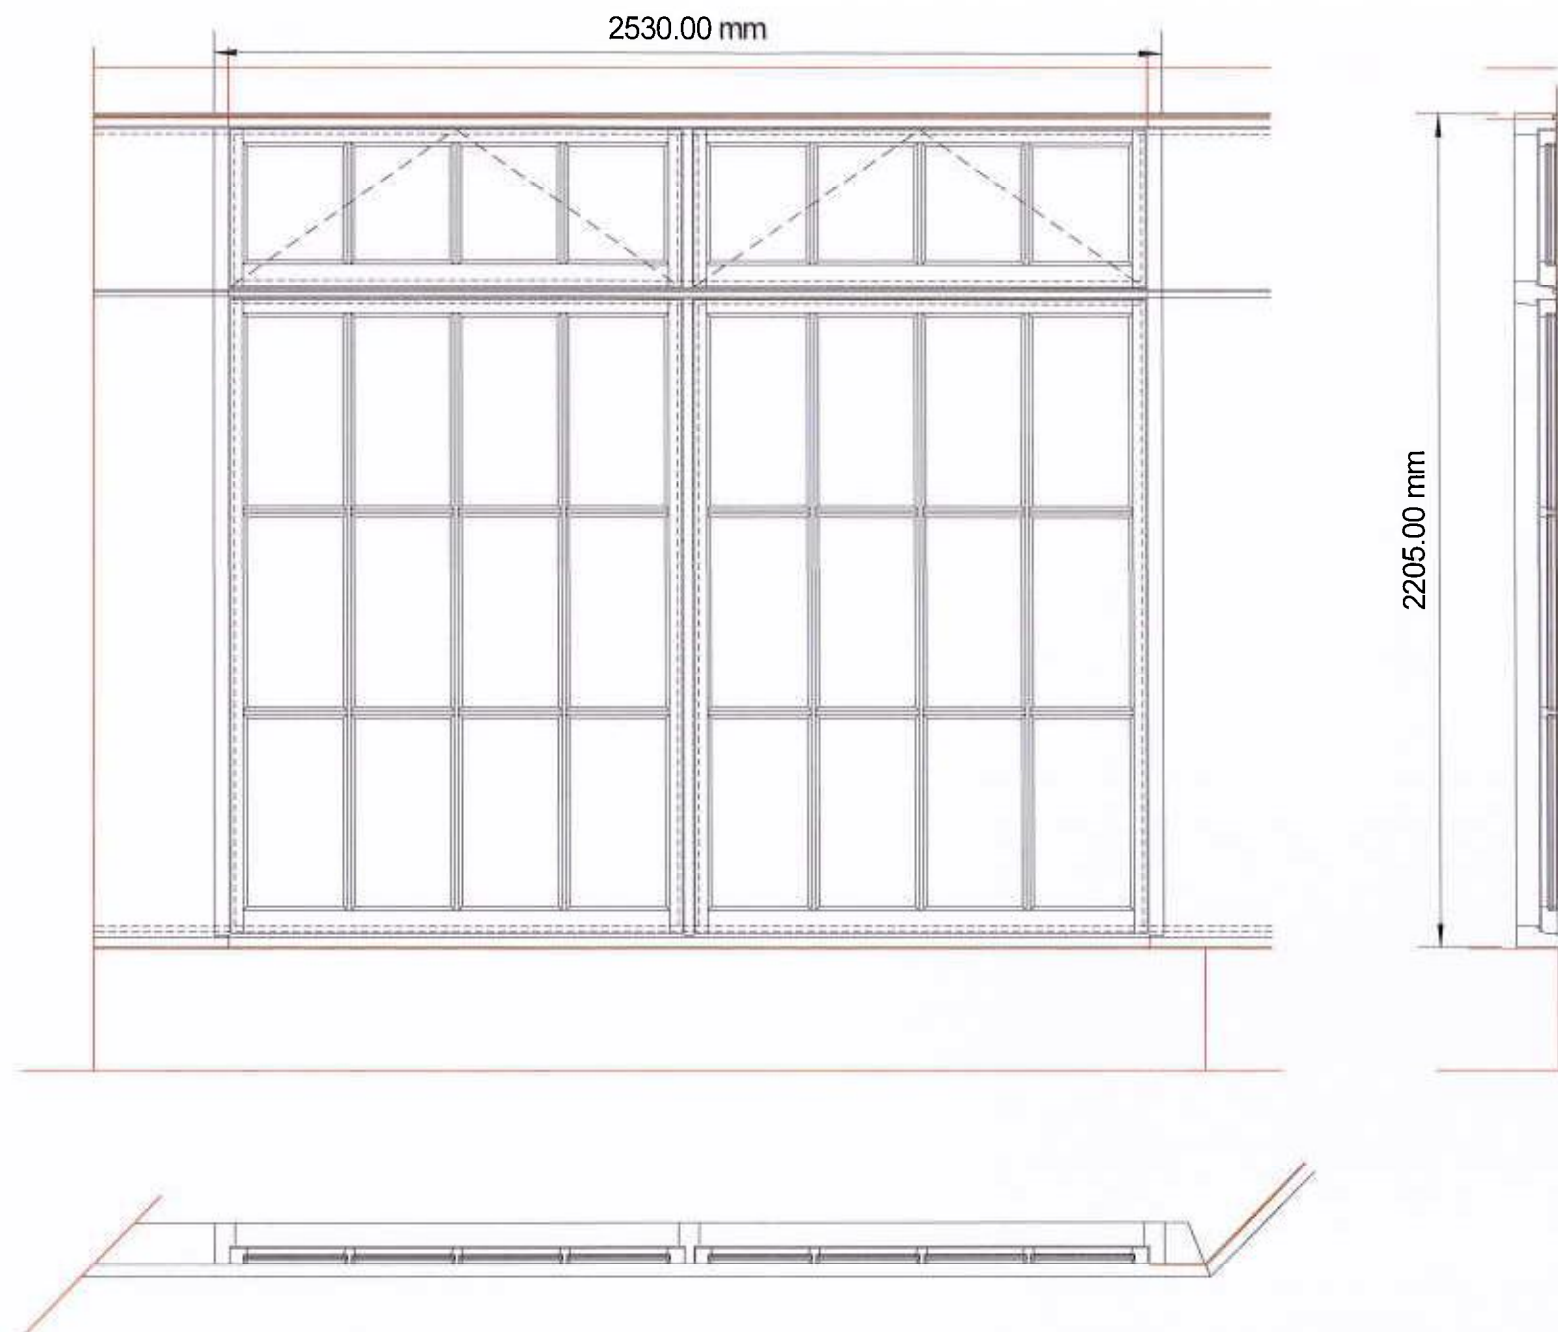

Window 6 East Elevation

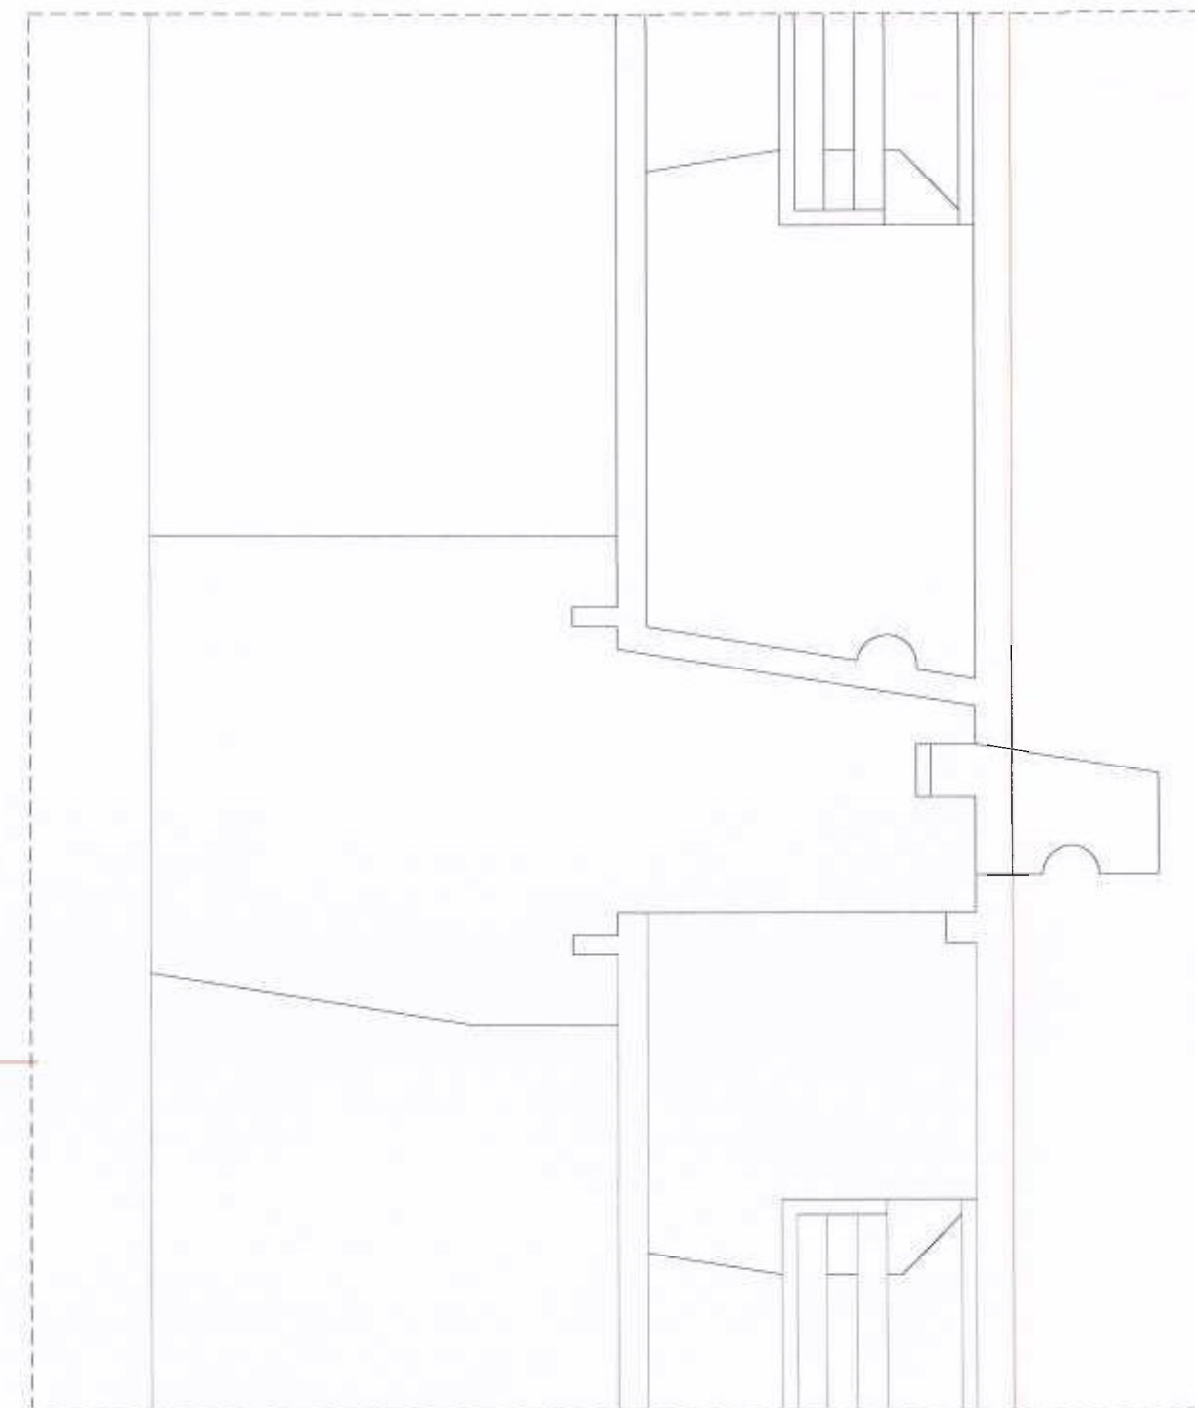

Full Size Transom

Revision C
 All Glazing Bars 25mm Thick
 Details As 2387-1-5 Rev C
 Double Glazed Units 4-4-4
 8mm Warm Edge For 10mm Rebates

Jacobs Joinery Ltd 10 Downley Road Havant Hampshire PO9 2NJ Tel:- 023 9245 7110/7111 Fax:- 023 9247 6722	
Client: Jacobs Construction	
Location:- Langstone Conservative Club Denvilles House 33 Emsworth Road Havant PO9 2SN	
Title:- Window 6 East Elevation	
Scale:- 1:20 @A3	
Date:- 14th August 2015	Drawn By:- S.B.
Dwg No:- 2387/1/5	Rev:- C 15/08/2016