




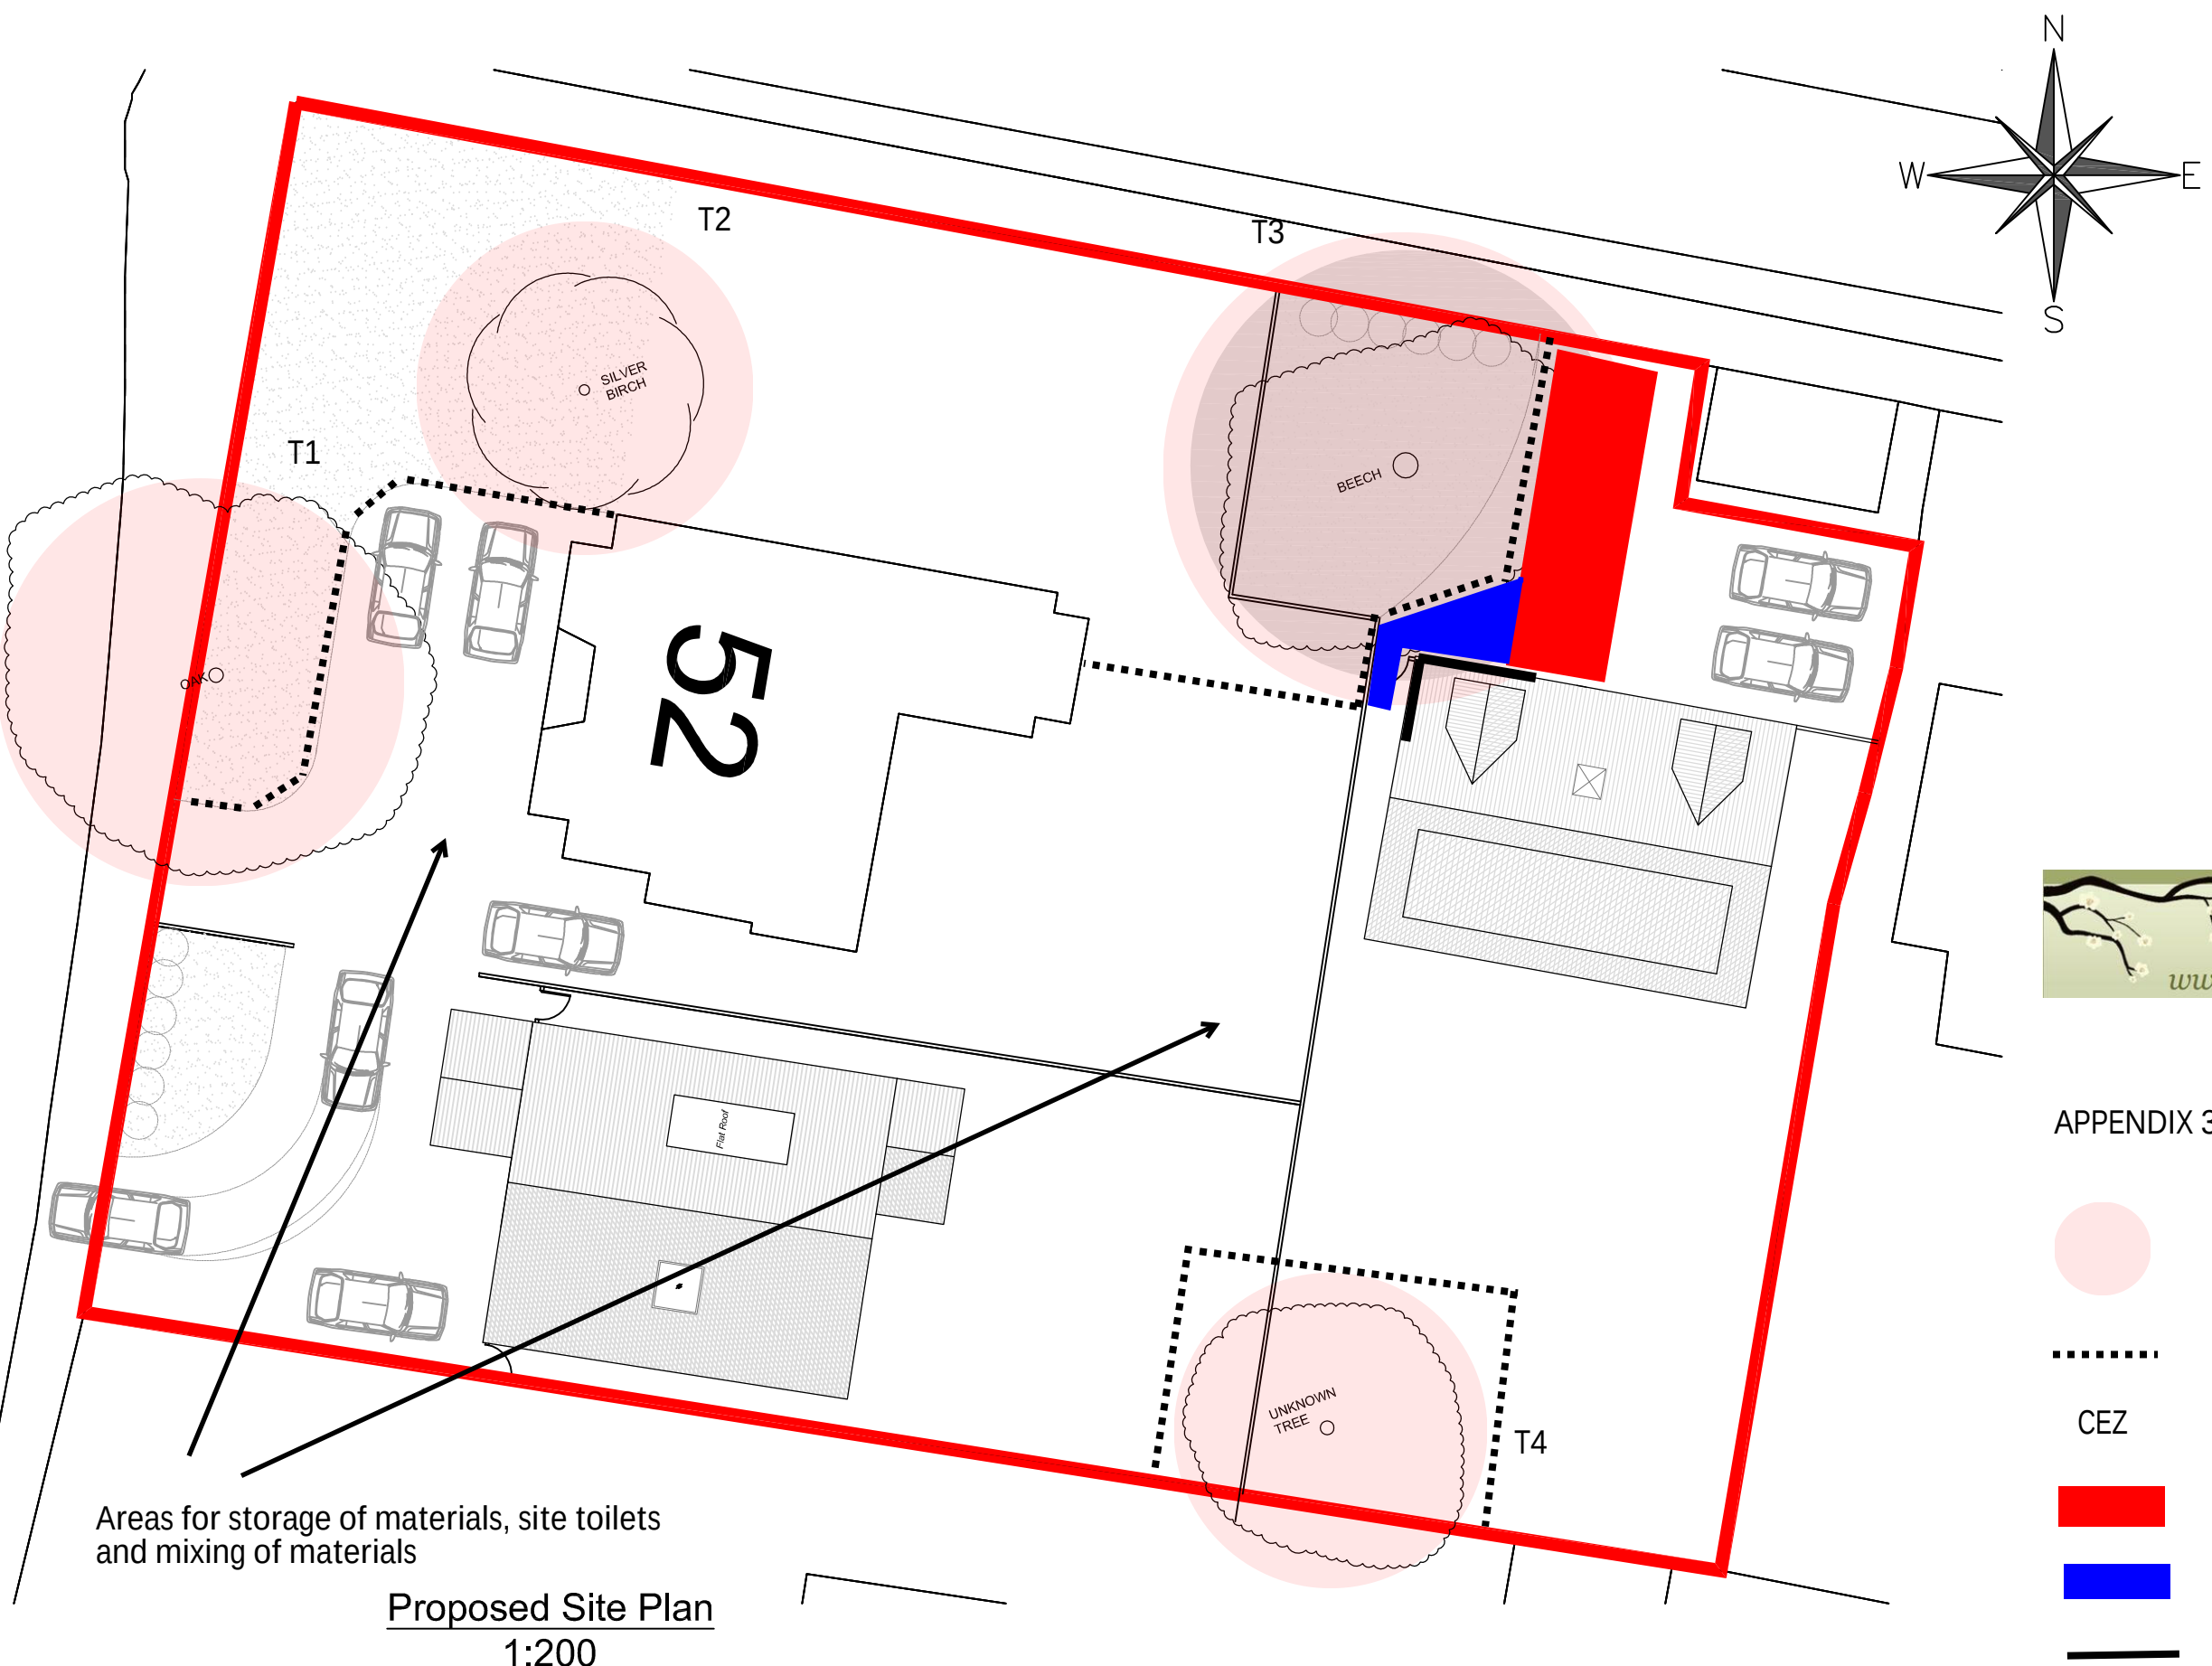

Proposed Site Plan
1:200

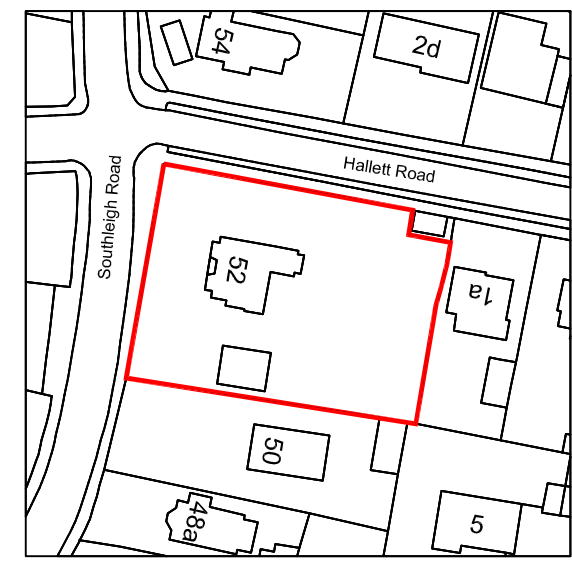

Location Plan
1:1250

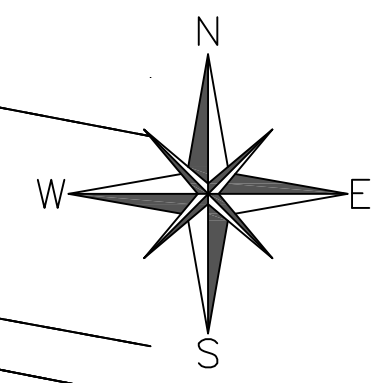

APPENDIX 3 REV 2- TREE PROTECTION PLAN

- RPA in meters radially from the centre of the stem
- Protective barriers
- Construction exclusion zone
- No dig access driveway
- Ground protection
- Pile and ground beam foundation, installation supervised

	Design & Development Associates Ltd info@design-develop.co.uk www.design-develop.co.uk 01202 233435	Site Address:	Drawing Title:	Client Name:		DWG No.	General Notes The contents of this drawing are copyright to Design & Development Associates and may not be altered, copied or reproduced without written consent. Contractor must verify all dimensions and report any discrepancies before putting work in hand. Drawings for PLANNING purpose only and hence do not scale from this drawing.
		52 Southleigh Road Havant PO9 2QH	Site & Location Plans	Mr Philip Cook		004	
				Scale:	Revision	Date	
				A3	G	Jan-15	