


SITE
PLAN
1:200

GARDEN

BOUNDARY

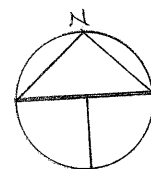

BOUNDARY

DRIVEWAY


11.

7

ST JAMES ROAD


THE SITE

SECTION
A-A

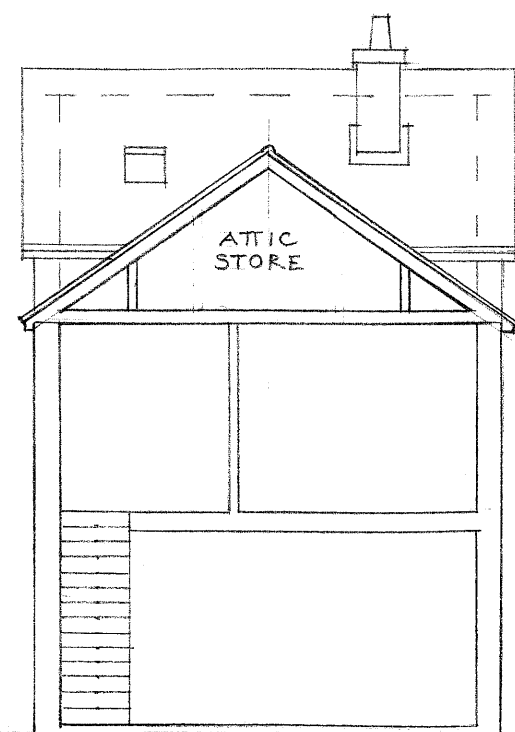

2780
2M
1780
2500
2800

EXISTING CHIMNEY
(MODIFIED)

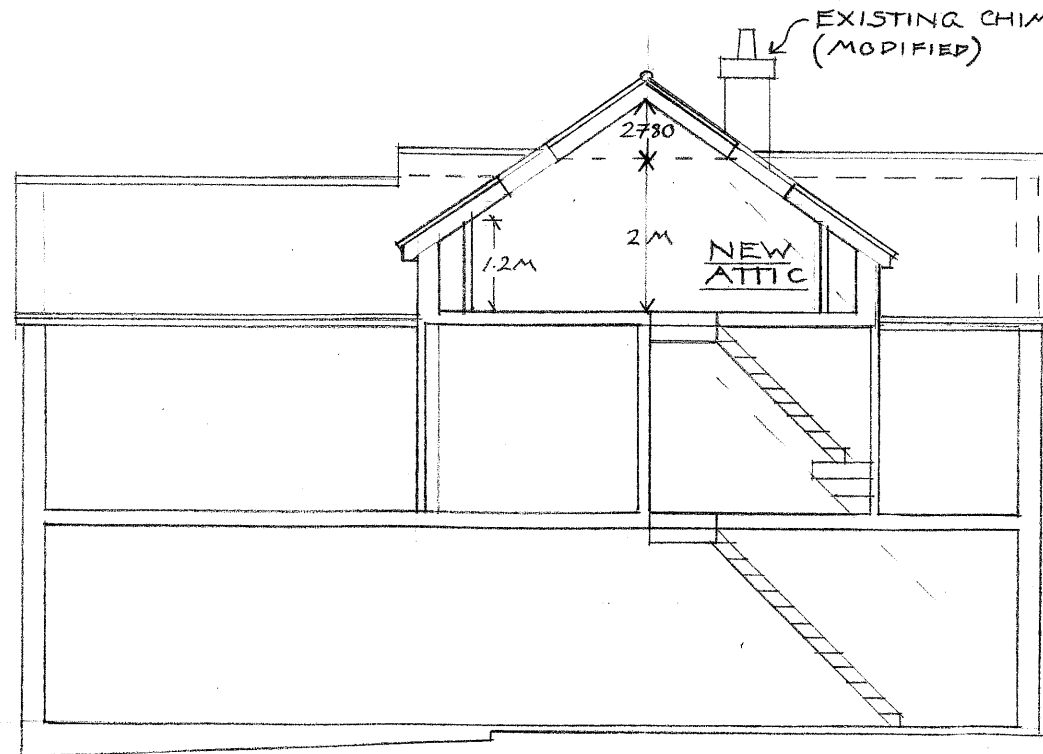

2780
2M
1780
2500
2800

0 1 2 3 4 5 PHYSICAL
SCALE IN M'S

SECTION B-B
1:100

9 ST JAME'S ROAD . EMSWORTH . HAMPSHIRE . PO10 7DN

Job No 104 . For Mr & Mrs G Davis . **Proposed Scheme for Attic Conversion**

DRAWING No 02 . SITE PLAN & SECTIONS . SCALE 1:200/1:100 @ A3

PULLEN & WELLS
ARCHITECTS

41-42 Southgate Place · Chichester
West Sussex · PO19 1ET
Tel 01243 85 95 10
office@pullenandwellsarchitects.co.uk
www.pullenandwellsarchitects.co.uk