




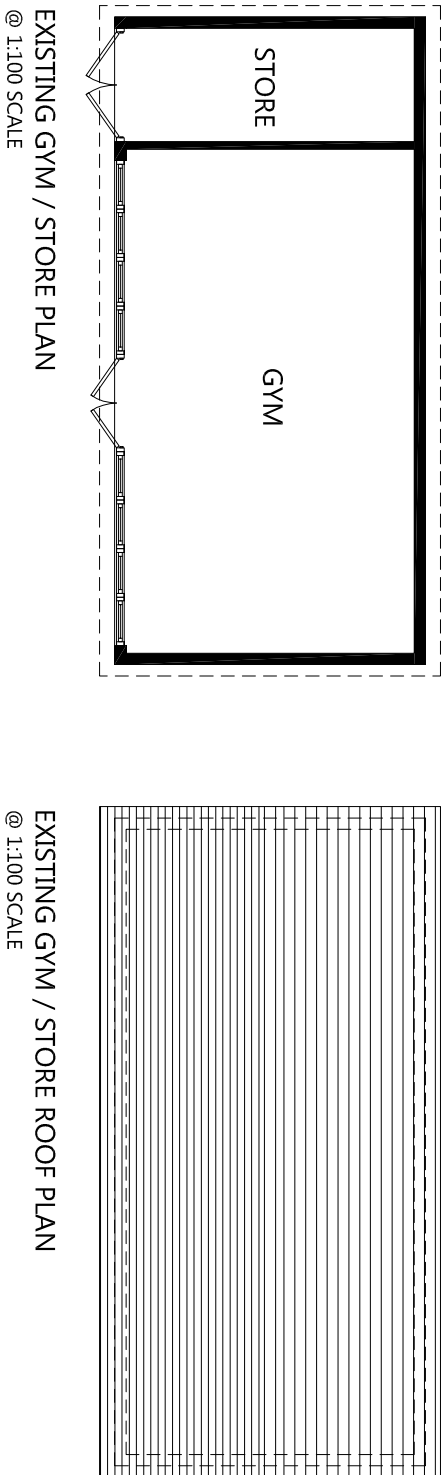

- | | | | |
|---|--------------------------------|----|--|
| 1 | TIMBER DOUBLE STORE DOOR | 7 | WHITE UPVC FRENCH DOORS |
| 2 | TIMBER FASCIA | 8 | DECKING BALUSTRADE NOT SHOWN FOR CLARITY |
| 3 | NATURAL SLATE ROOF FINISH | 9 | TIMBER DECKING |
| 4 | ANGLED GREY RIDGE TILES | 10 | TIMBER BALUSTRADE AROUND PERIMETER OF DECKING AREA |
| 5 | HORIZONTAL TIMBER CLADDING | 11 | CONCRETE BASE / PLINTH |
| 6 | FULL HEIGHT WHITE UPVC GLAZING | 12 | GARDEN FINISHED GROUND LEVEL |

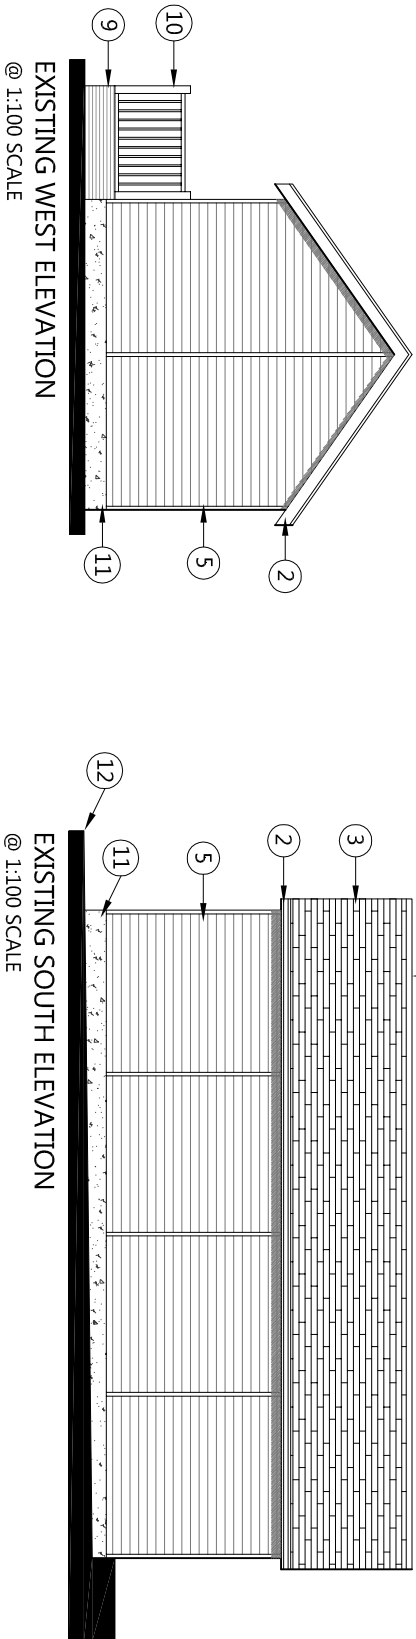

PHOTOGRAPH OF NORTH ELEVATION

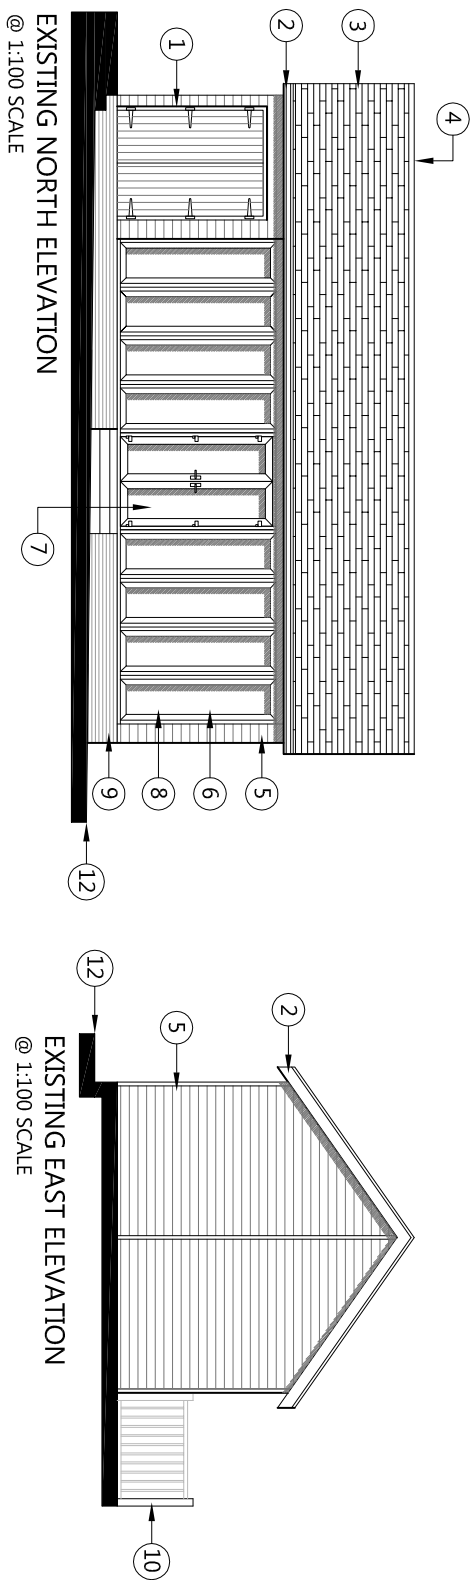

PHOTOGRAPH OF EAST ELEVATION

 GRAHAM ASH ARCHITECTS				TITLE: Existing Gym / Store (To Be Demolished)	
DESIGNED BY: GA		DATE: 15-6-21	DRWN / DTALD BY: JAT		
SCALE: 1:100		PLOTTED: 15-6-21	REV.		
PROJECT: NEW OUTBUILDING AT 133 LONDON ROAD WATERLOOVILLE PO7 7SH		SCALE @ 1:100 0 1 2 3 4 5m			
PURPOSE OF ISSUE: ☒ information ☐ approval ☐ tender ☐ construction		DWG. NO. 21:027:06			