





EXISTING FRONT ELEVATION
1:50@A1

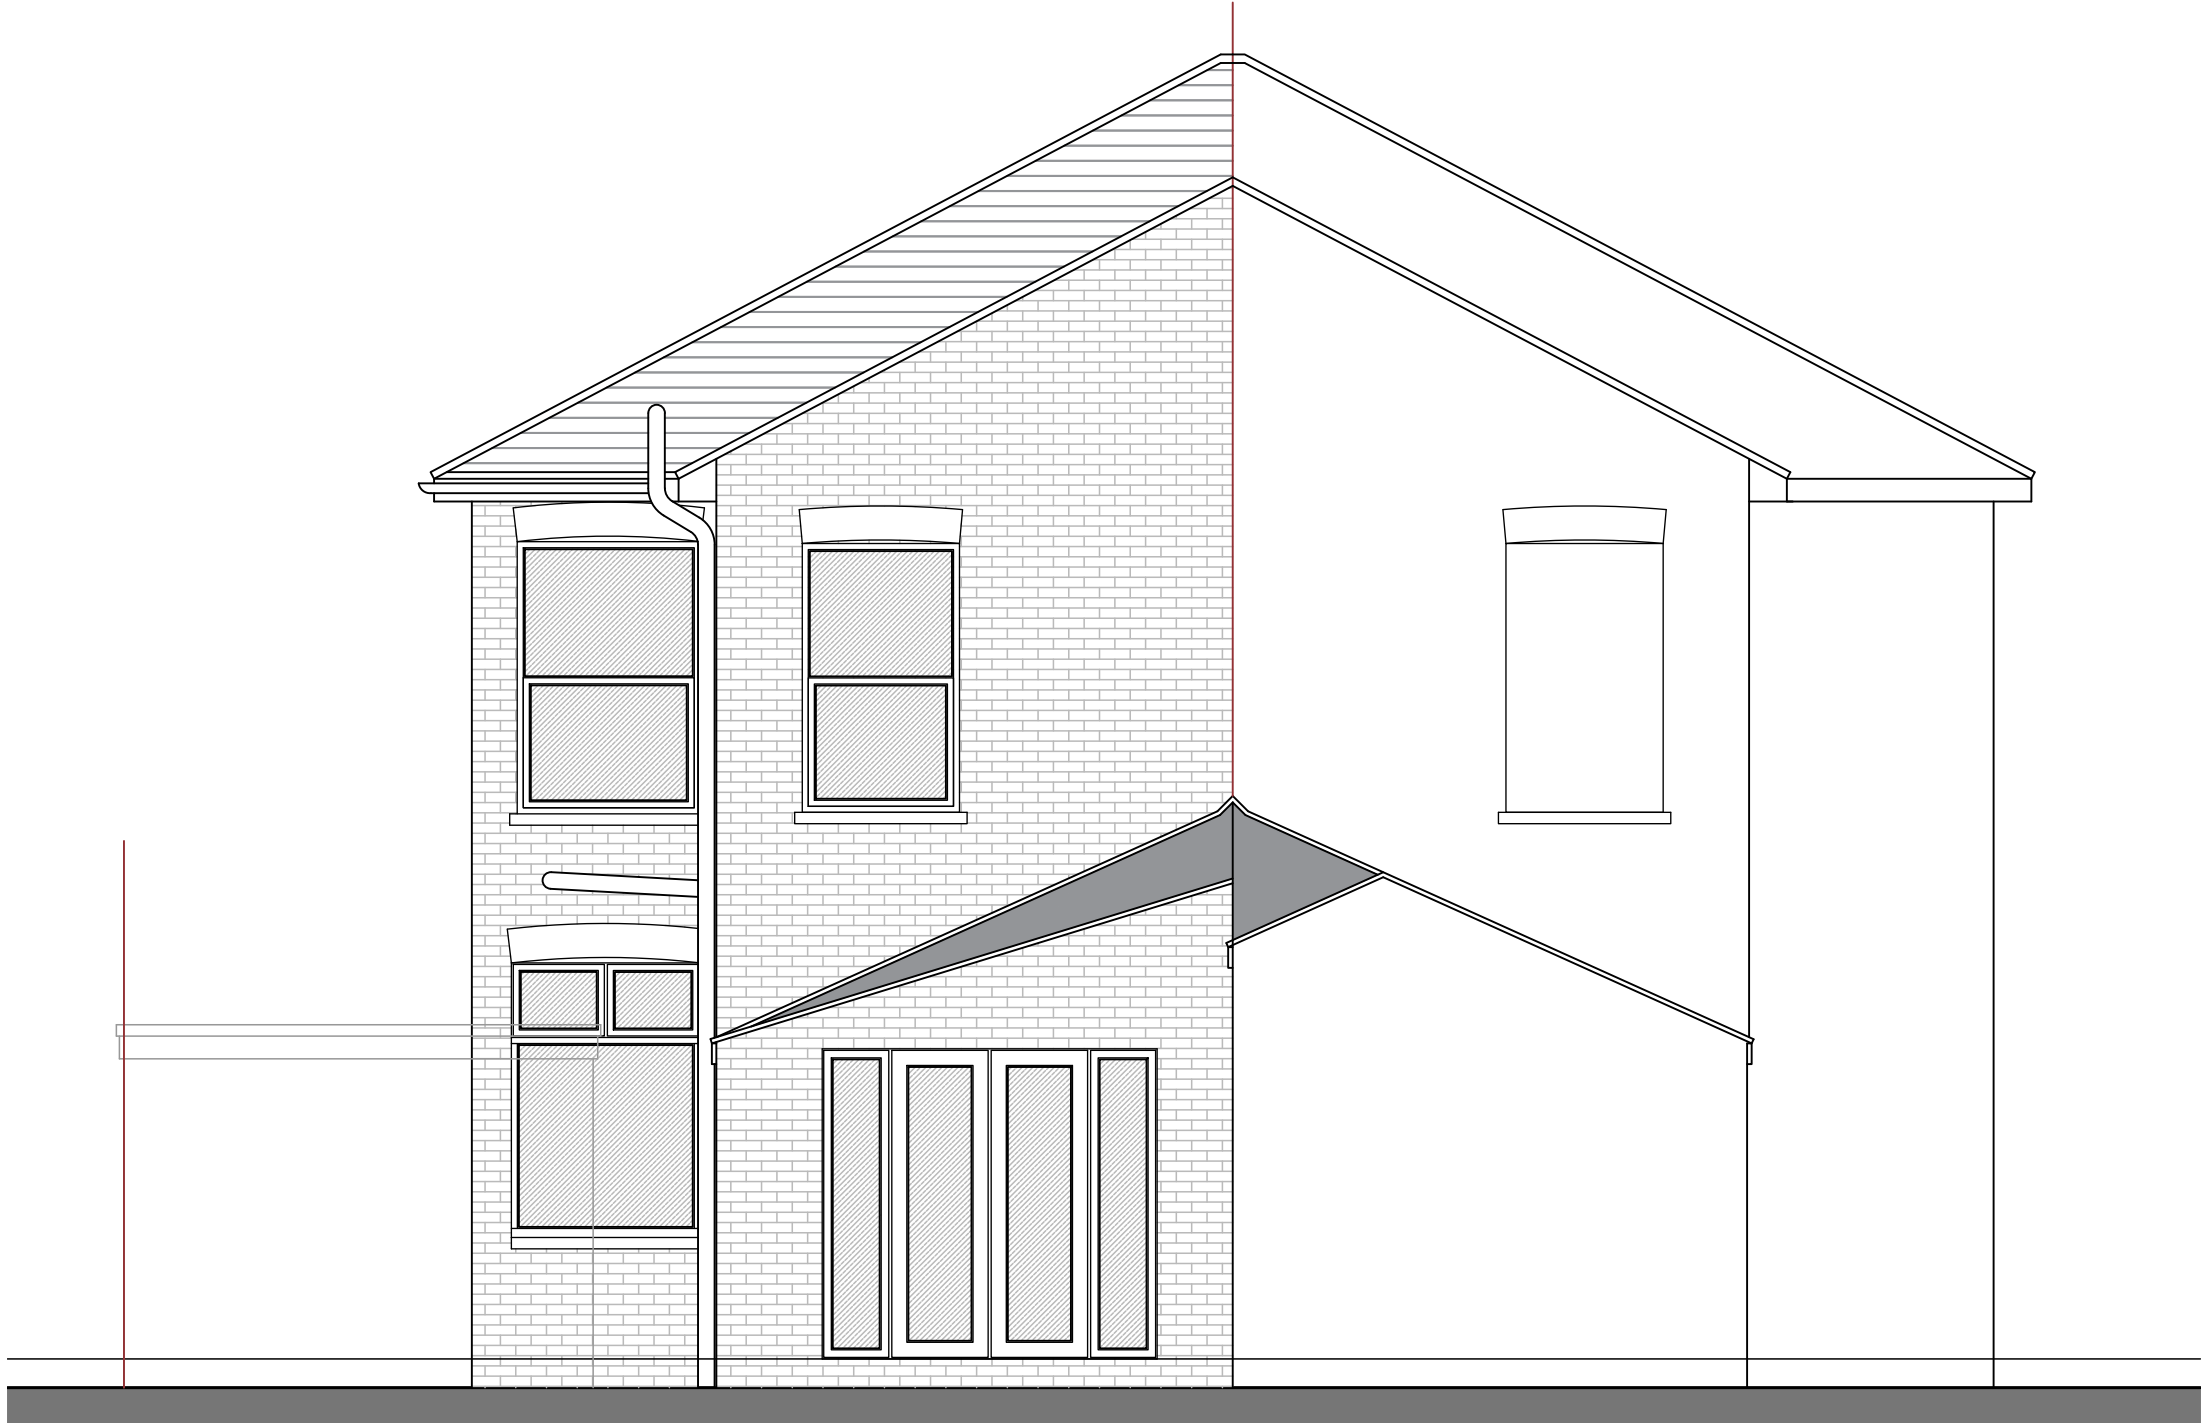

EXISTING REAR ELEVATION
1:50@A1

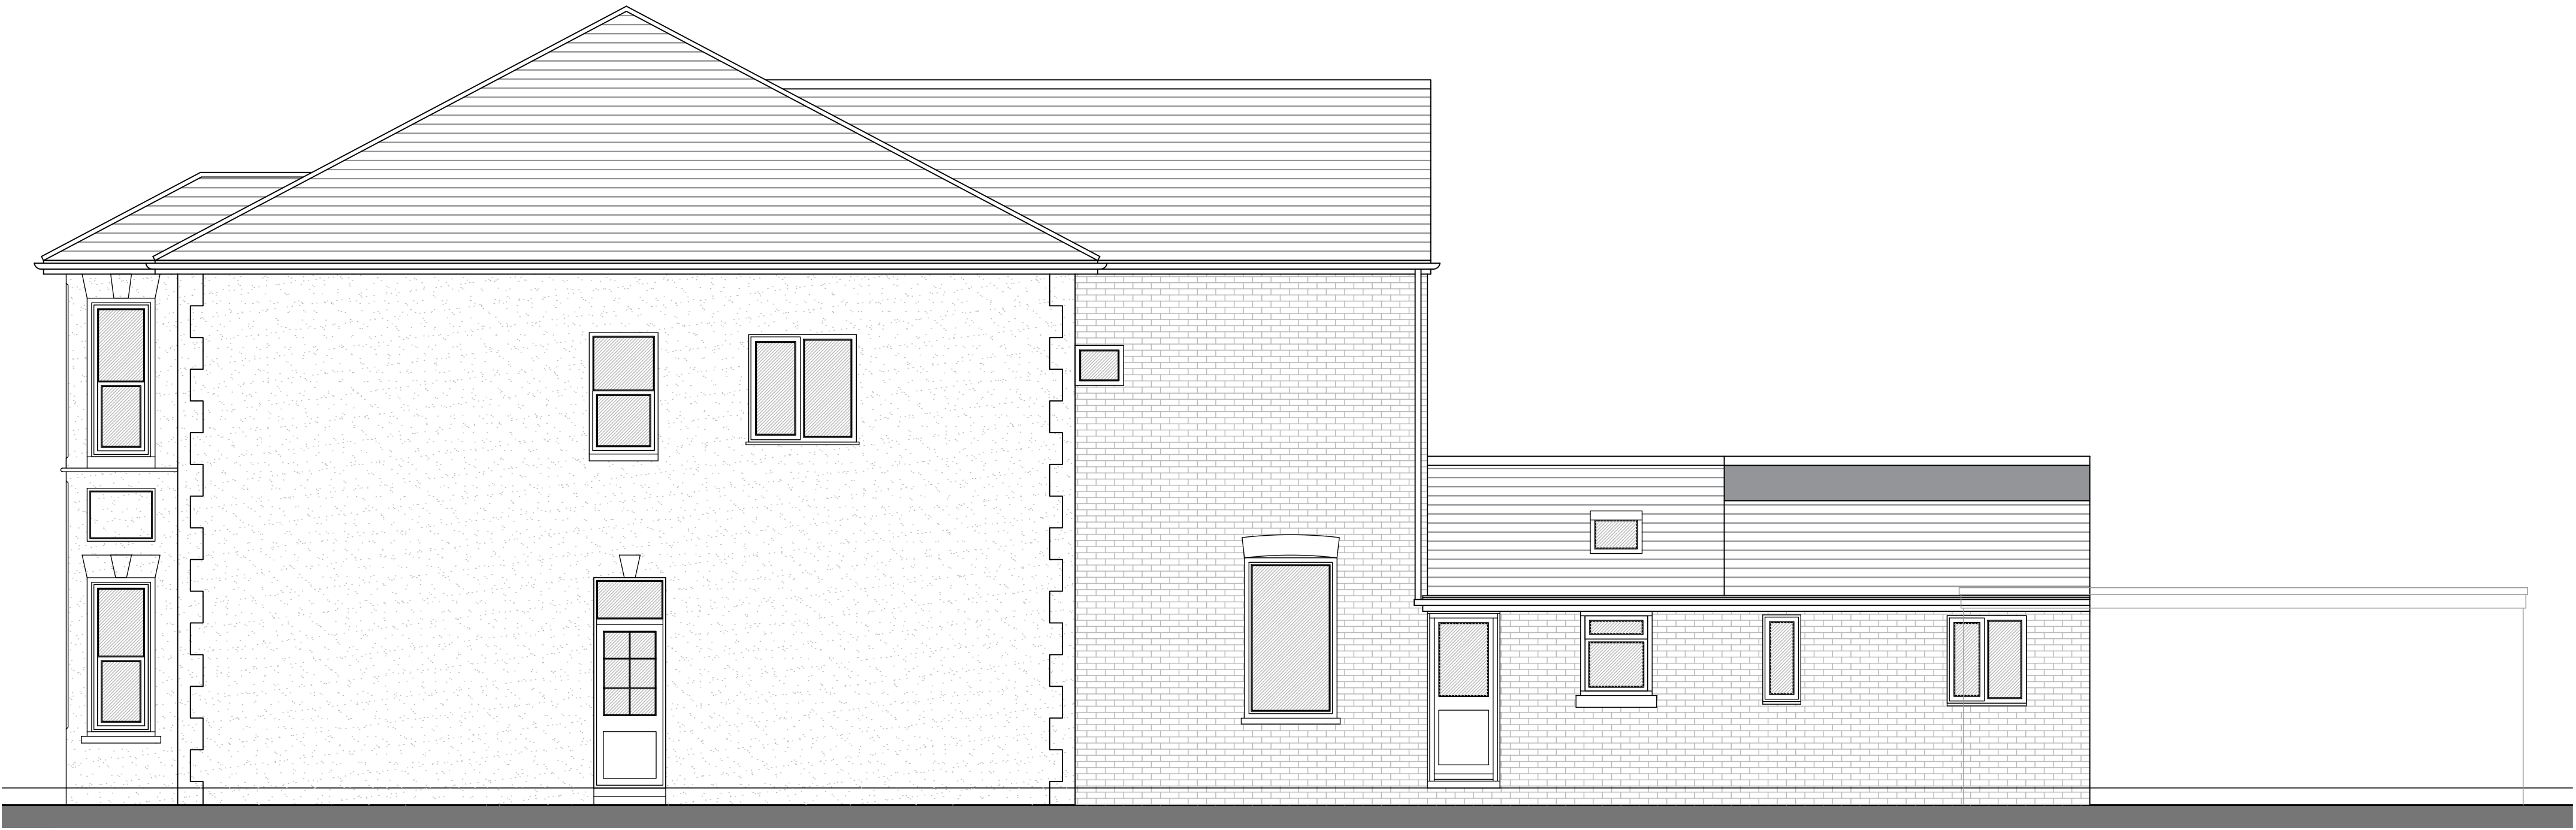

EXISTING SIDE ELEVATION
1:50@A1




EXISTING FRONT ELEVATION



EXISTING REAR ELEVATION



EXISTING SIDE ELEVATION
SINGLE STOREY SECTION

 

NOTES ORIGINAL A1

DO NOT SCALE FROM THIS DRAWING.
ALL DIMENSIONS TO BE CHECKED ON SITE.
COPYRIGHT PROTECTED.

REVISIONS:

REV A:

JOB TITLE:

PROPOSALS AT:
10 FIRST AVENUE,
HAVANT,
DERVILLES,
PO9 2QN

PLANNING

CONTACT:

07988518827
dwilliams@willowarchitecture.co.uk

MICHELLE AND JASON HILL

CLIENT:



DRAWING TITLE:

EXISTING ELEVATIONS

DRAWN BY:

DTW

DATE:

21/05/21

SCALE:

1:50 & 1:100@A1

DRAWING NO:

2005-002