


Sea Front

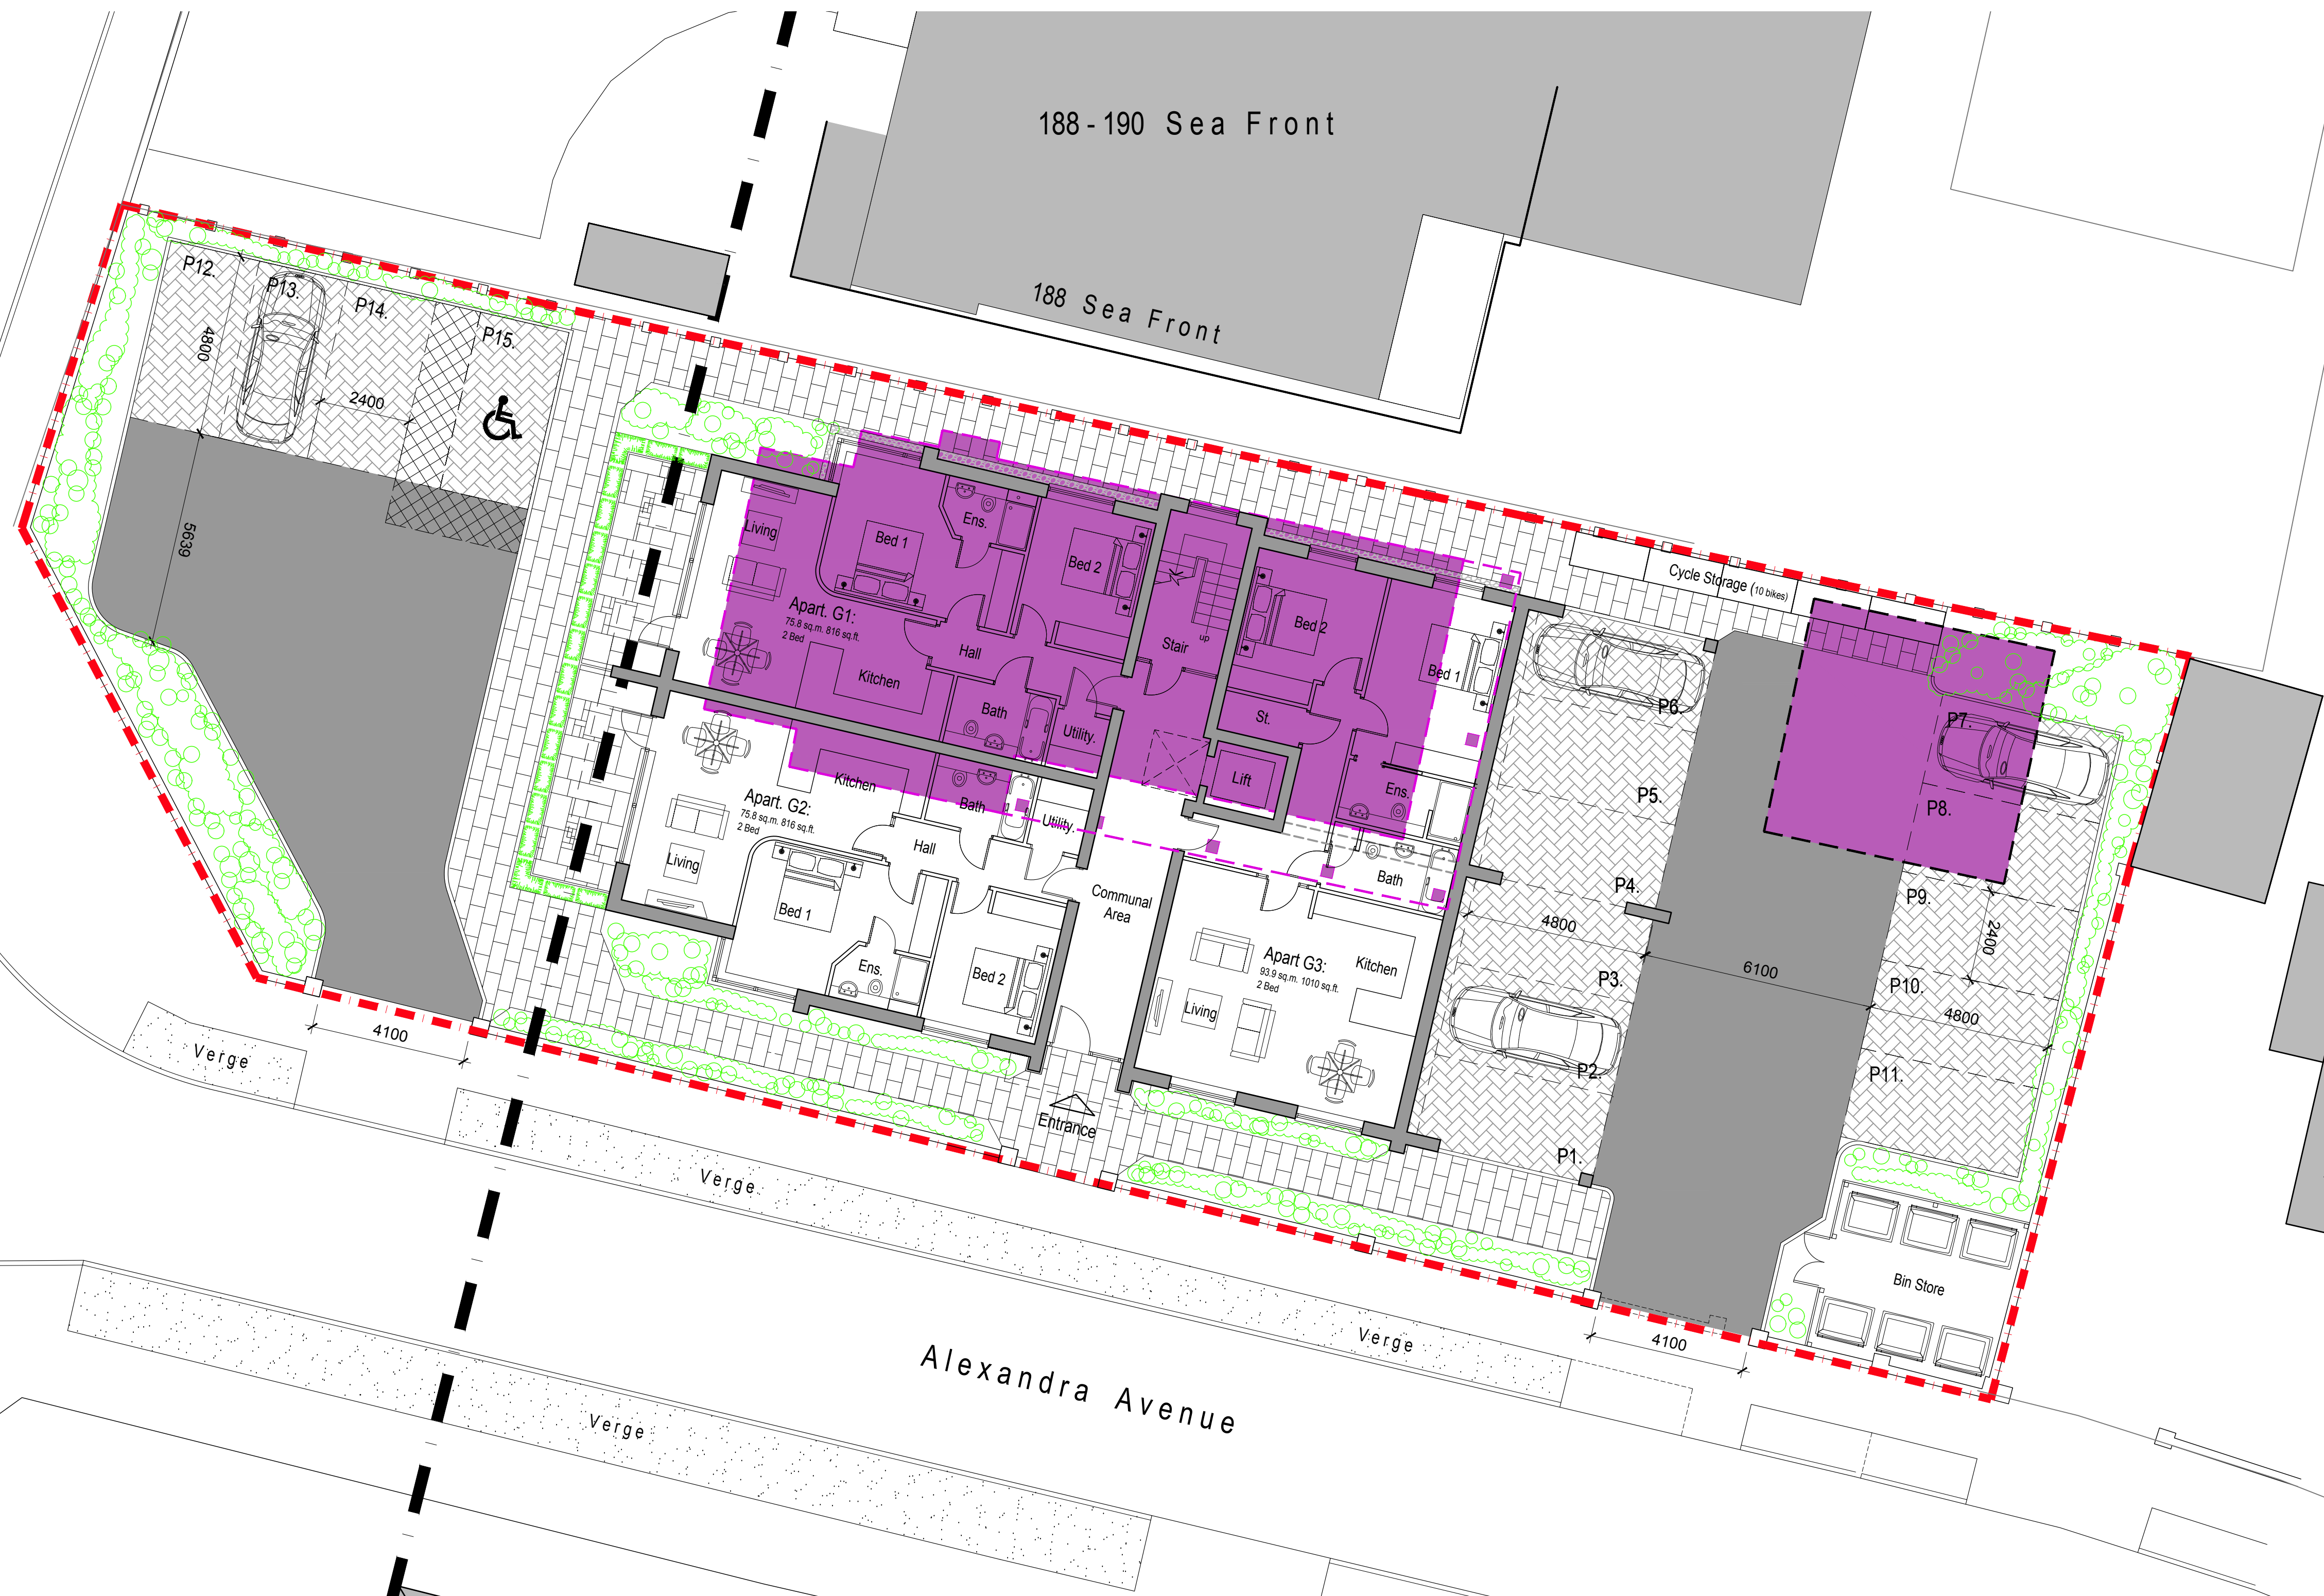

Alexandra Avenue

26 Alexandra Ave.

Key

 Existing house and garage to be demolished

Notes:

Application site area = 1053 m² (0.1053 Hectares)

Parking Standards -

15 car spaces of which 1 is dedicated Disabled

10 cycle parking spaces in external lockers.

1m SCALE 1:100

Rev	Description	Date	By	App'd
Rev A	Revised to reflect planners comments.	17.06.21	SF	AJS



Stoddart Architecture
108, Huddersfield Road, Bingley, Wetherby, West Yorkshire, WF8 3BH
T: 01484 862220
E: enquiries@stoddart-architecture.co.uk
www.stoddart-architecture.co.uk

RIBA 
Chartered Practice

Client:		Mr & Mrs Smith			
Project:		Seafront Hayling Island Hampshire PO11 9HT			
Drawing Title:		Site Plan Proposed			
Project No.	Dwg No.	Rev.	Scale @ A1	Date:	By:
2020.020	PL02	A	1:100	03/12/20	AJS
Issue Status:					
PLANNING					

This drawing should be read in conjunction with all related drawings. Do not scale from this drawing. All dimensions shown must be checked and verified on site before commencing any work or producing any drawings. Stoddart Architecture Ltd should be notified immediately of any discrepancy on the drawing. This drawing together with the design is copyright and remains the property of Stoddart Architecture Ltd.