

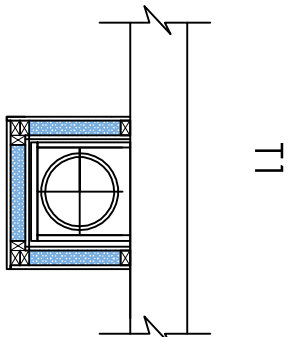
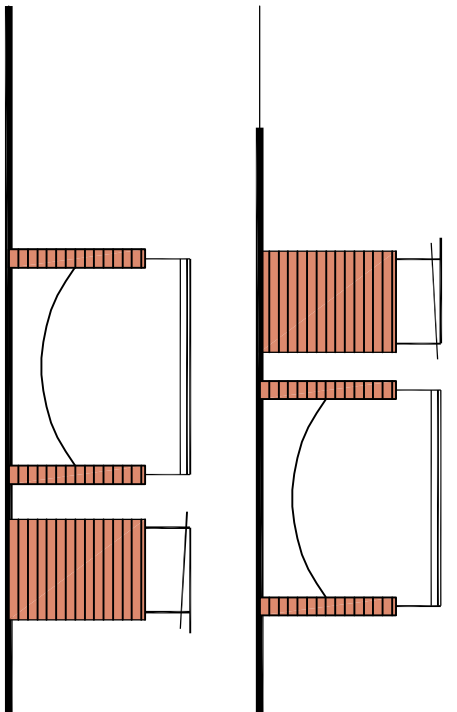
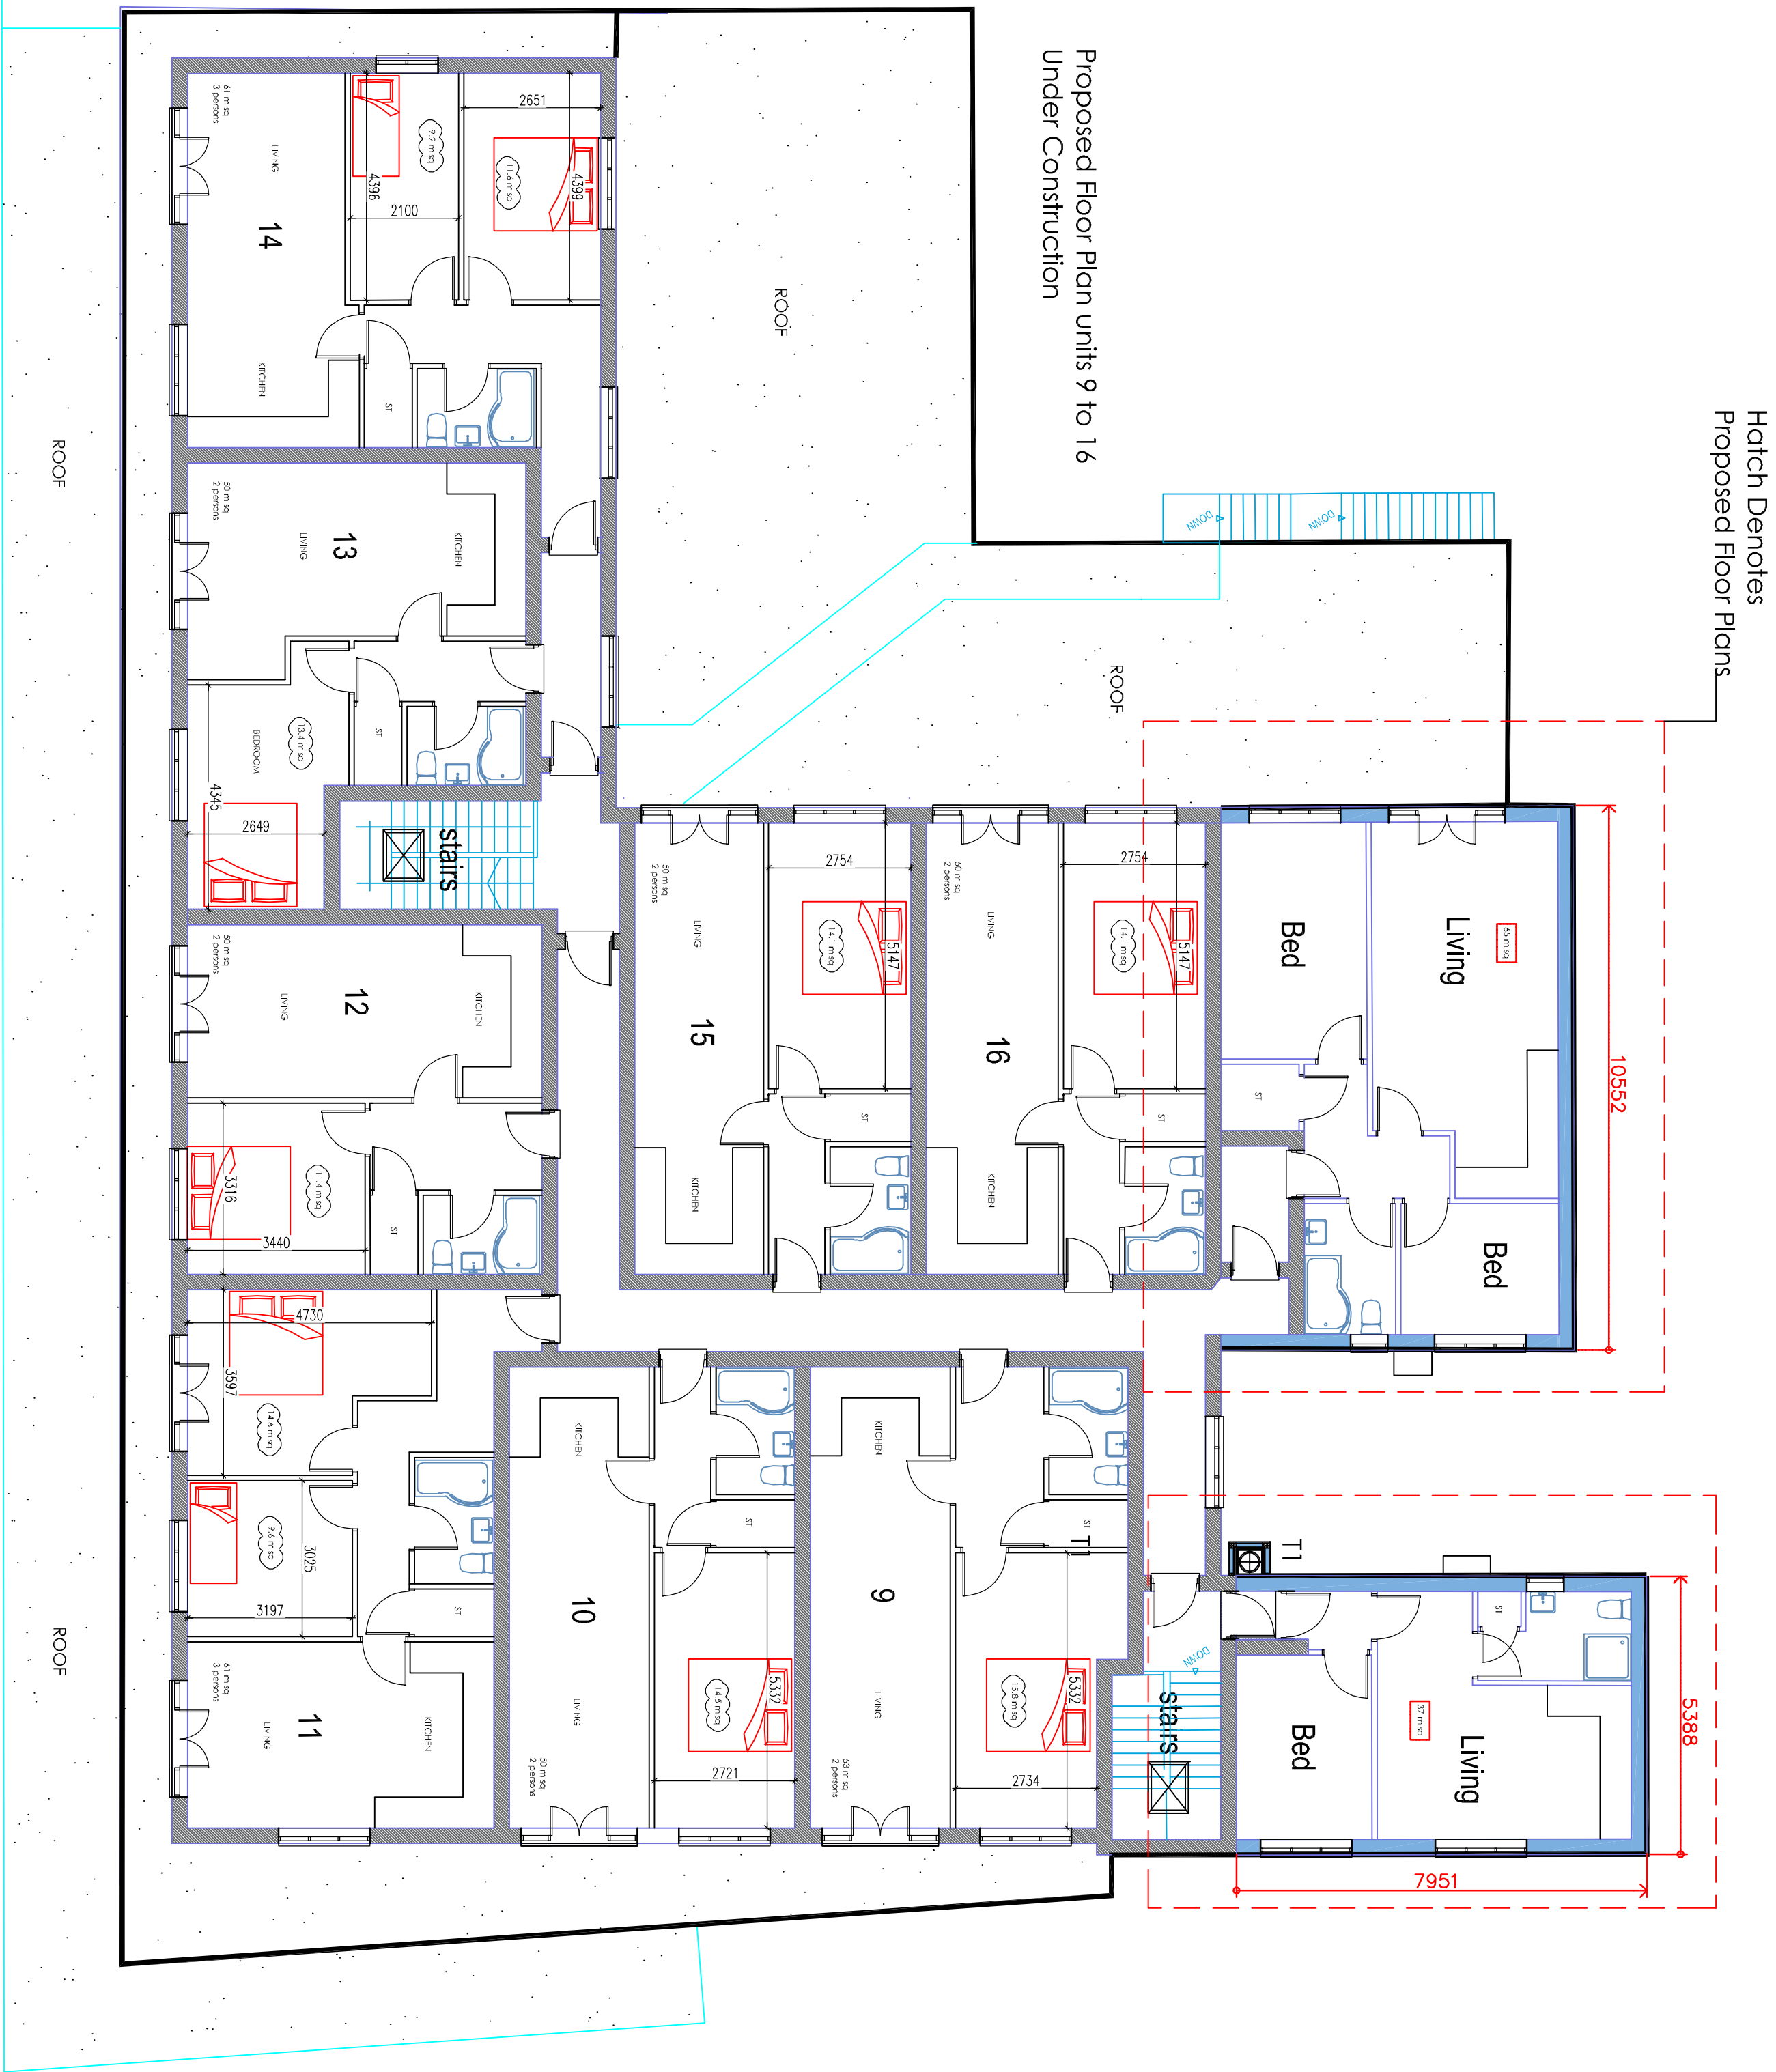


Refuse Store 1 & 2

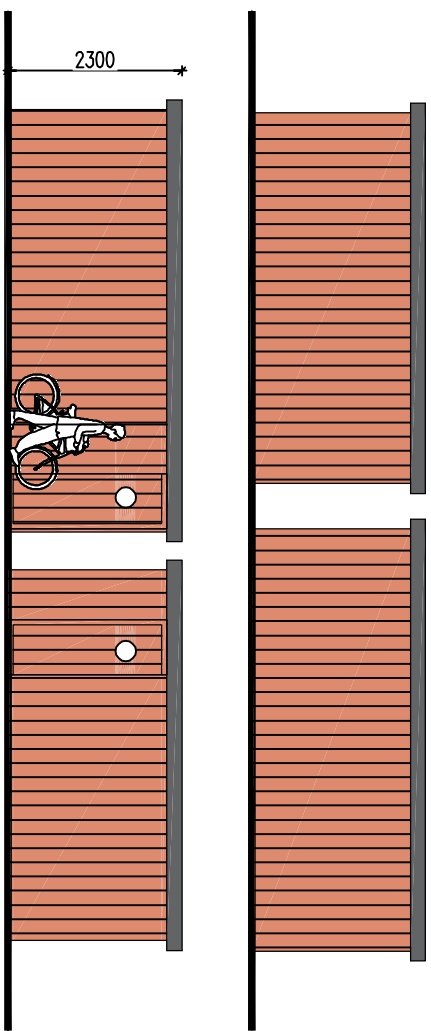

- Timber frame inlined with acoustic insulation
Fix 70–100mm timber frame to building using anti-vibration mounts (similar to EP anti-vibration wall mounts from Custom Audio Designs).
☐ Place RW3 mineral wool between timber studs
☐ Fix siltat weatherboard (or similar) to the timber studs
☐ Fix Tecsound SY50 membrane to boards
☐ Apply cladding to match existing to the outer layer of the system

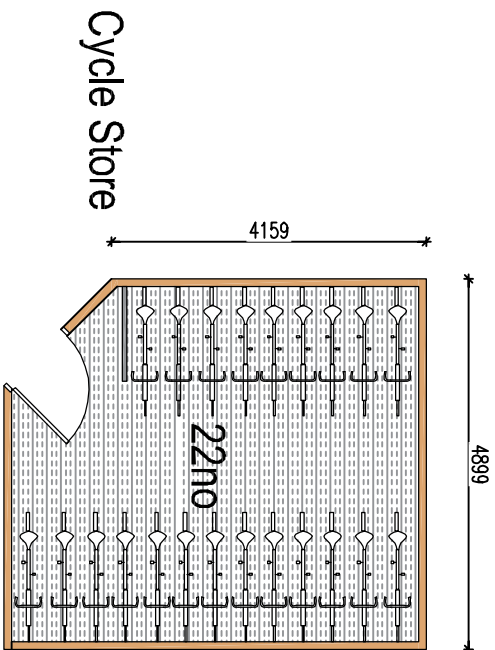

Revision	Description	Date	Drawn

Project:
Fernwood House
London Rd,
Waterlooville
PO7 7HG

Drawing Title:
Proposed Floor Plan

Chris Flint Associates Ltd
CHARTERED SURVEYORS - PROJECT MANAGERS
DEVELOPMENT CONSULTANTS

Drawn By	Date	SHEET SIZE	Approved By
CF	13/04/21	A1	

Drawn By	Date	Revision	Scale
CFA	FULL	R2	02

PLANNING

2 Emerald Close Waterlooville, Hants PO7 8NZ
tels: 023 92 432484 faxes: 023 92 358554
Email: info@flintassociates.co.uk