



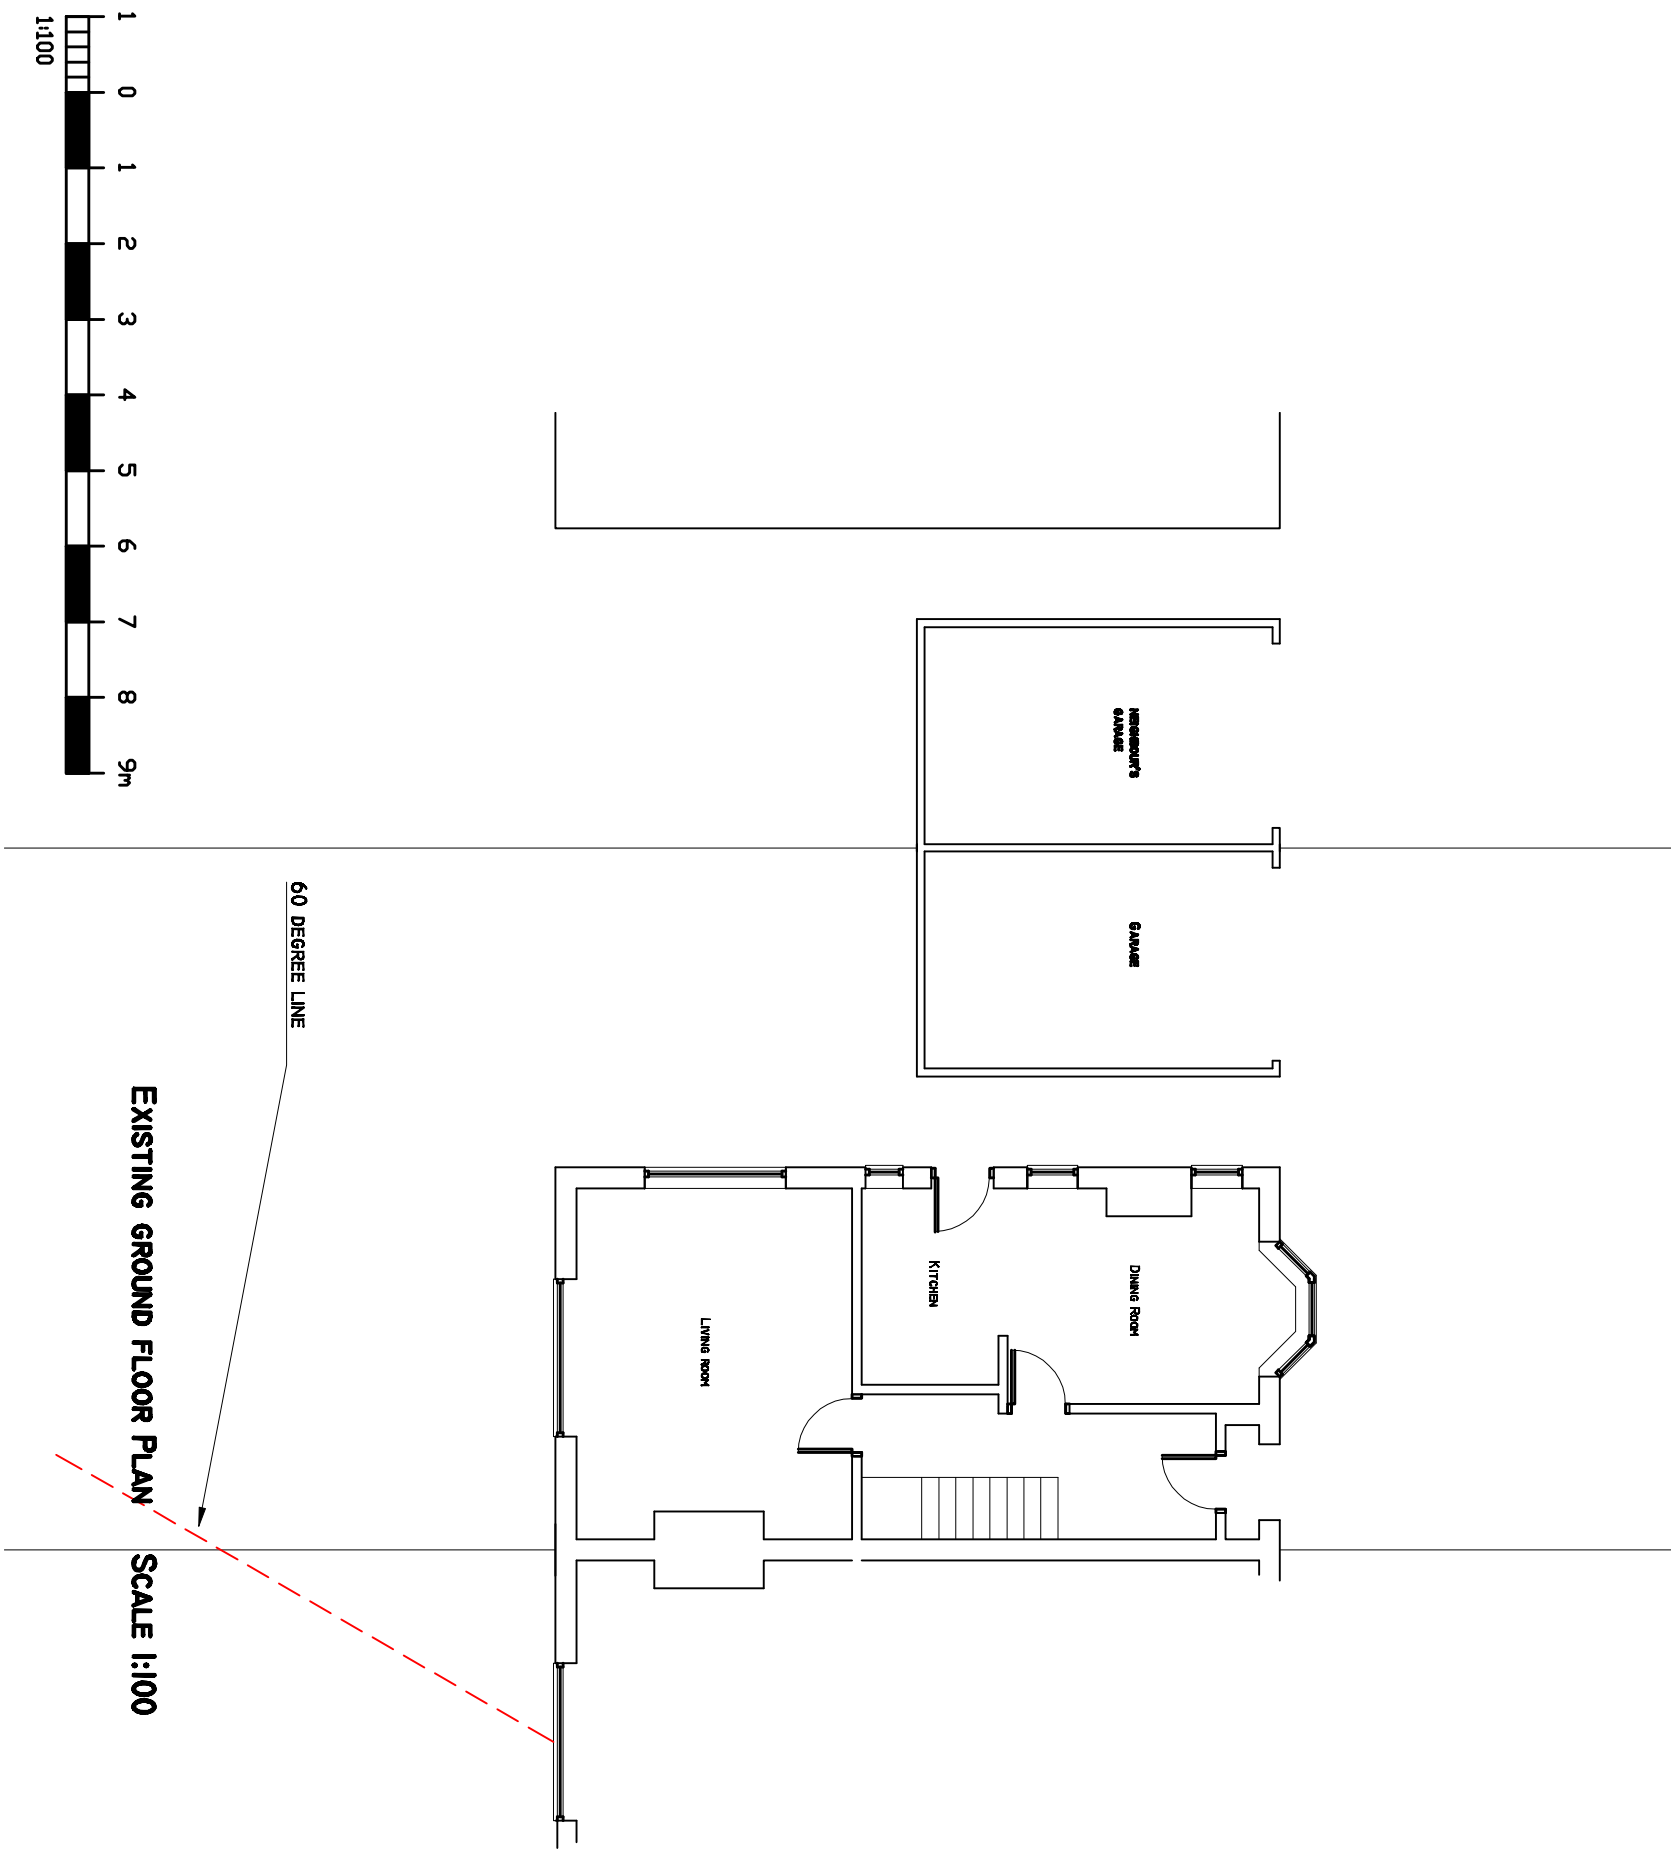


EXISTING GROUND FLOOR PLAN SCALE 1:100

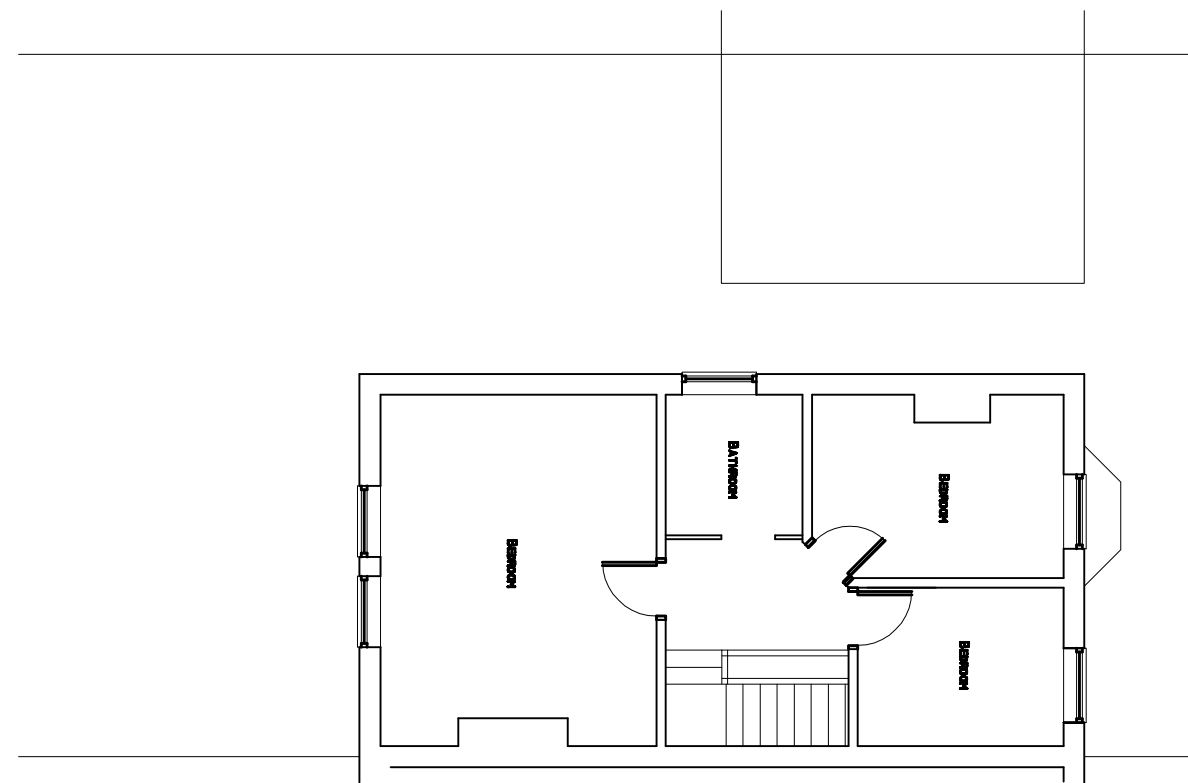

EXISTING FIRST FLOOR PLAN SCALE 1:100


EXISTING ROOF PLAN SCALE 1:100

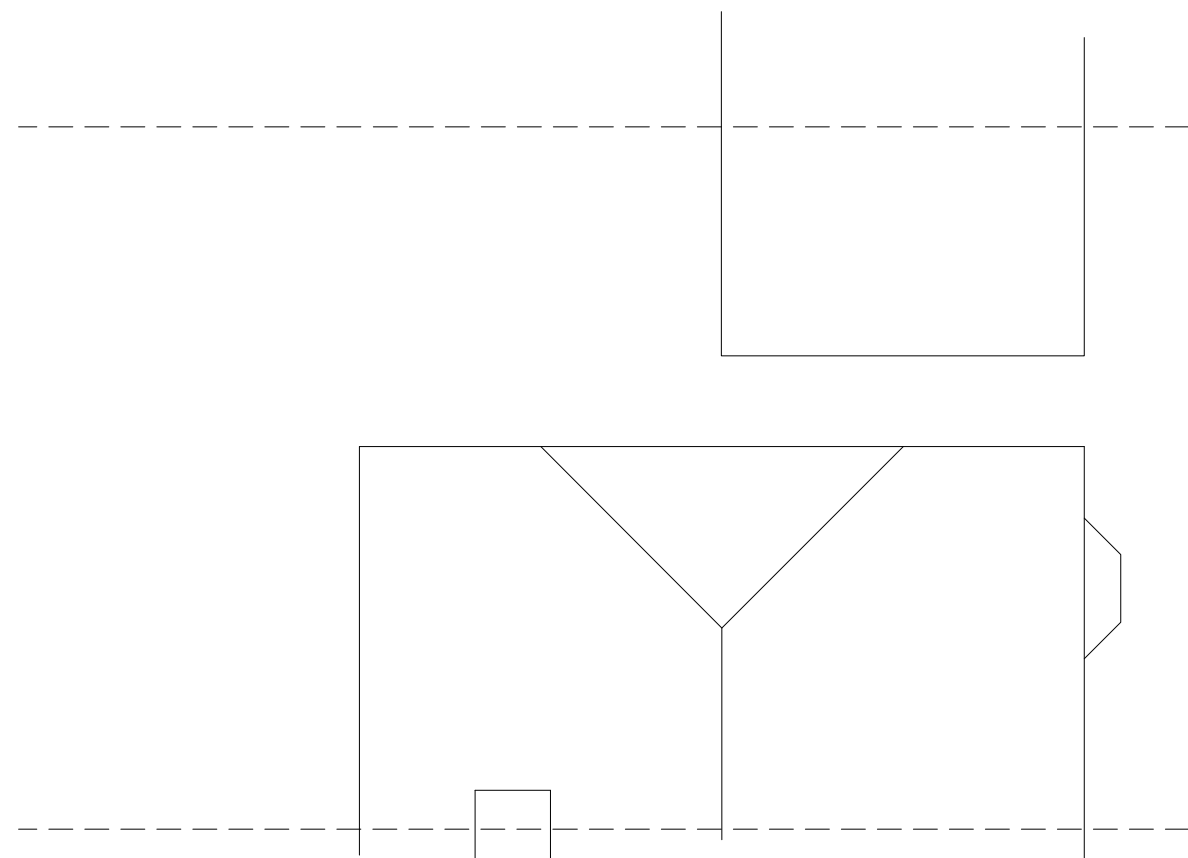


SITE PLAN SCALE 1:500




LOCATION PLAN SCALE 1:250

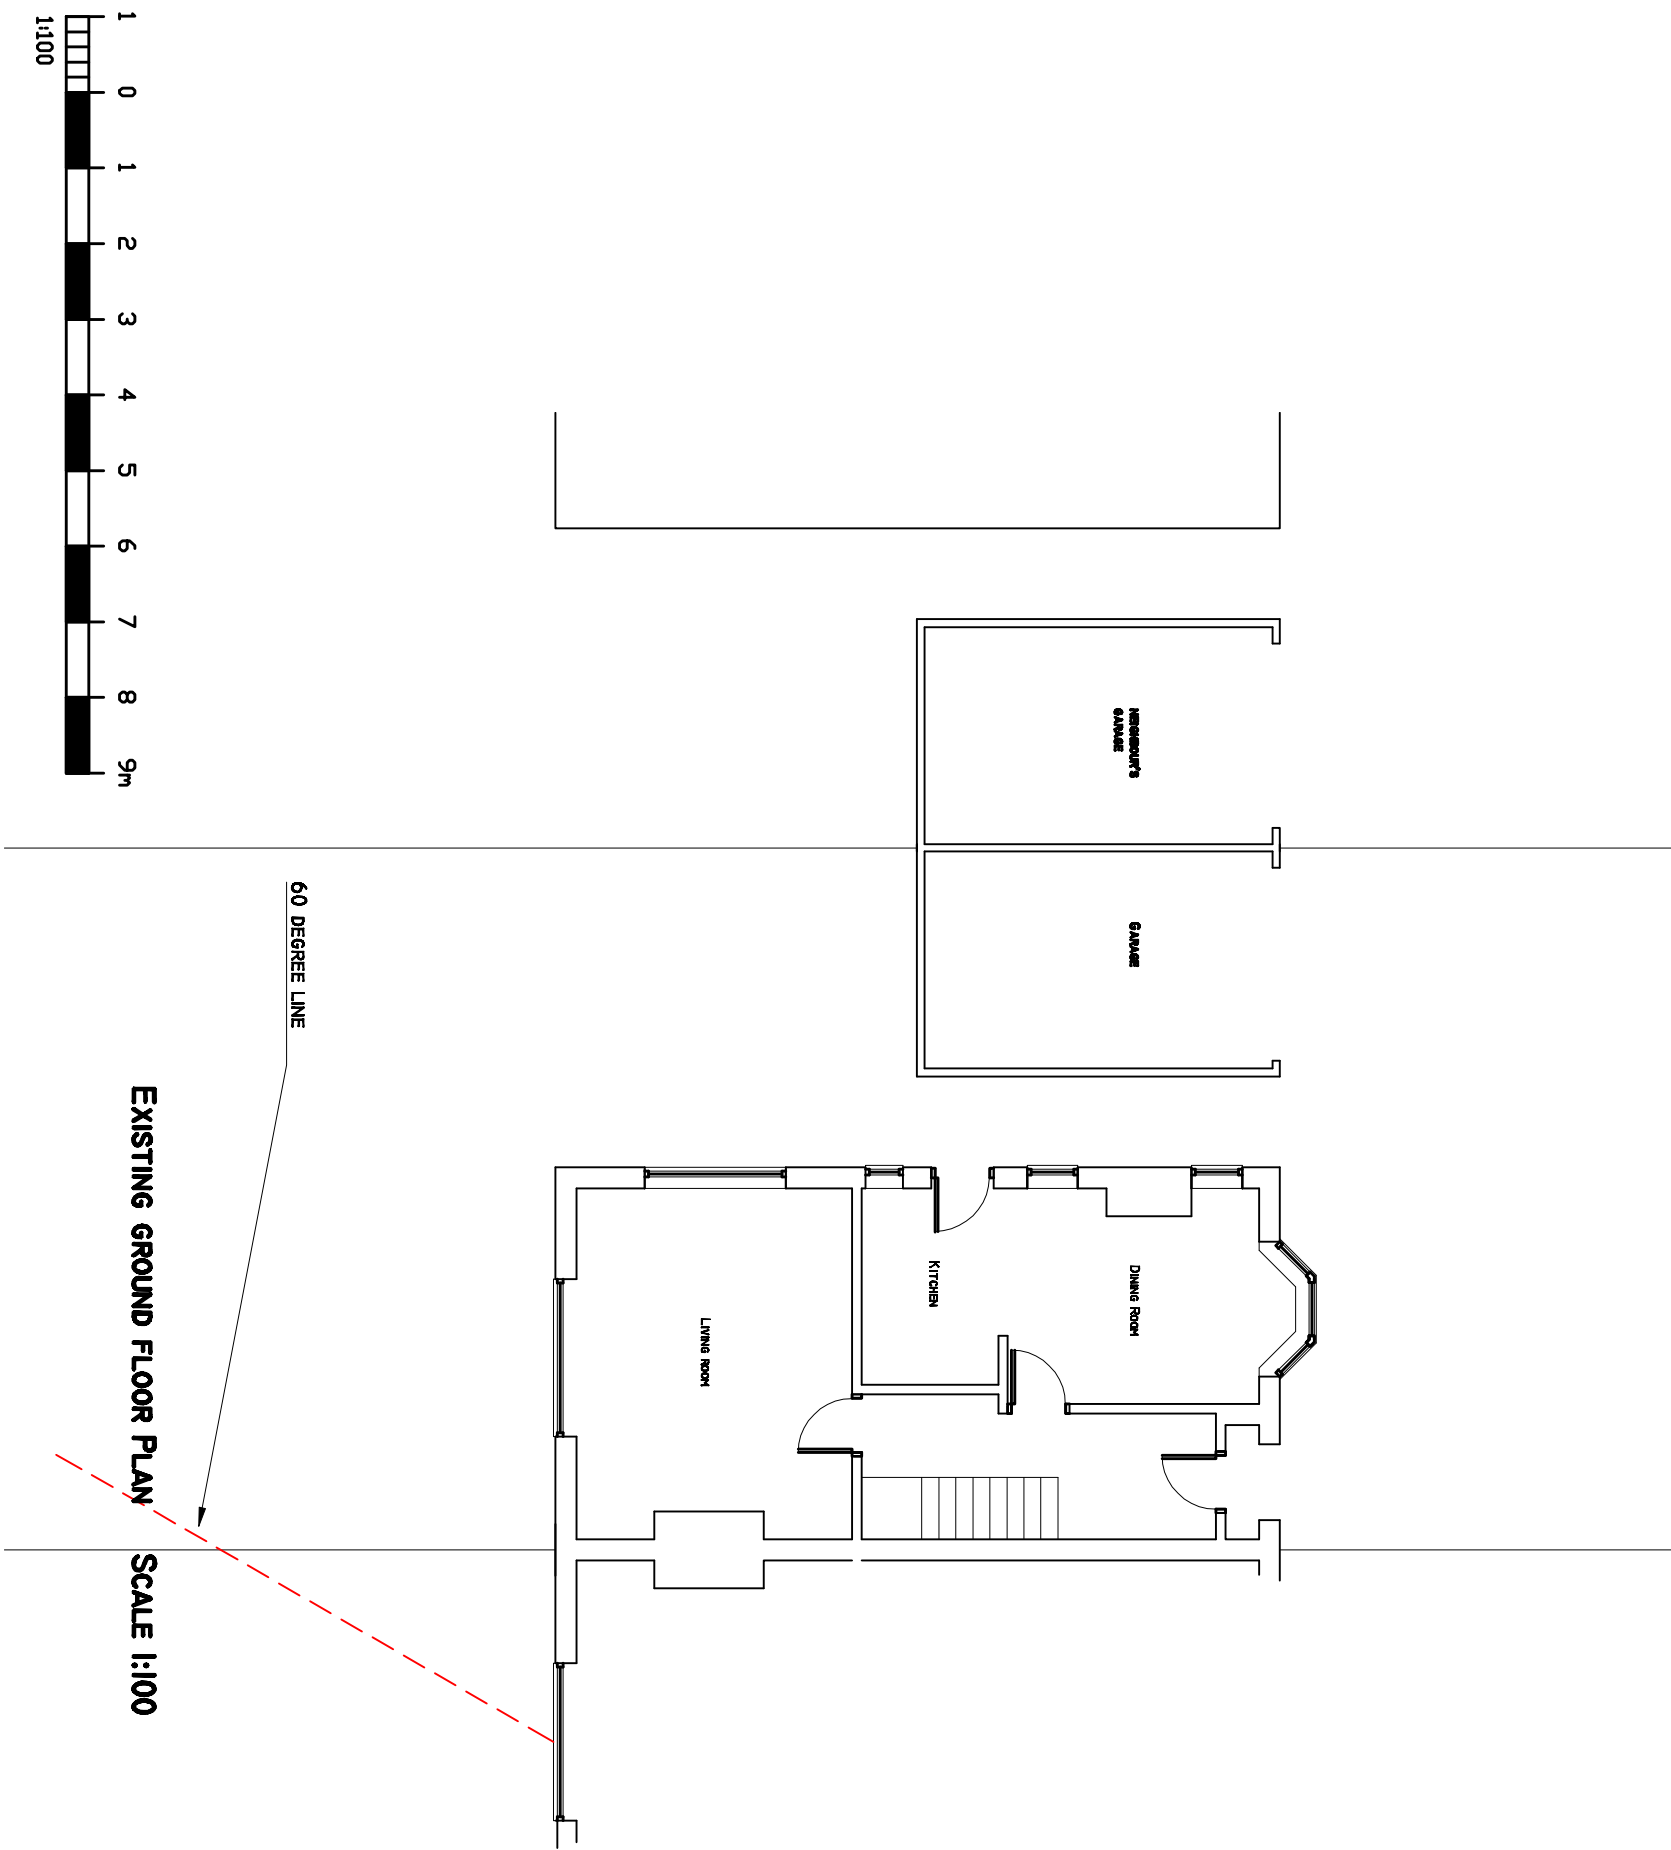


PROPOSED GROUND FLOOR PLAN SCALE 1:100

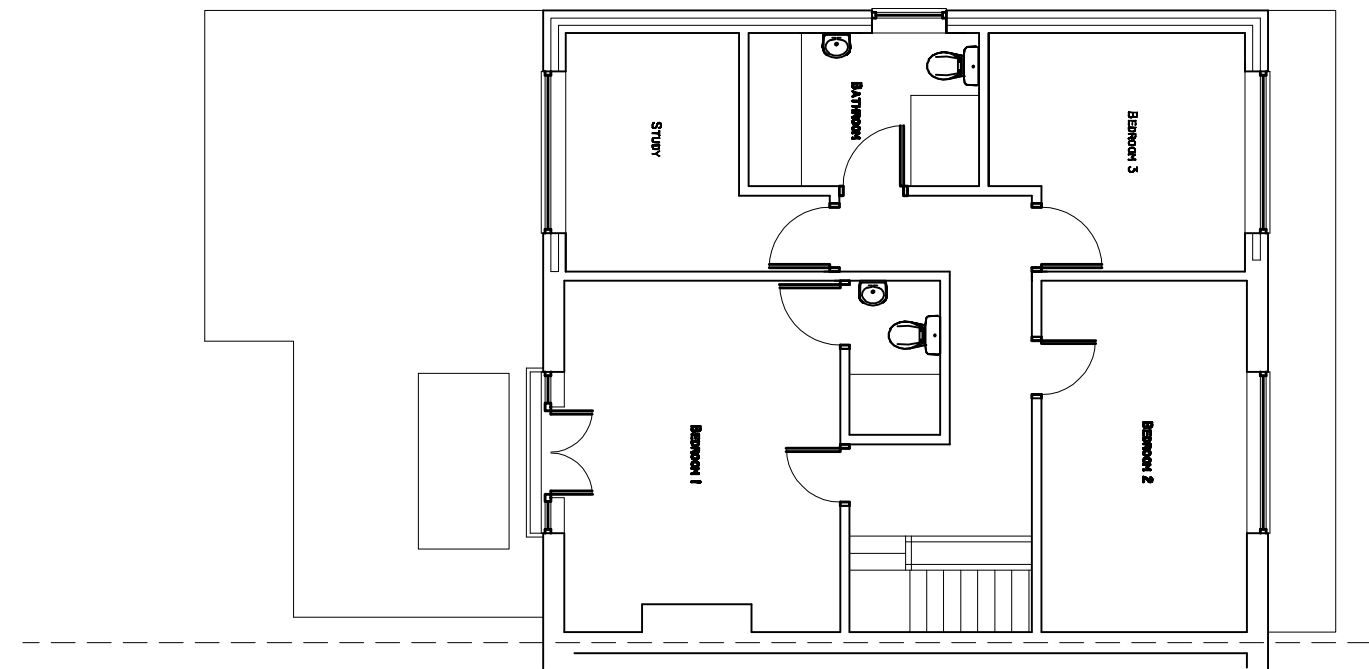

PROPOSED FIRST FLOOR PLAN SCALE 1:100

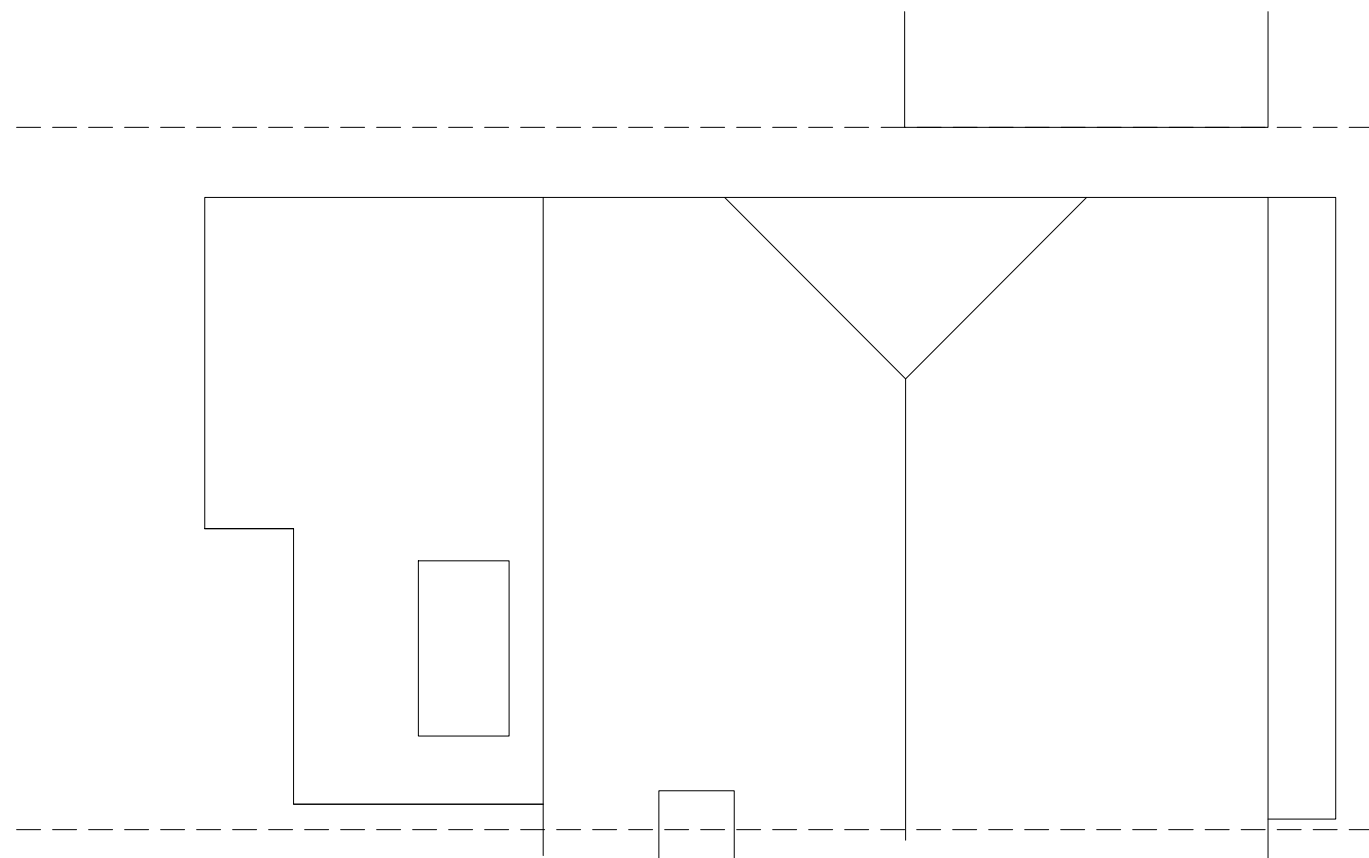

PROPOSED LEFT FLOOR PLAN SCALE 1:100

 

01 | planning

22.04.16



Pope Stevens Architecture Ltd.
Crossways | 2 Beach Avenue
Chichester | West Sussex | PO19 3DR
Telephone: 01243 782 796
Email: pope.stevens@btinternet.com



Project
11 Kings Road
Emsworth



Drawing
Extensions and alterations
Location, Site, Existing & Proposed Floor Plans
OPTION 2
Date April 2016
Drawn by CDP
Scale as shown
Revision 01