


NOTES

- 1) ALL DIMENSIONS TO BE CHECKED ON SITE AND
2) MALCOLM HOLLS SHALL BE INFORMED IN
3) ALL DIMENSIONS ARE IN MILLIMETRES ONLY.

ELEVATION KEY

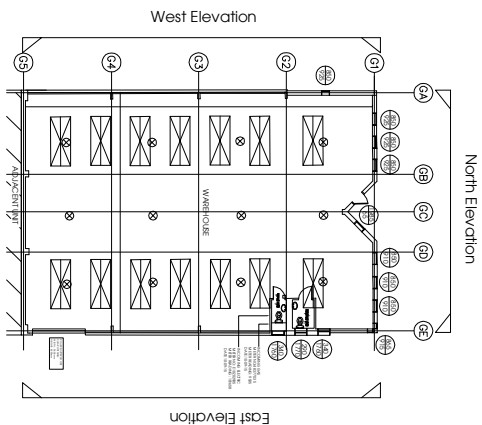

KEY

- - SECURITY LIGHTING
△ - ALARM BOXING
▲ - ALARM BOXING
□ - CIGARETTE BOX
S - SIGNAGE
FE - FIRE EXIT
• - SENSOR
X - RMP

REVISIONS

No.	Date	Amendment	Final

THESE DRAWINGS ARE FOR THE FOLLOWING PURPOSE ONLY:
DESIGN AND CONSTRUCTION
SKETCH ☐ MEASURED SURVEY ☐ CONTRACT ☐

TITLE


Existing Elevations

CLIENT
Howden Joinery
Properties Limited


PROJECT NAME
Unit 10
Howard Business Centre
New Lane, Havant
PO9 2NL

malcolm holls
80-82 Silvertown Road
London
SW8 5BP
T 020 7622 9555
F 020 7627 9850
W malcolmholls.com


DRAWN BY	DATE	CHECKED	REV. NO.
RG	Sept 2015	PJH & BLC	
SCALE	1:75	@A1	
DRAWING NO.	46317_02		

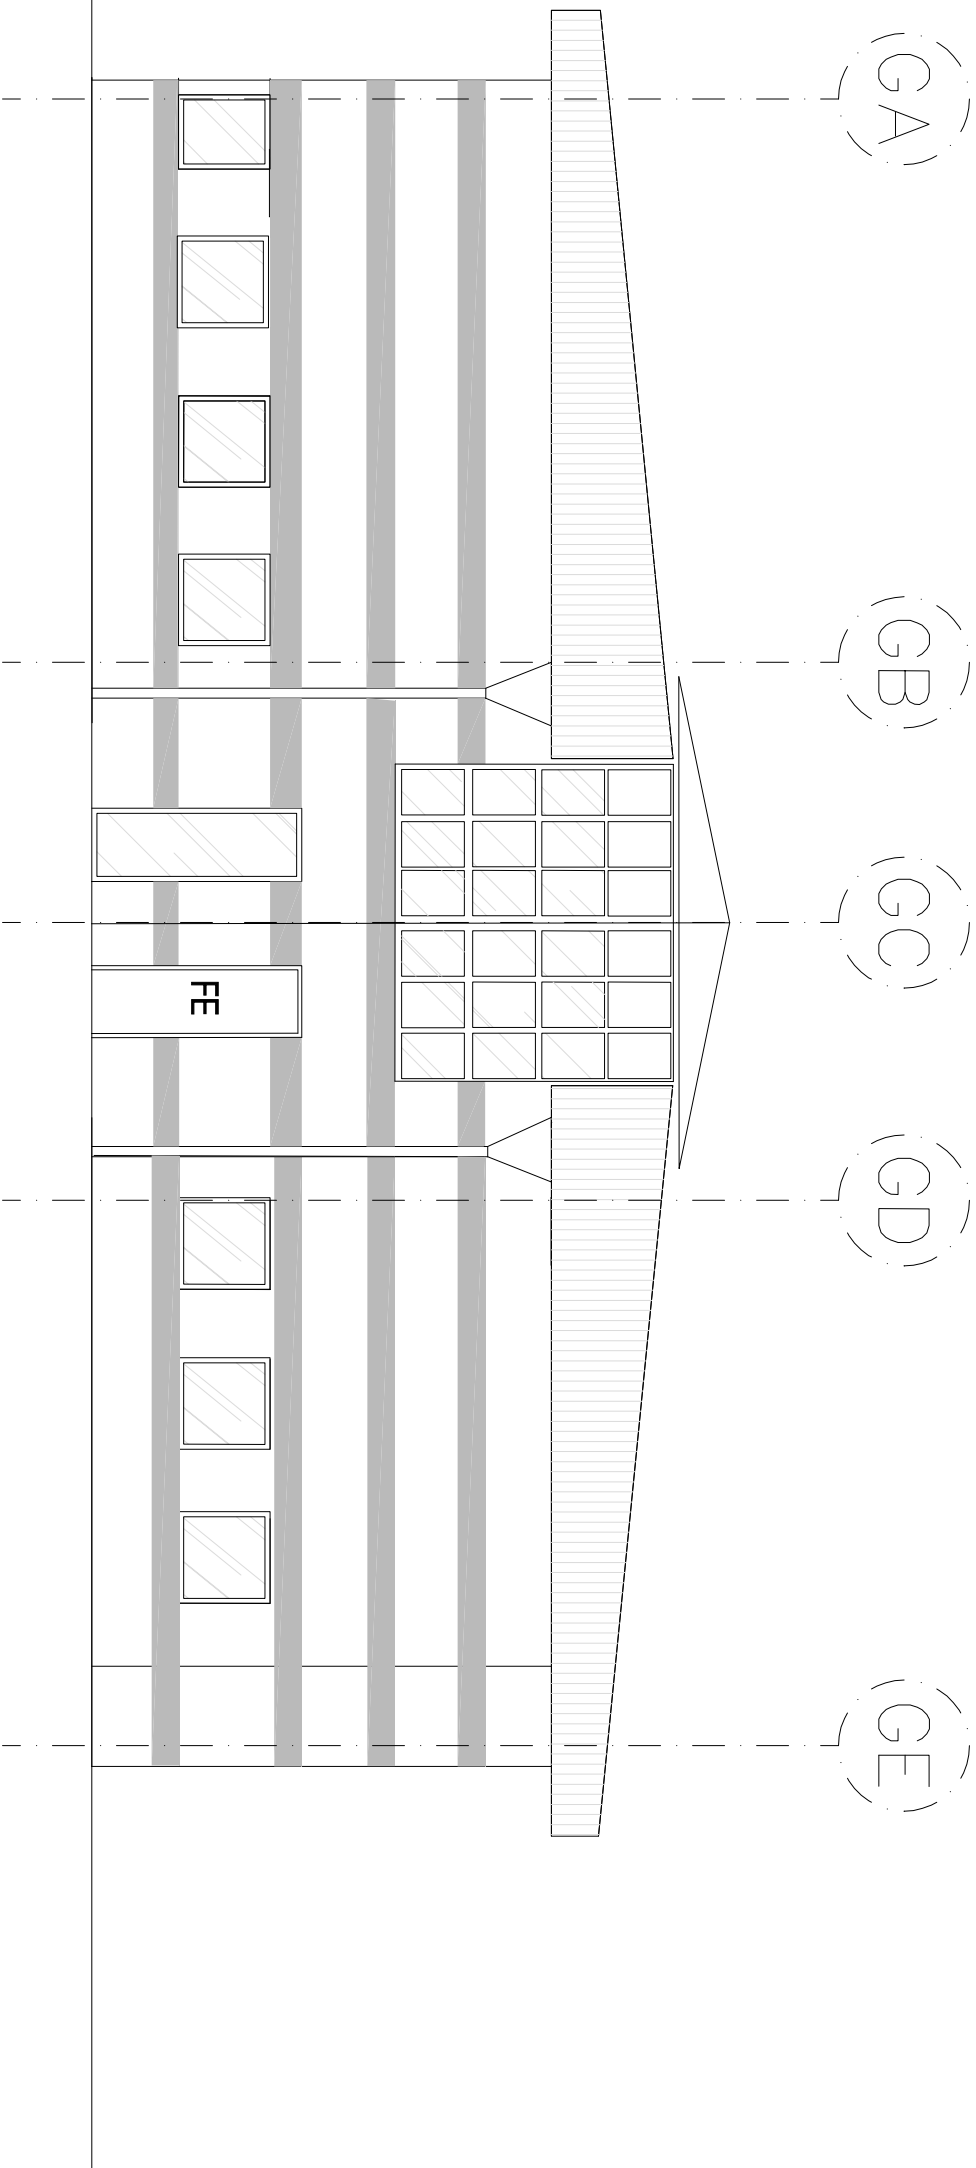

Existing North Elevation
SCALE 1:75

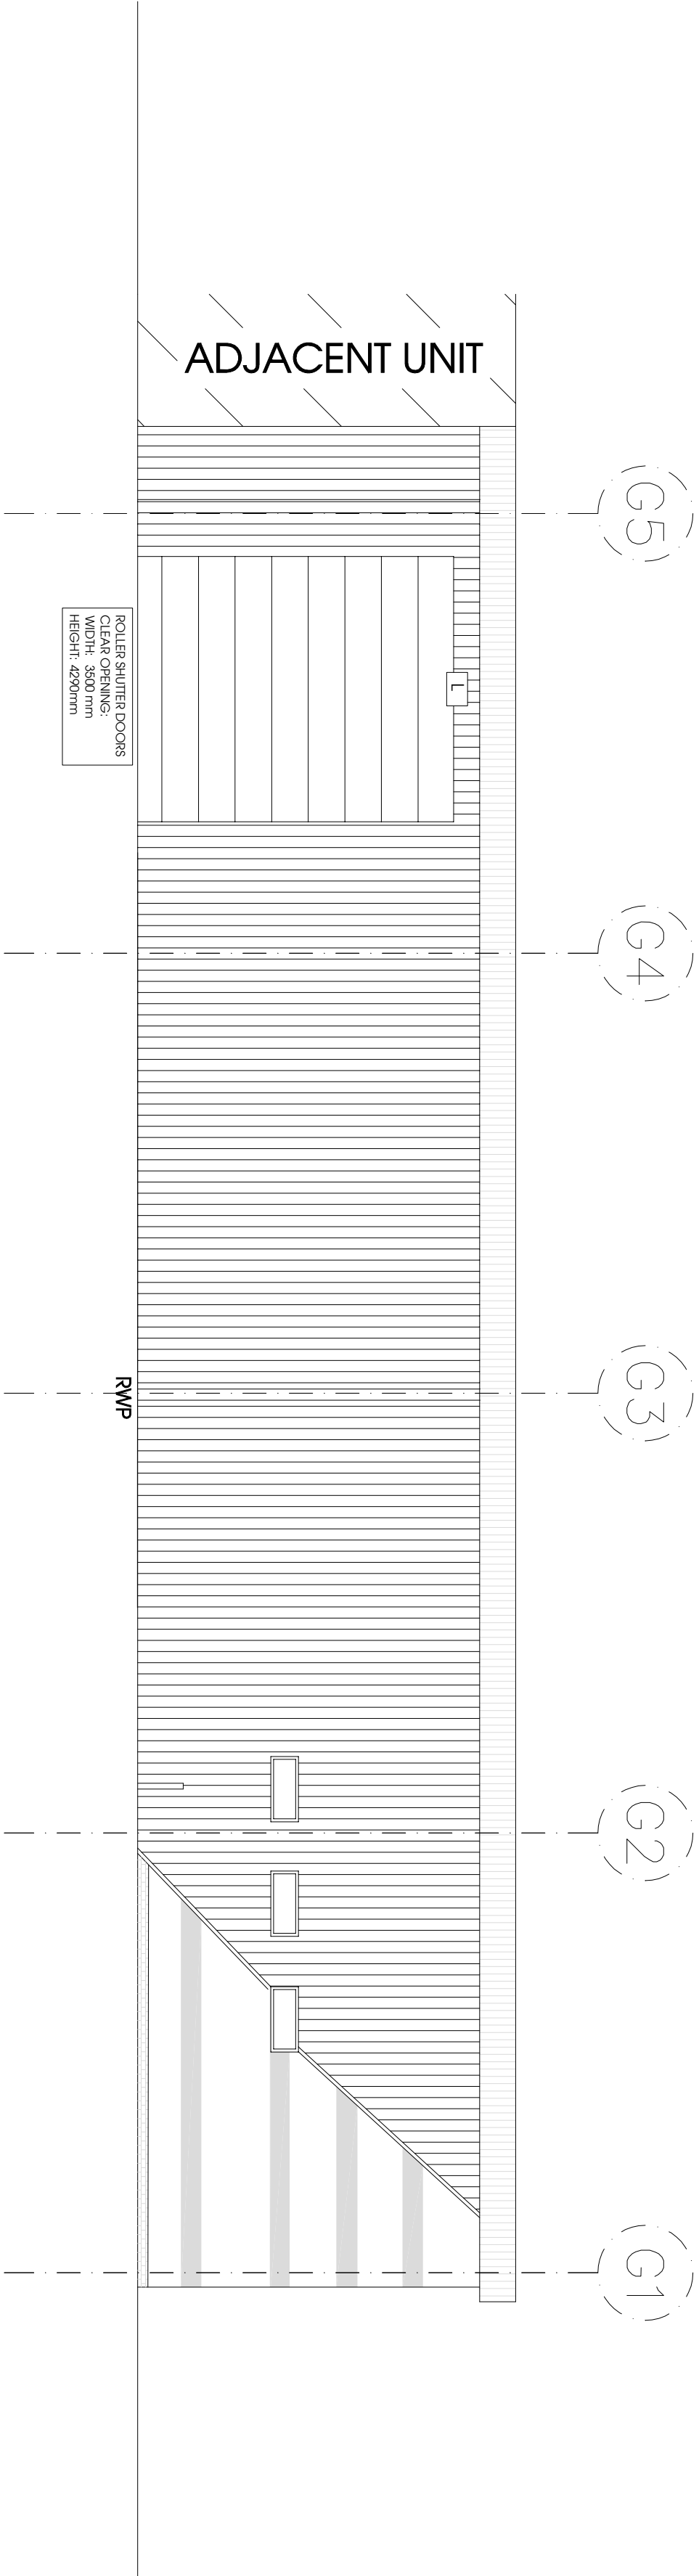

Existing East Elevation
SCALE 1:75

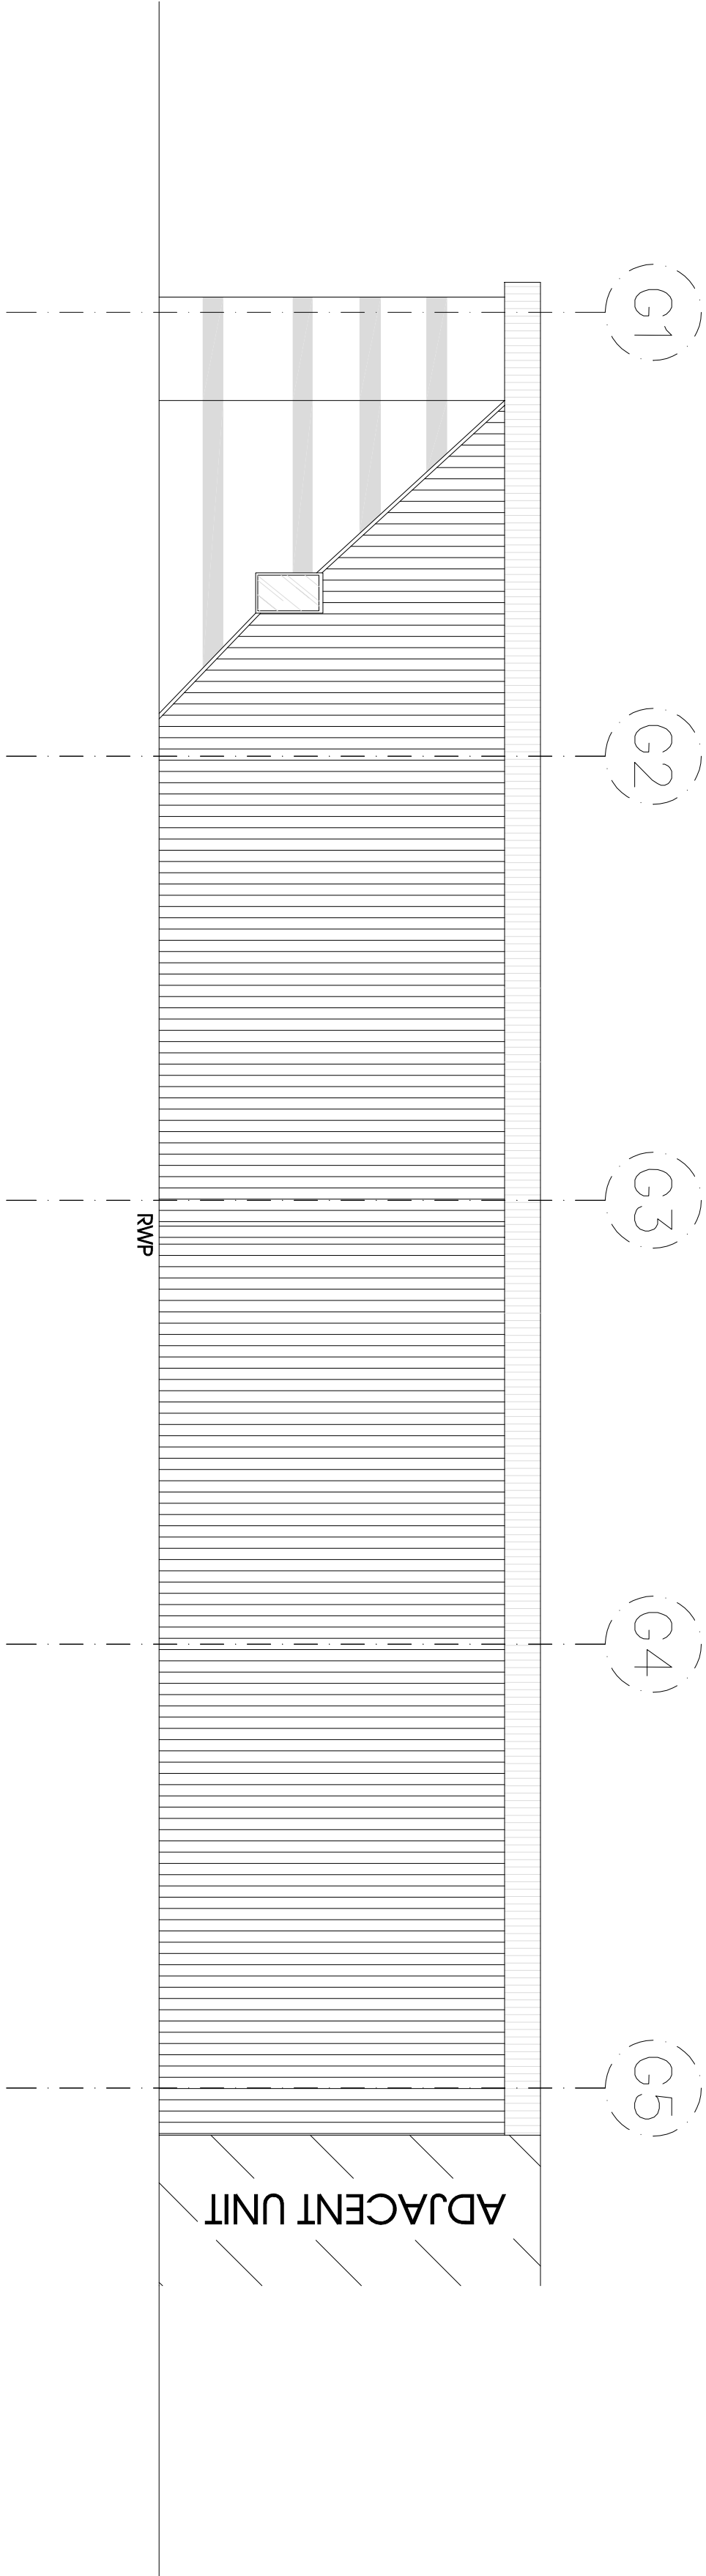

Existing West Elevation
SCALE 1:75

