




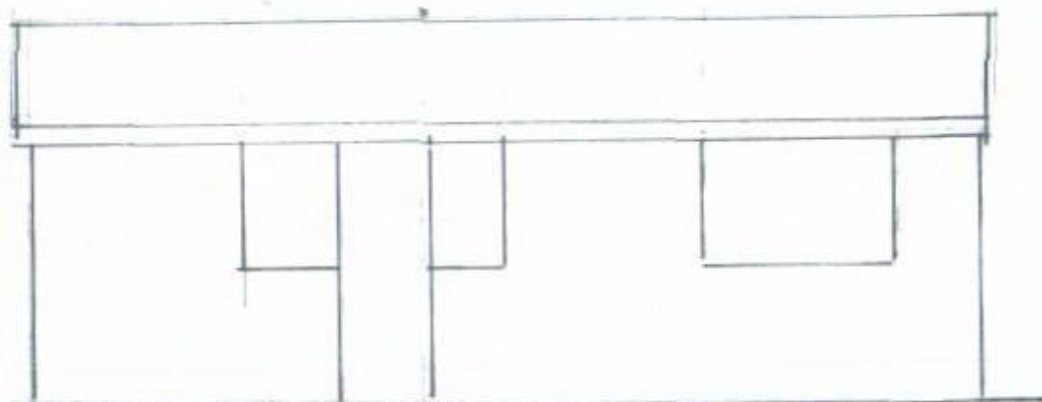


SOUTH

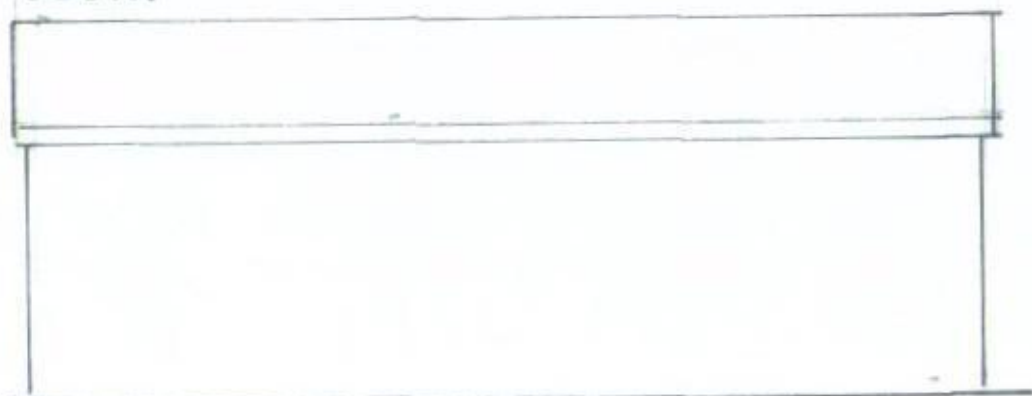


NORTH

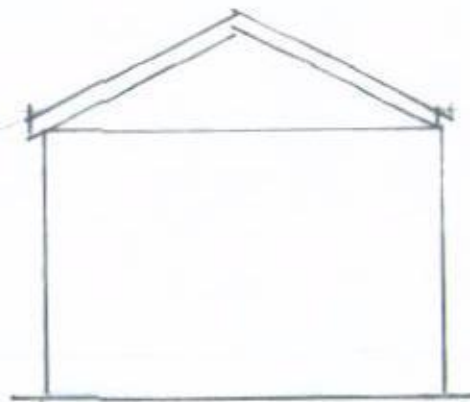


WEST

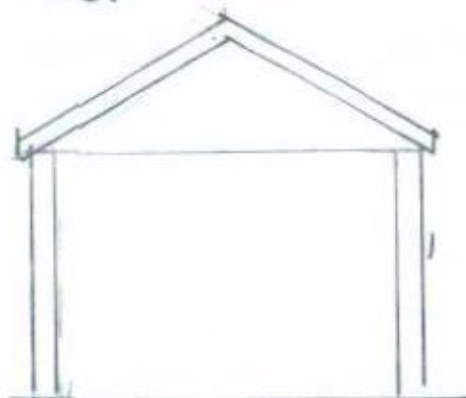

EAST

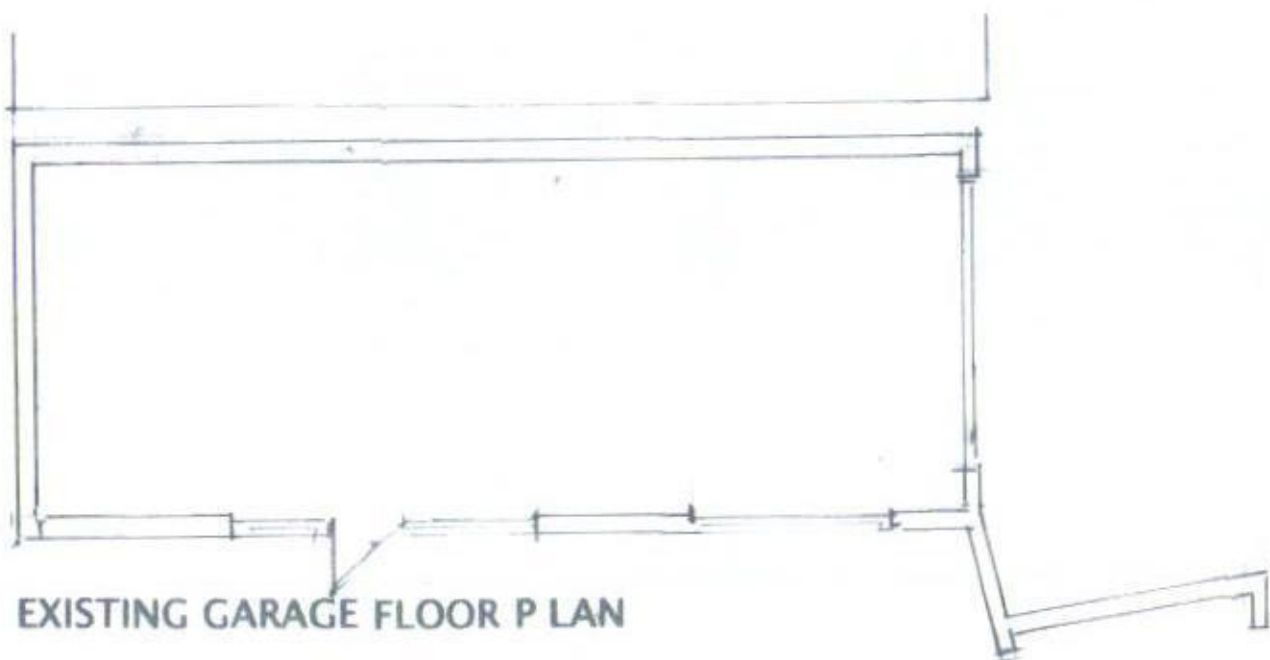

EXISTING GARAGE FLOOR PLAN

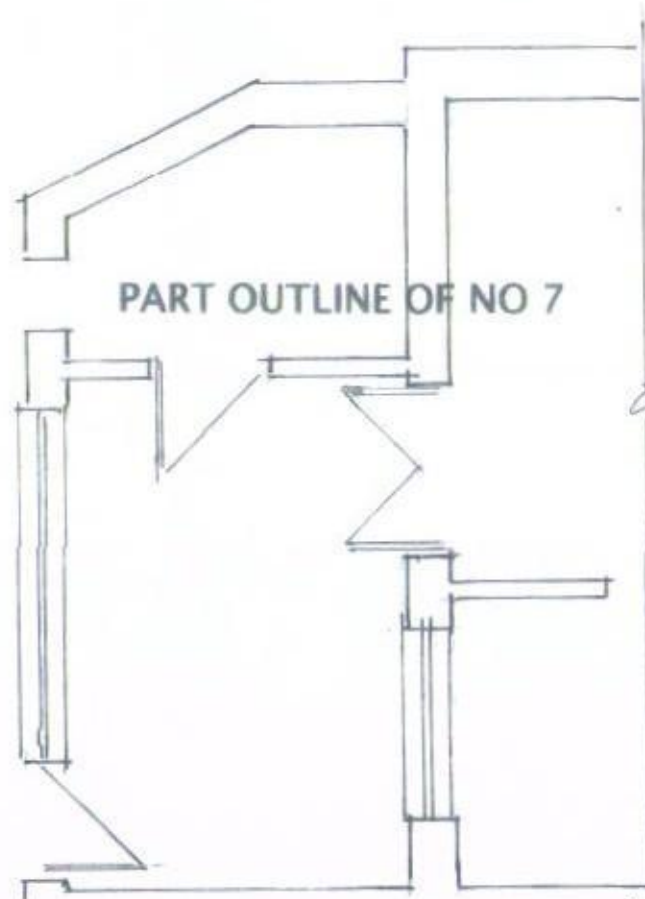

PART OUTLINE OF NO 7



RIBA 

Chartered Practice

John Groom Chartered Architect
 32A High Street, Emsworth, Hampshire PO10 7AW
 T 01243 372560 M 07780 997563
 johngroom@freeuk.com
 www.johngroomarchitect.co.uk

JOB: Erection of single storey garage
 LOCATION: 7 Bath Road, Emsworth, PO10 7EP
 DRG TITLE: Floor plan & elevations of garage (existing)
 SCALE: 1:50 DRAWN: JG
 DRG NO: 14/280/2 DATE: 31 August 2014