




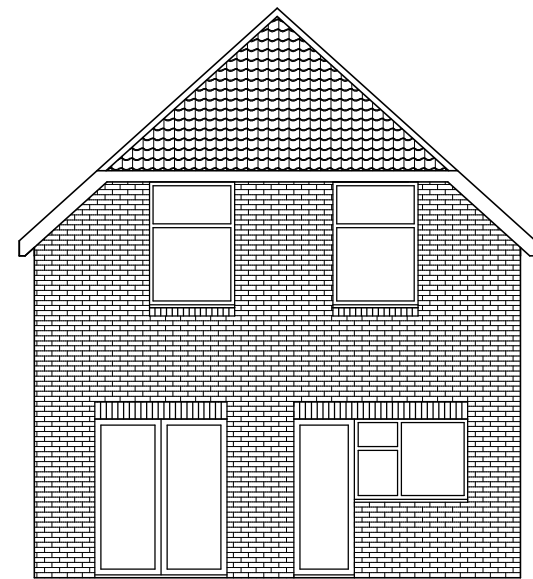


Existing North Elevation

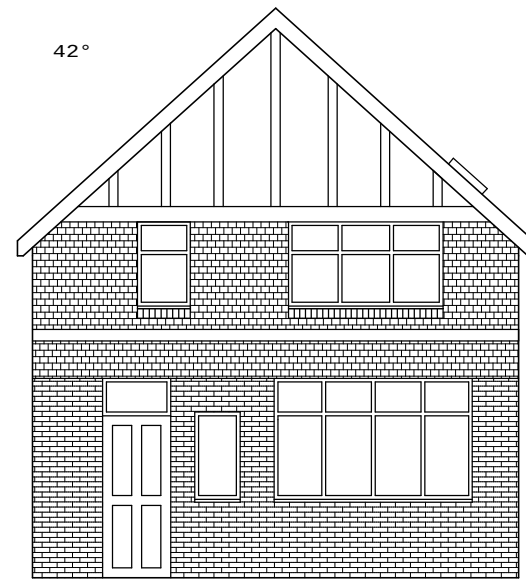


Existing South Elevation

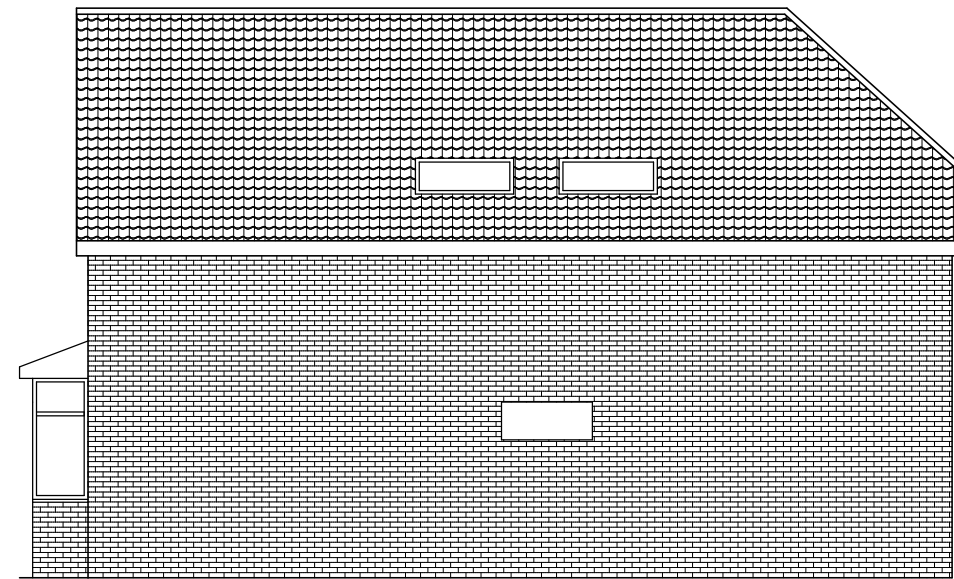


Existing East Elevation

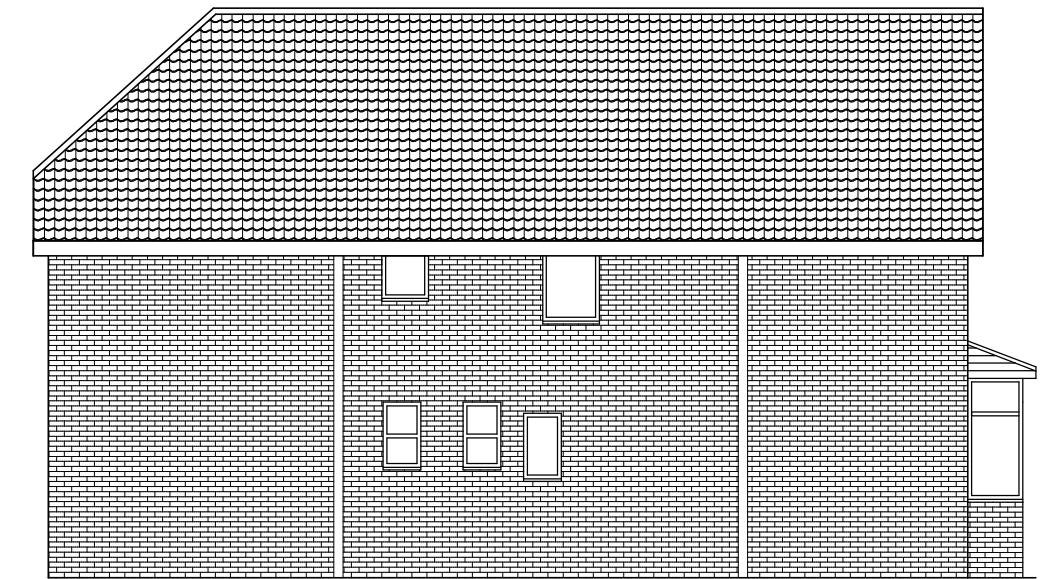

Existing West Elevation

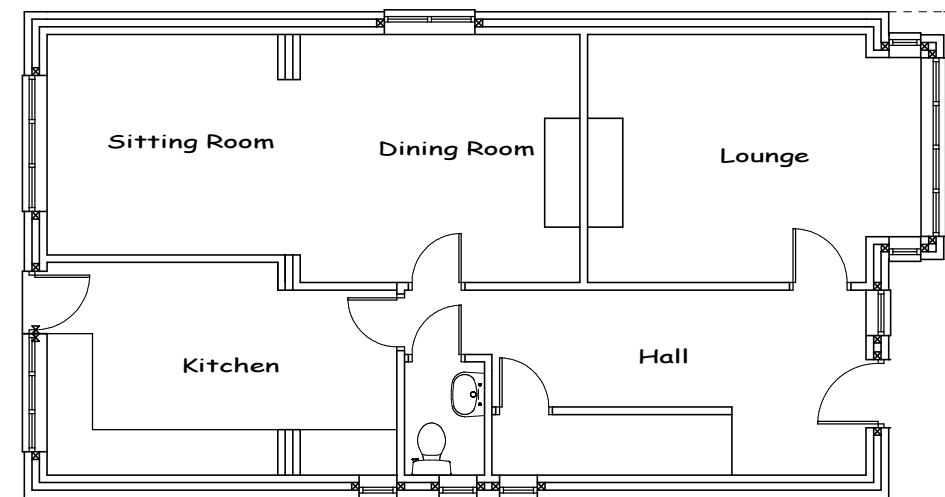

Existing Ground Floor

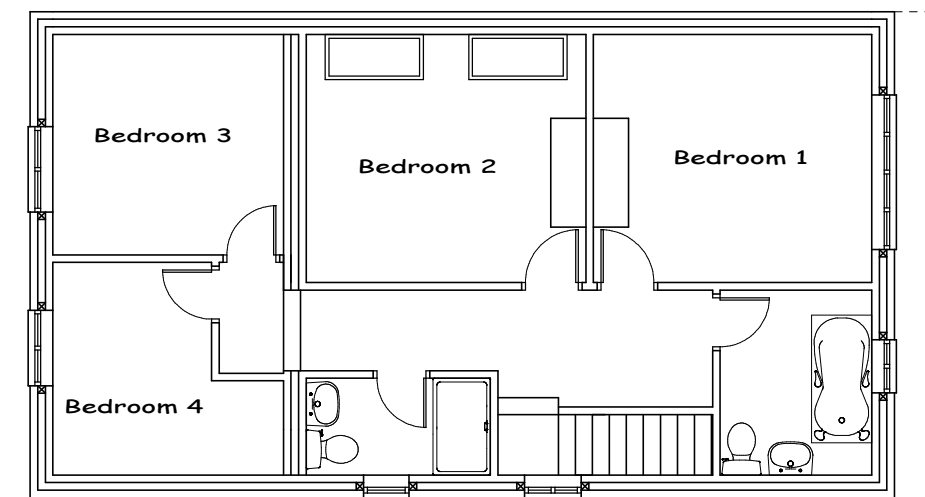

Existing First Floor

Drawings produced for:

Home Address: 38 Silvester Road,
Cowplan,
Hant's
PO8 8TH.

Site Address: 38 Silvester Road,
Cowplan,
Hant's
PO8 8TH.

This drawing is the copyright of R & G Design and may not be copied, altered or reproduced in anyway without written authorization. Do not scale from this drawing. Drawing for planning purposes only all dimensions to be checked on site prior to the commencement of any work.

R & G DESIGN

Dalmeny
Wickham Road
Fareham
PO17 5BT

randgdesign@hotmail.co.uk
Phone George on 07597116637

A2

Drawing Number

Rumbold 104.1

Drawing Scales

Scale 1:100
Scale 1:50
Scale 1:20

1. Metre
1. Metre
1. Metre

R & G Design
ARCHITECTURAL SERVICES