




Existing Elevations

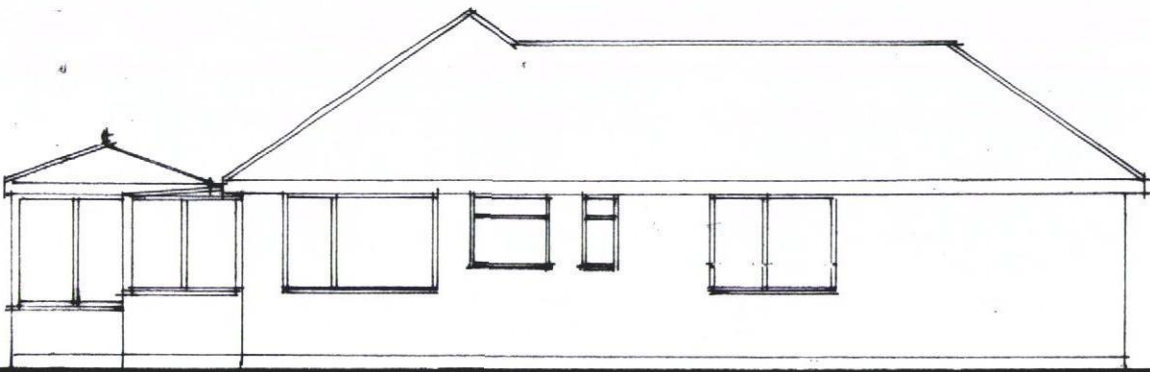

South West Elevation.

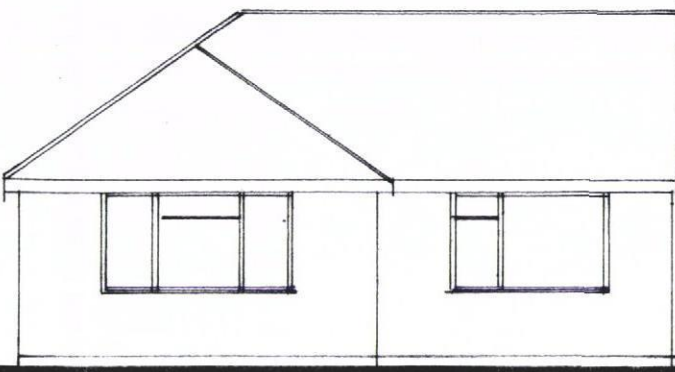


South East Elevation.

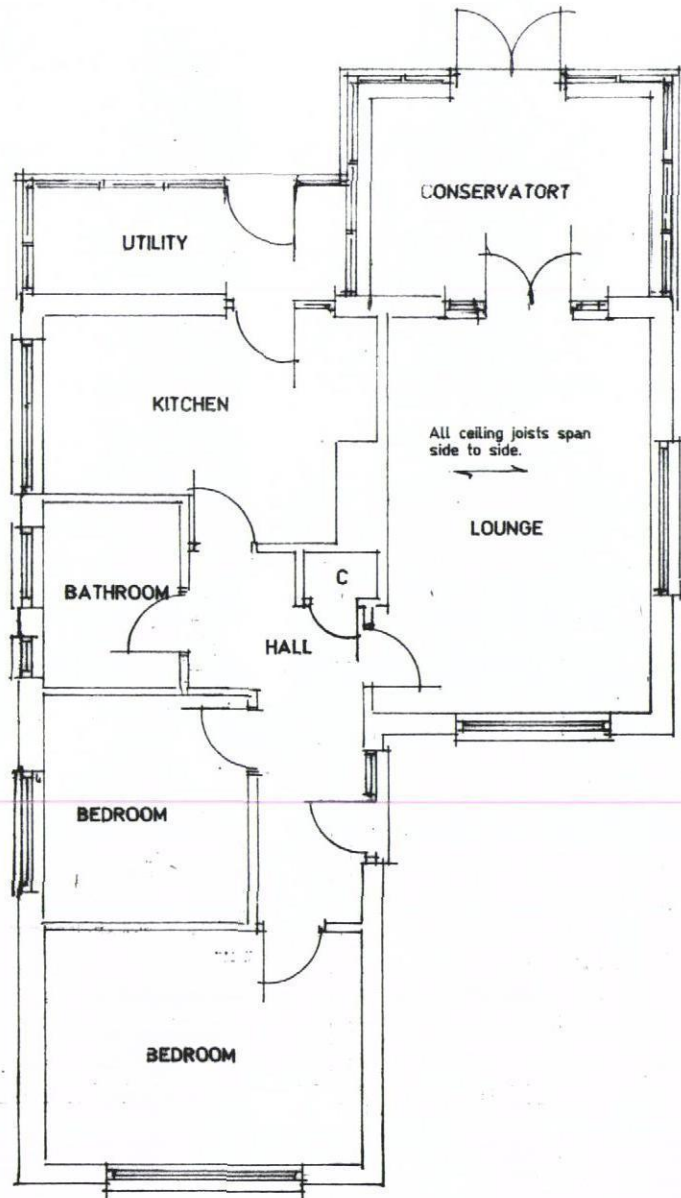

Extg. Ground Floor Layout.



North East Elevation.

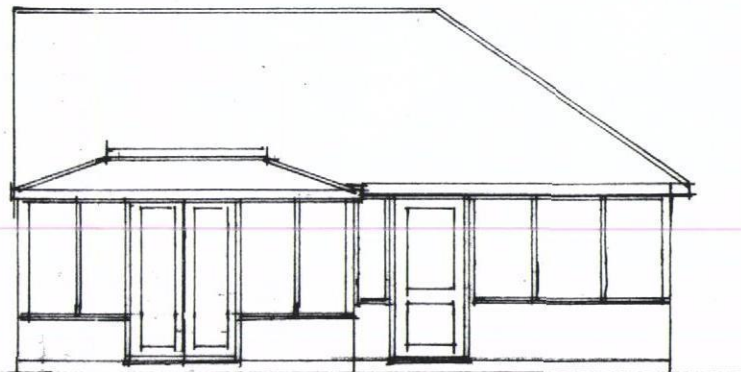

North West Elevation.

RECEIVED
15 JUL 2015
COUNCIL
MAYNARD BOROUGH

Proposed alterations and first floor extension at 41 Cherry Tree Avenue, Cowplain, Waterlooville, Hants. PO8 8AY

A. Packman Esq..

Scale 1:100

Date May 2015

A3 Drawing Number

1

Revision