

3 SWAN CLOSE - PROPOSED

NOTES:


Dimensions to be checked on site before commencing work. Any discrepancies shall be reported to the architect immediately.

Do not scale from these drawings except for planning purposes.


Use figured dimensions only.

Where applicable this drawing is to be read in conjunction with other consultants' drawings.


All drawings to be read in conjunction with specification and all other drawings including structural engineer and mechanical and electrical drawings / specification

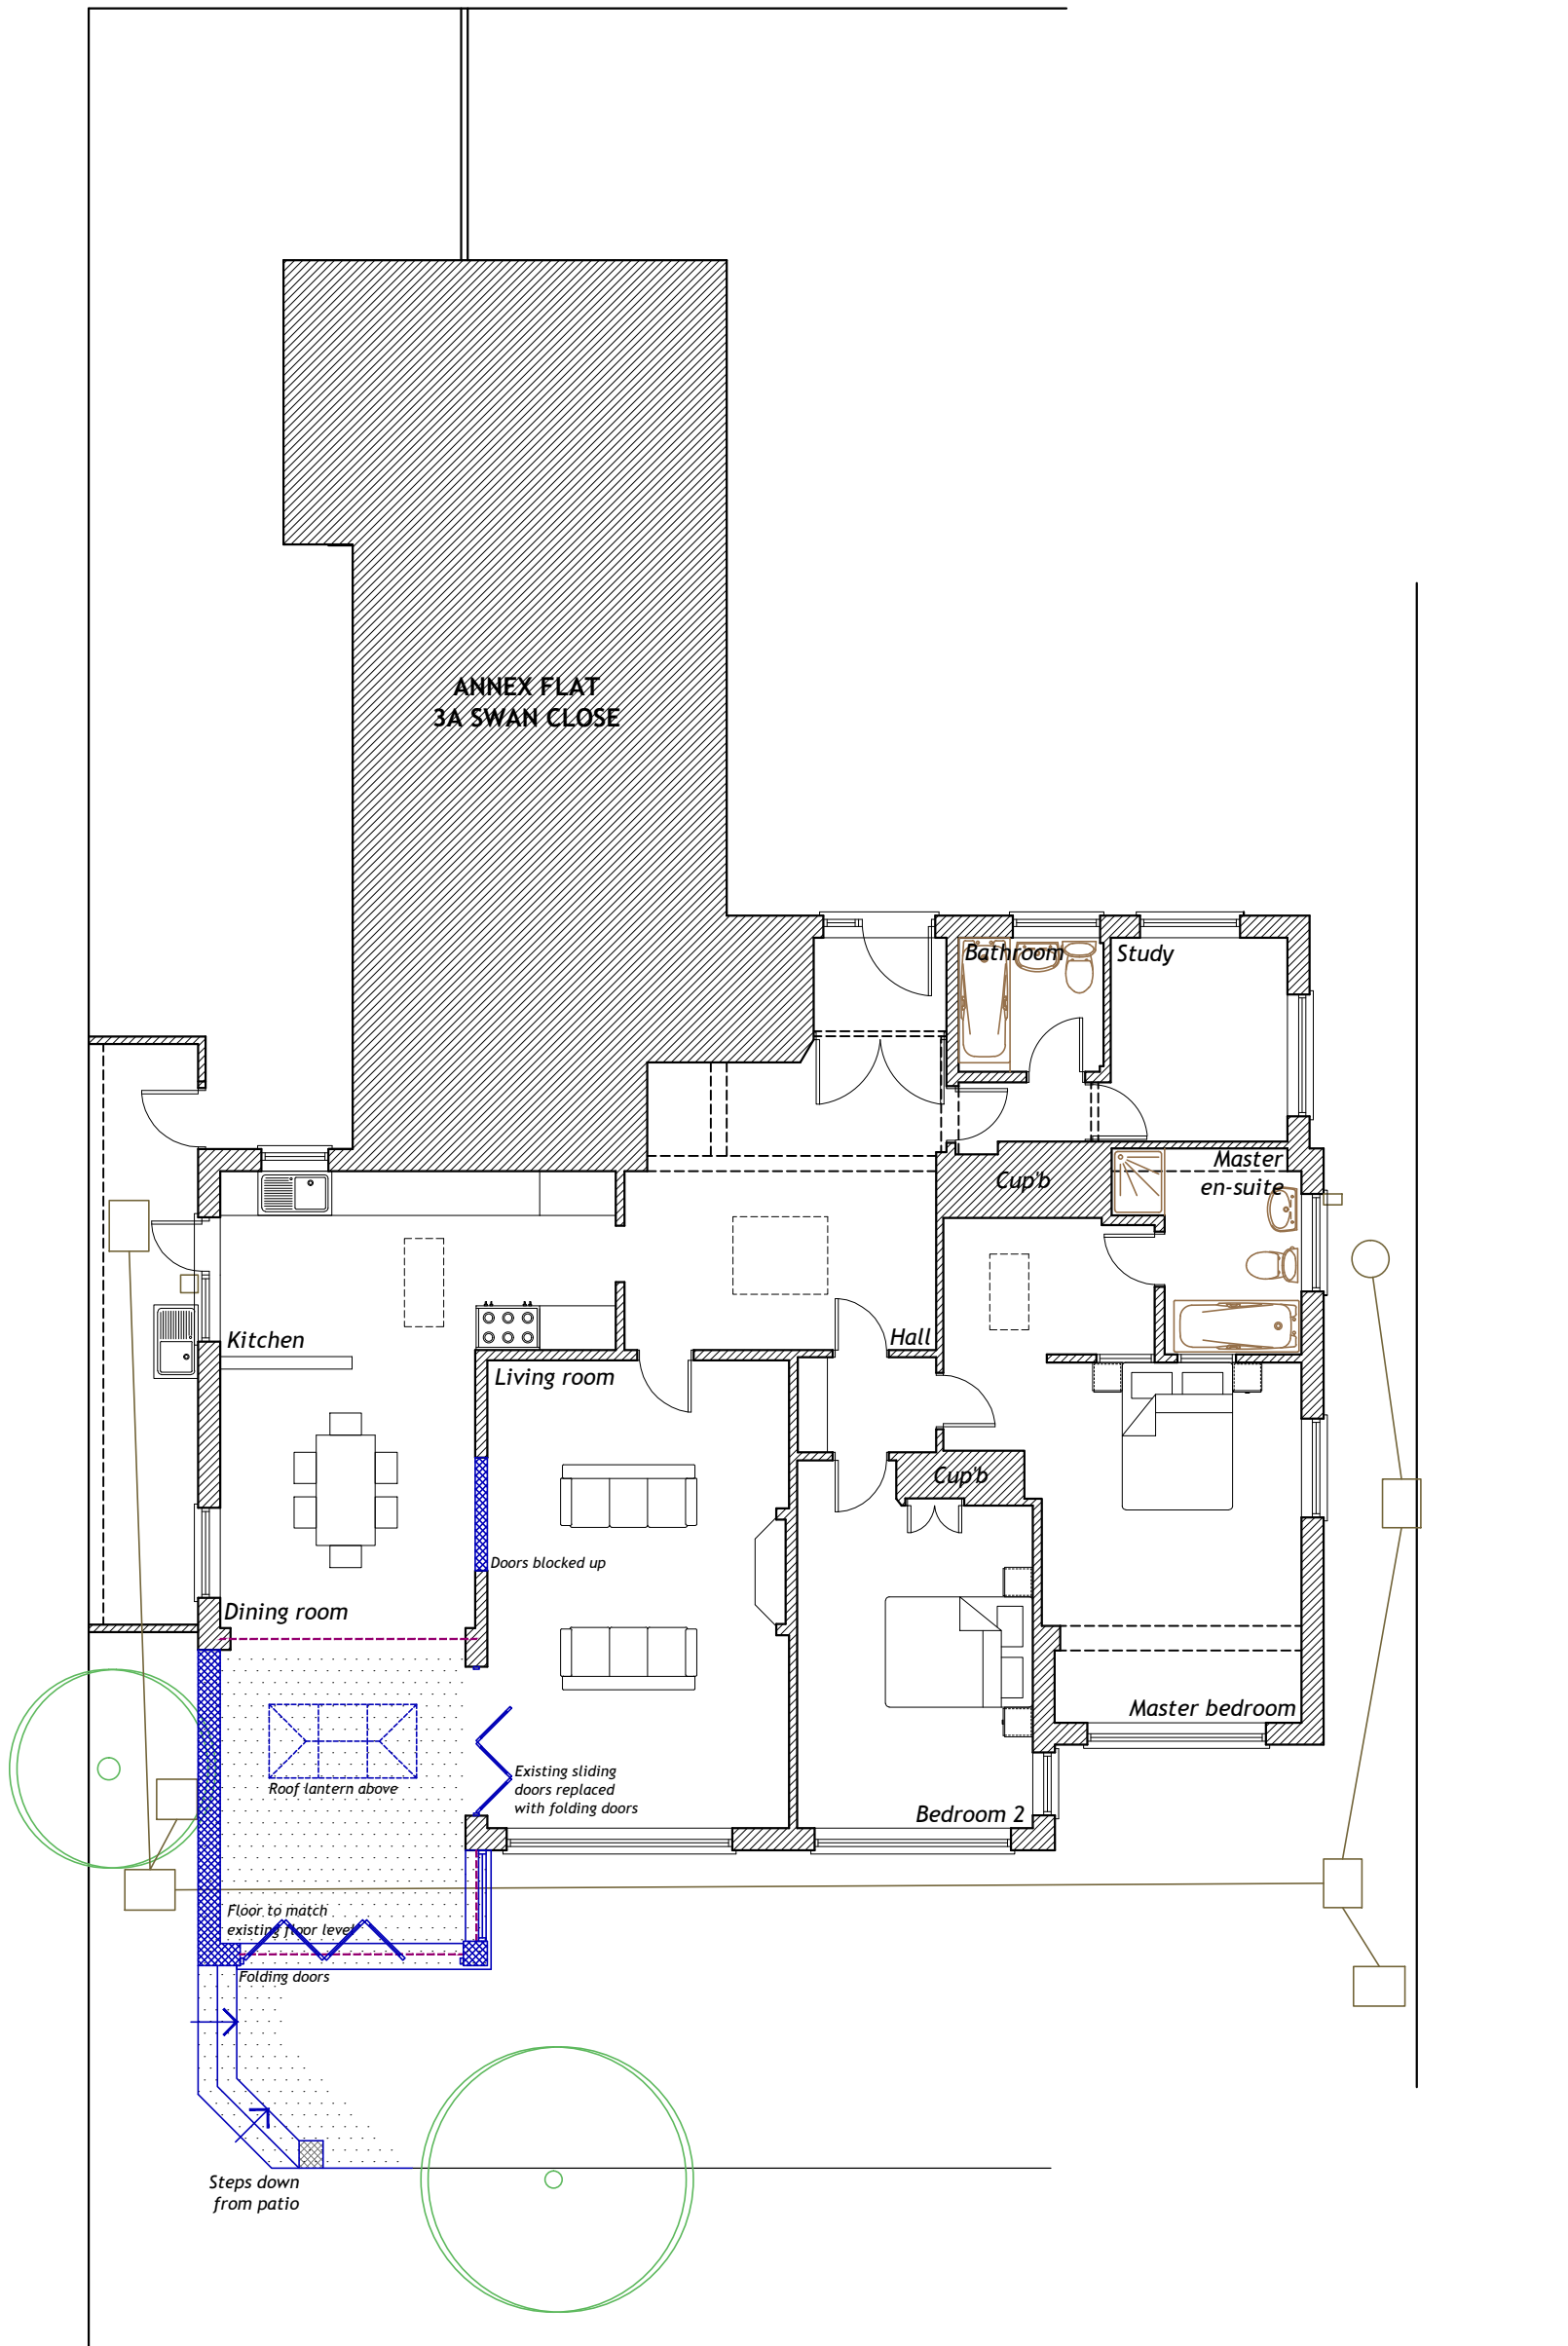


GROUND FLOOR  
1.100

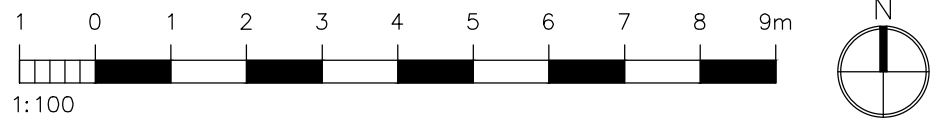


FRONT ELEVATION  
(North) 1.100

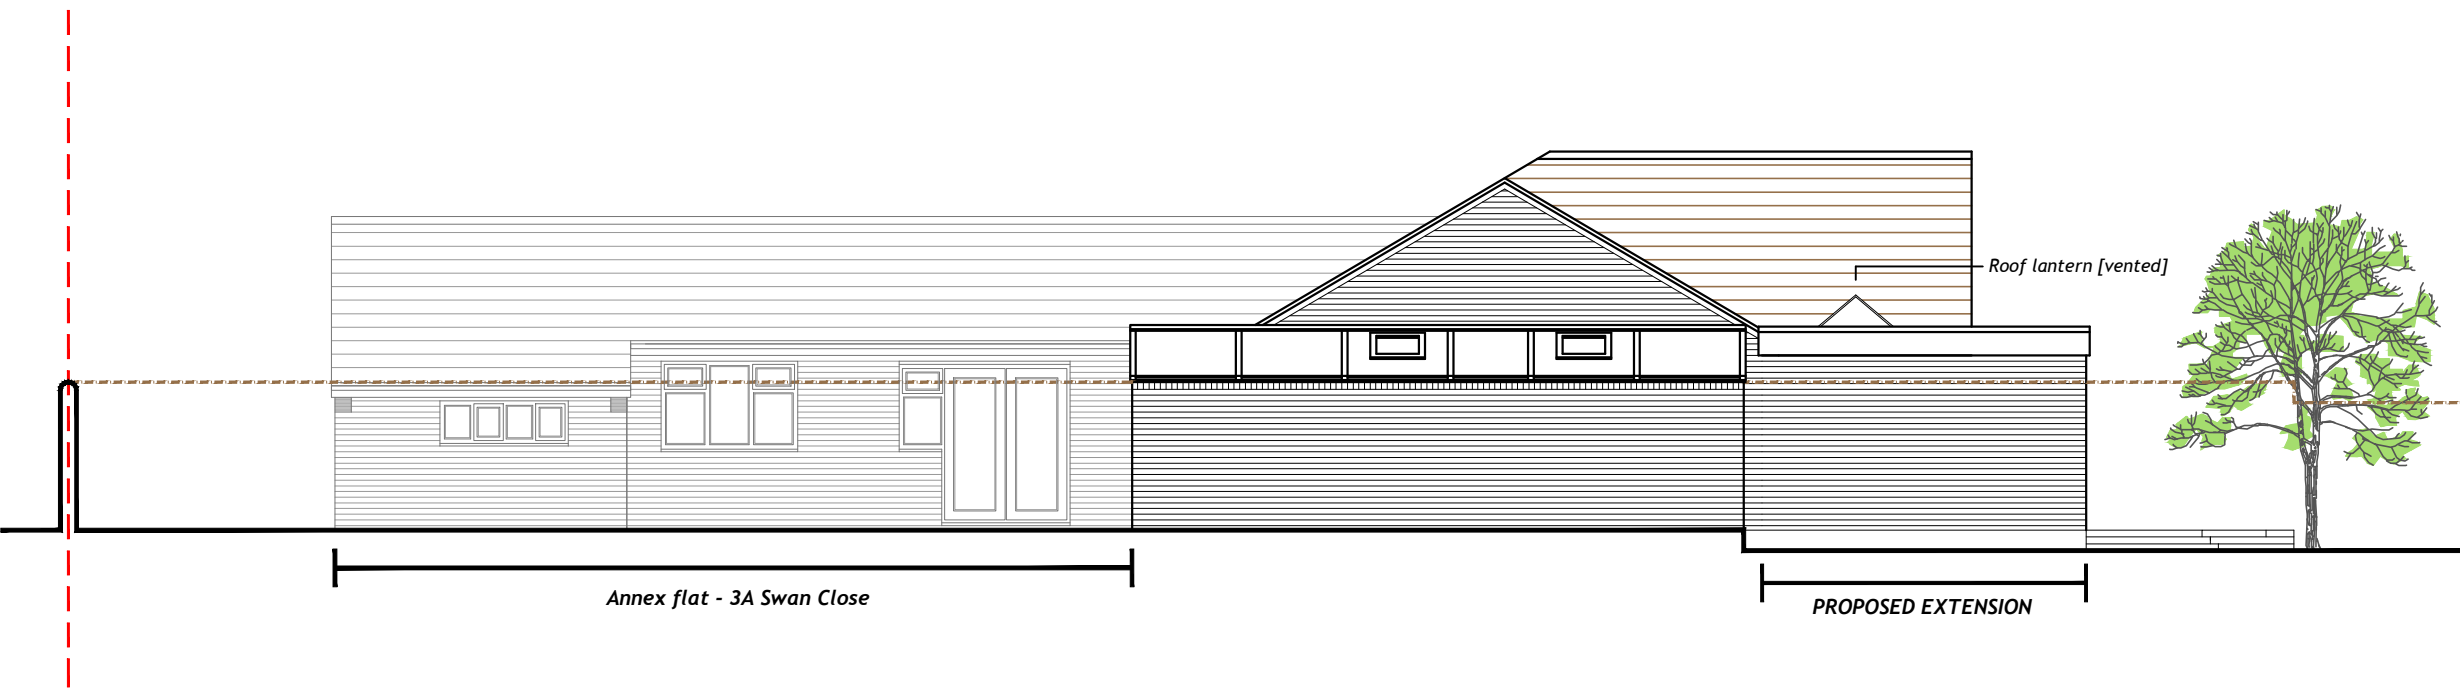


SIDE ELEVATION  
(West) 1.100

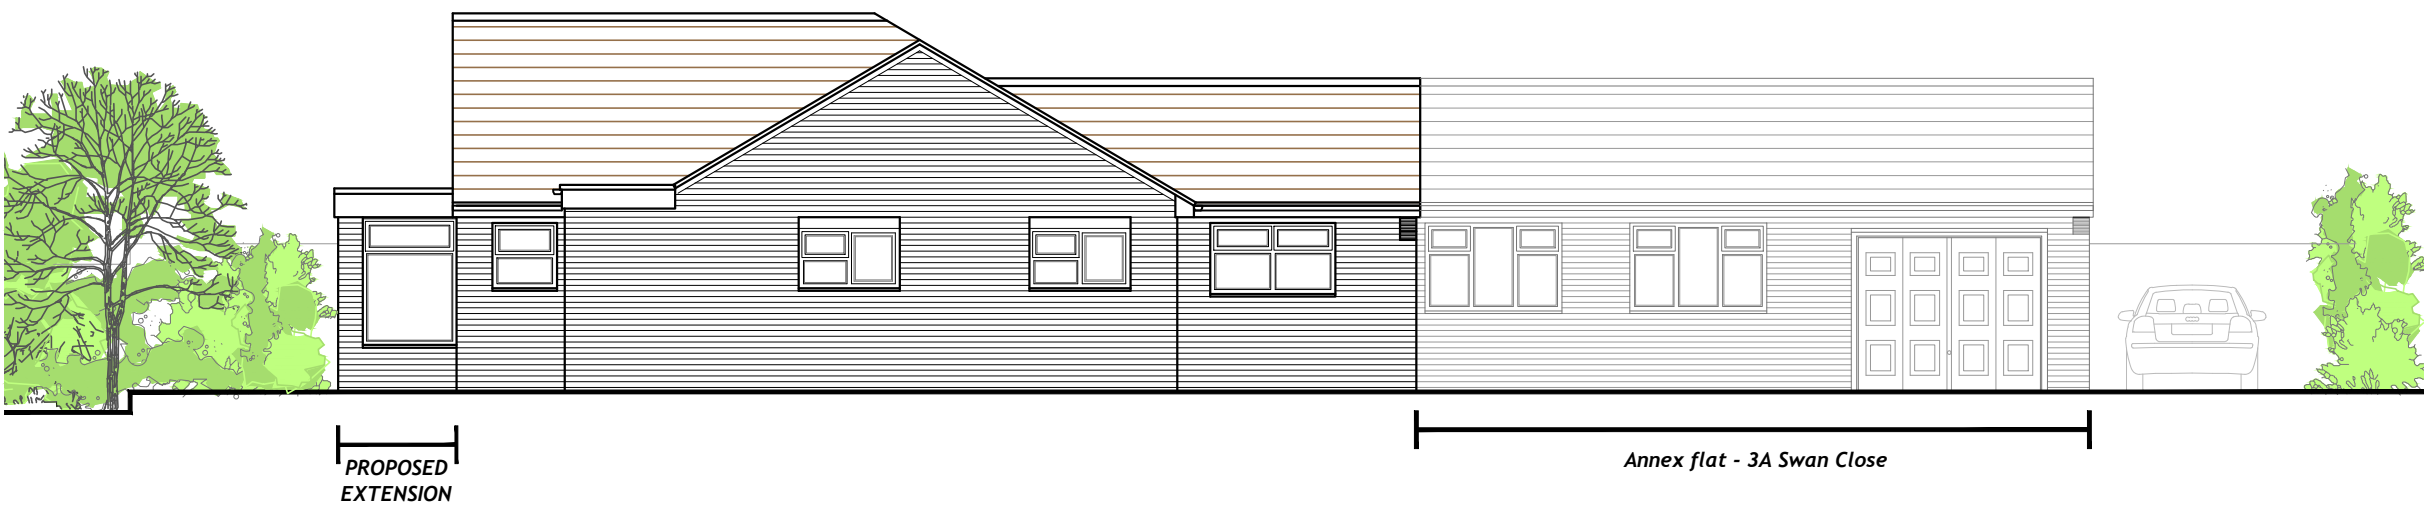


SIDE ELEVATION  
(East) 1.100

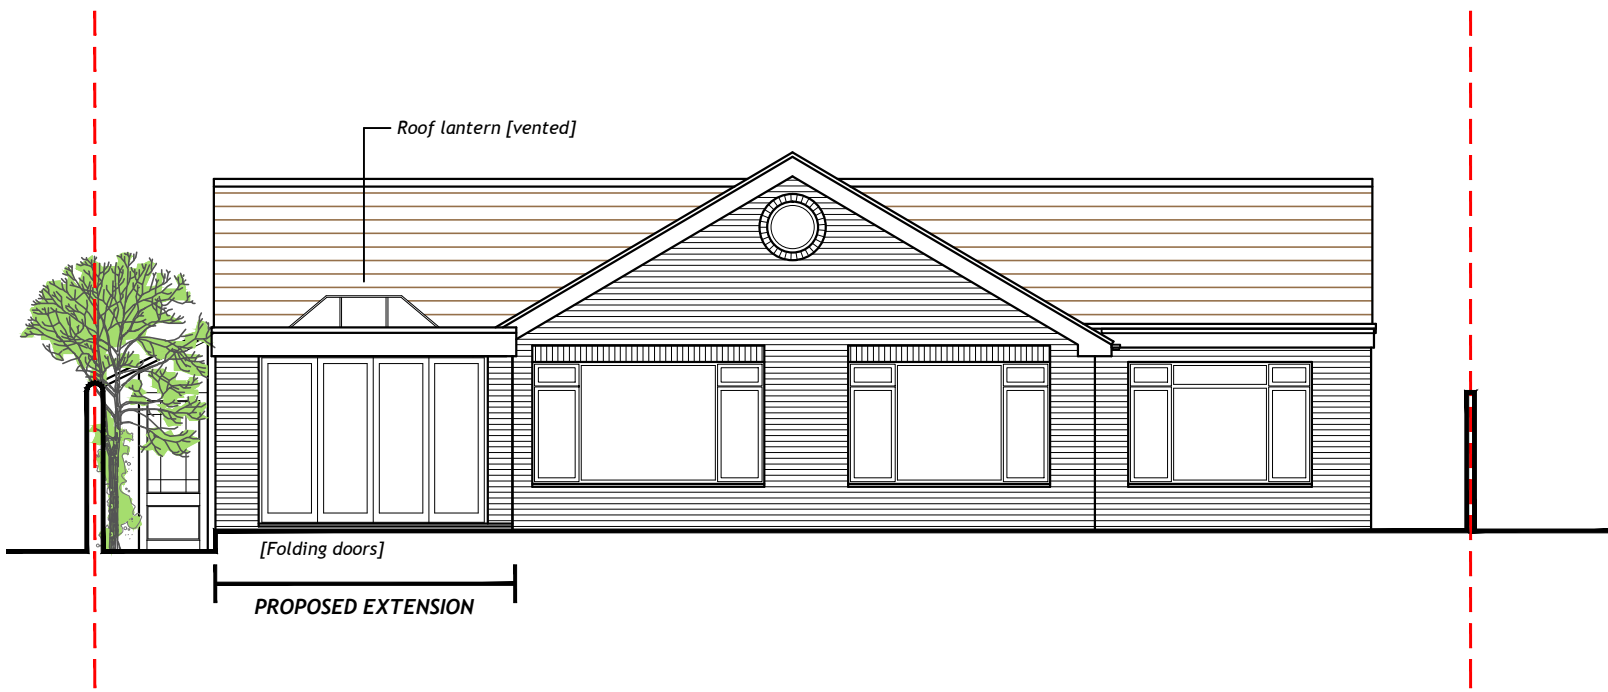

REAR ELEVATION  
(South) 1.100

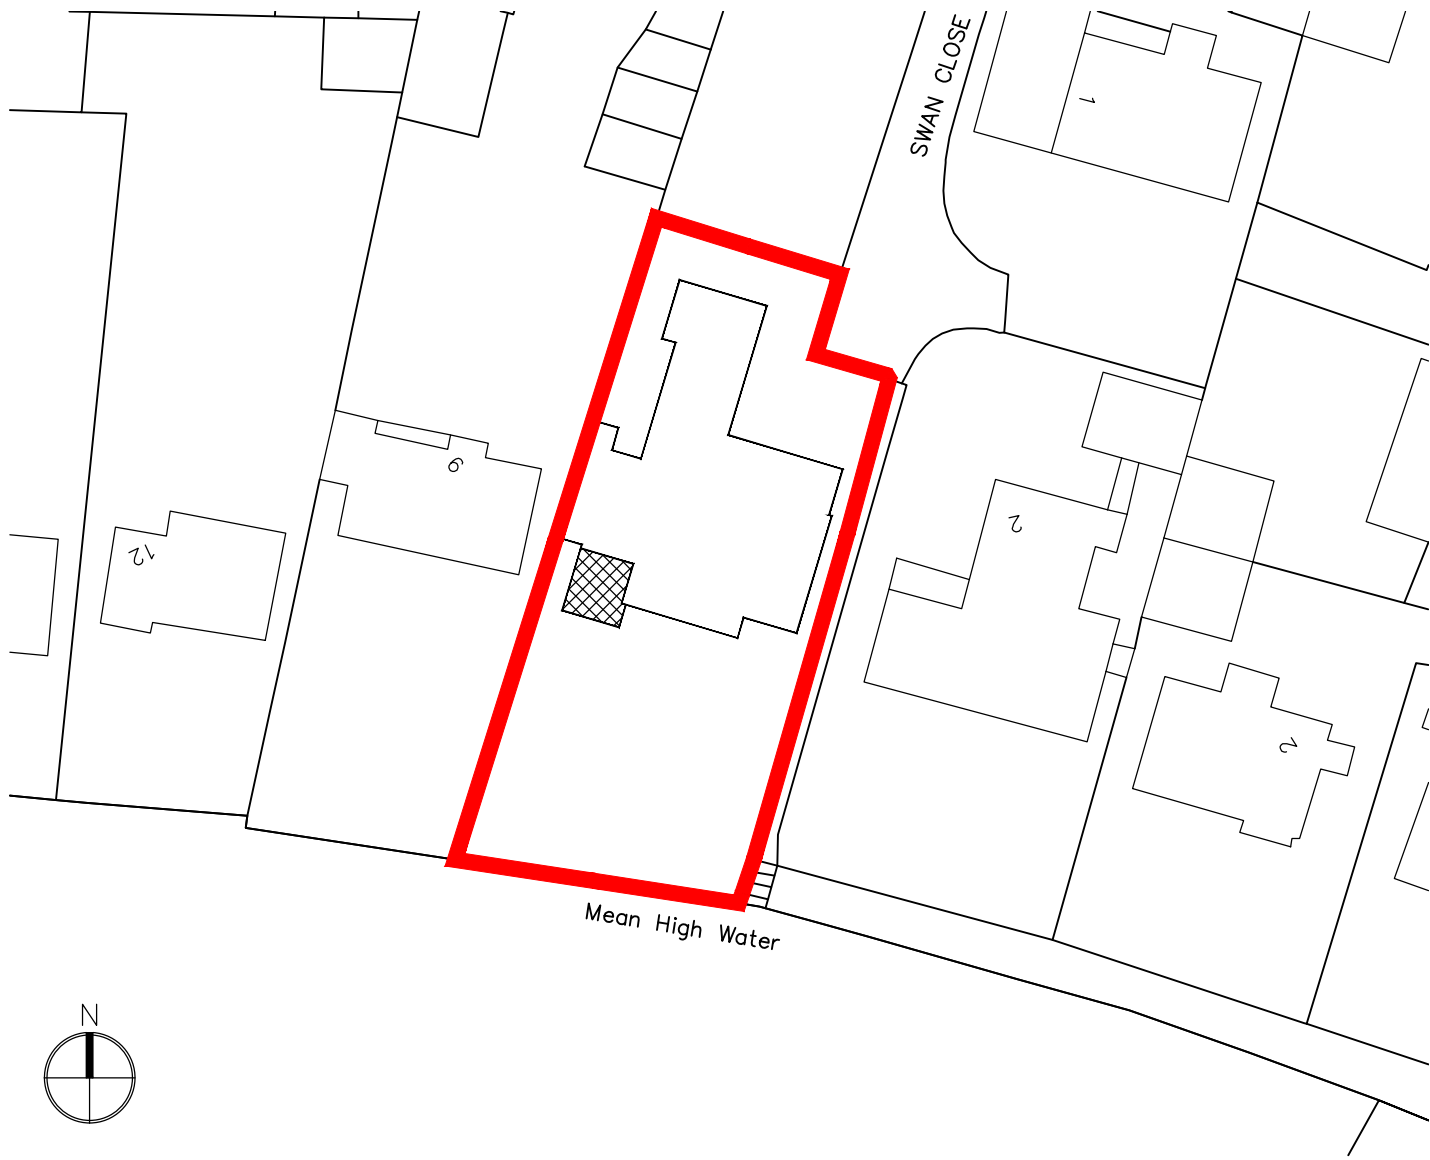

Ordnance Survey (c) Crown Copyright 2010. All rights reserved. Licence number 100020449  
**BLOCK PLAN**  
1.500

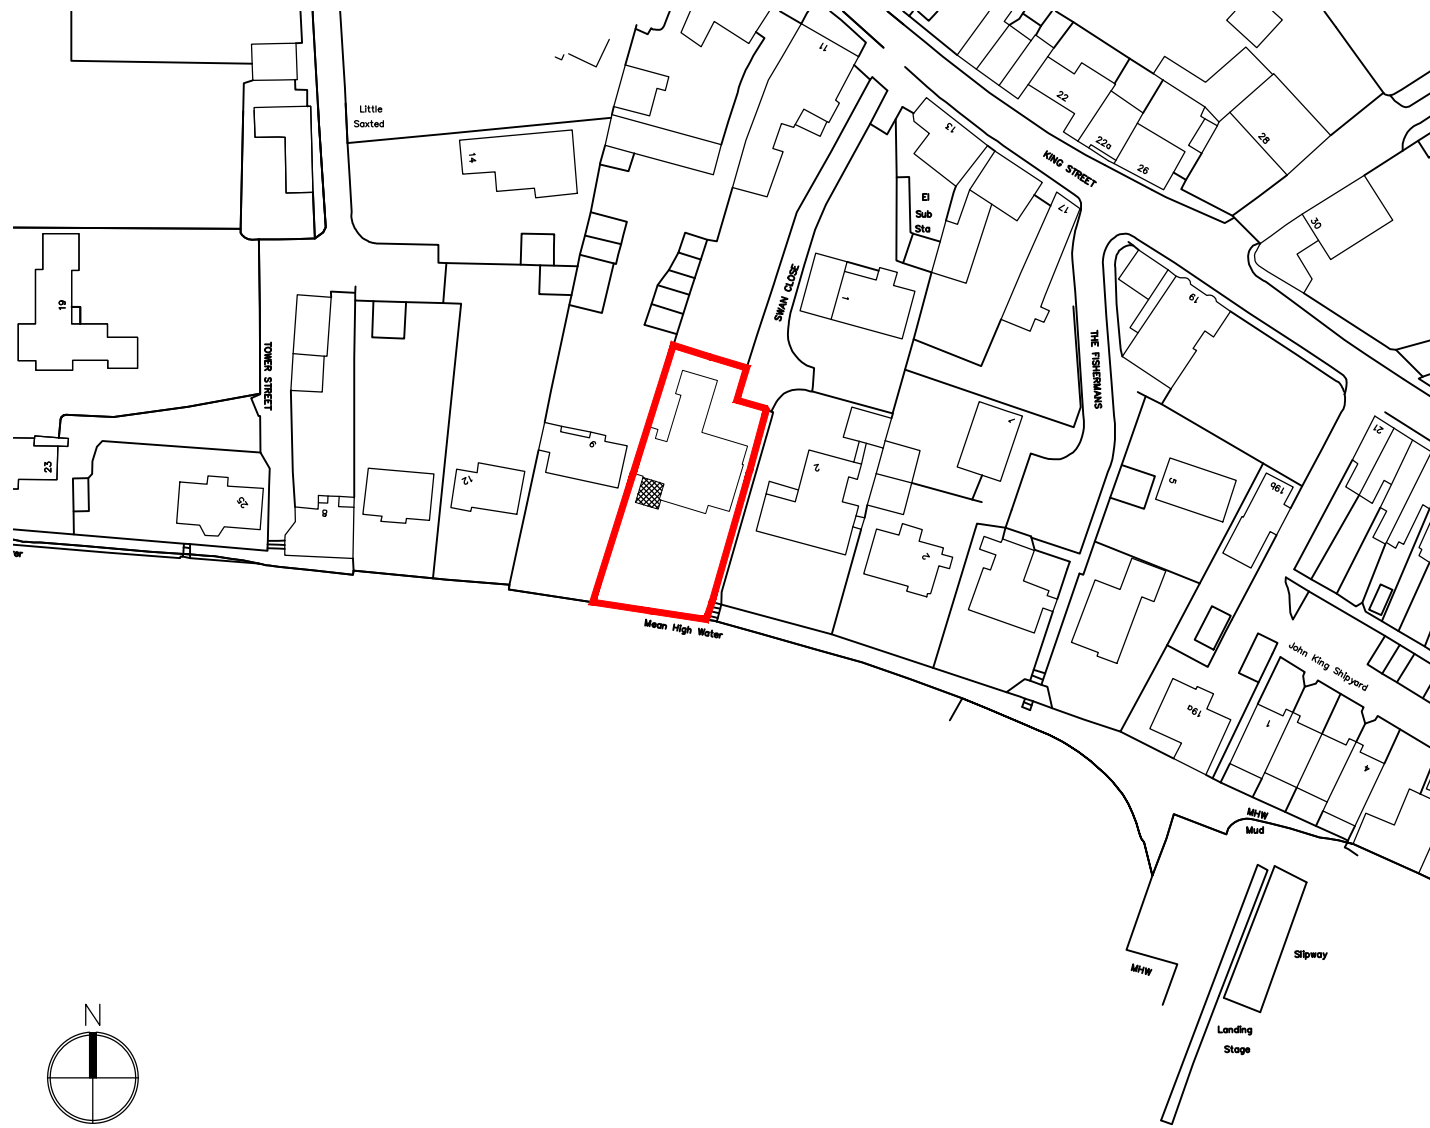

Ordnance Survey (c) Crown Copyright 2010. All rights reserved. Licence number 100020449  
**SITE LOCATION PLAN**  
1.1250

|   |                                                                     |                       |       |
|---|---------------------------------------------------------------------|-----------------------|-------|
| REV   | DATE                                                                | AMENDMENT             | DRAWN |
| hd   |                                                                     |                       |       |
| architects   |                                                                     |                       |       |
| Helyer Davies Architects Ltd<br>1 The Old Flour Mill,<br>Emsworth, PO10 7BT<br>01243 370 715<br>www.hdarchitects.co.uk mail@hdarchitects.co.uk |                                                                     |                       |       |
| CLIENT<br>Mr Bob Duncan   |                                                                     |                       |       |
| PROJECT<br>3 Swan Close<br>King Street<br>Emsworth<br>Hampshire<br>PO10 7BQ                                                                    |                                                                     |                       |       |
| DRAWING<br>Proposed   | Ground floor plan<br>Elevations<br>Block plan<br>Site location plan | SCALE<br>as noted @A1 |       |
| DATE<br>July 2015   |                                                                     | DRAWN<br>TW           |       |
| DRAWING NUMBER<br>15084-02   |                                                                     | REVISION<br>*         |       |