


 


Address
The Falcon
Hambledon Road
Waterlooville
PO7 6FX

Drawing Number
001

Drawing
Floor Plan

Scale
1:50

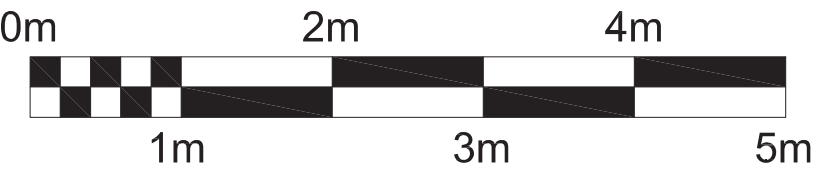



PLANNING &
ARCHITECTURE



19 Well Copse Close, Horndean, Waterlooville, Hampshire, PO80HB

02392593488

WWW.SDAPLANNING.CO.UK