



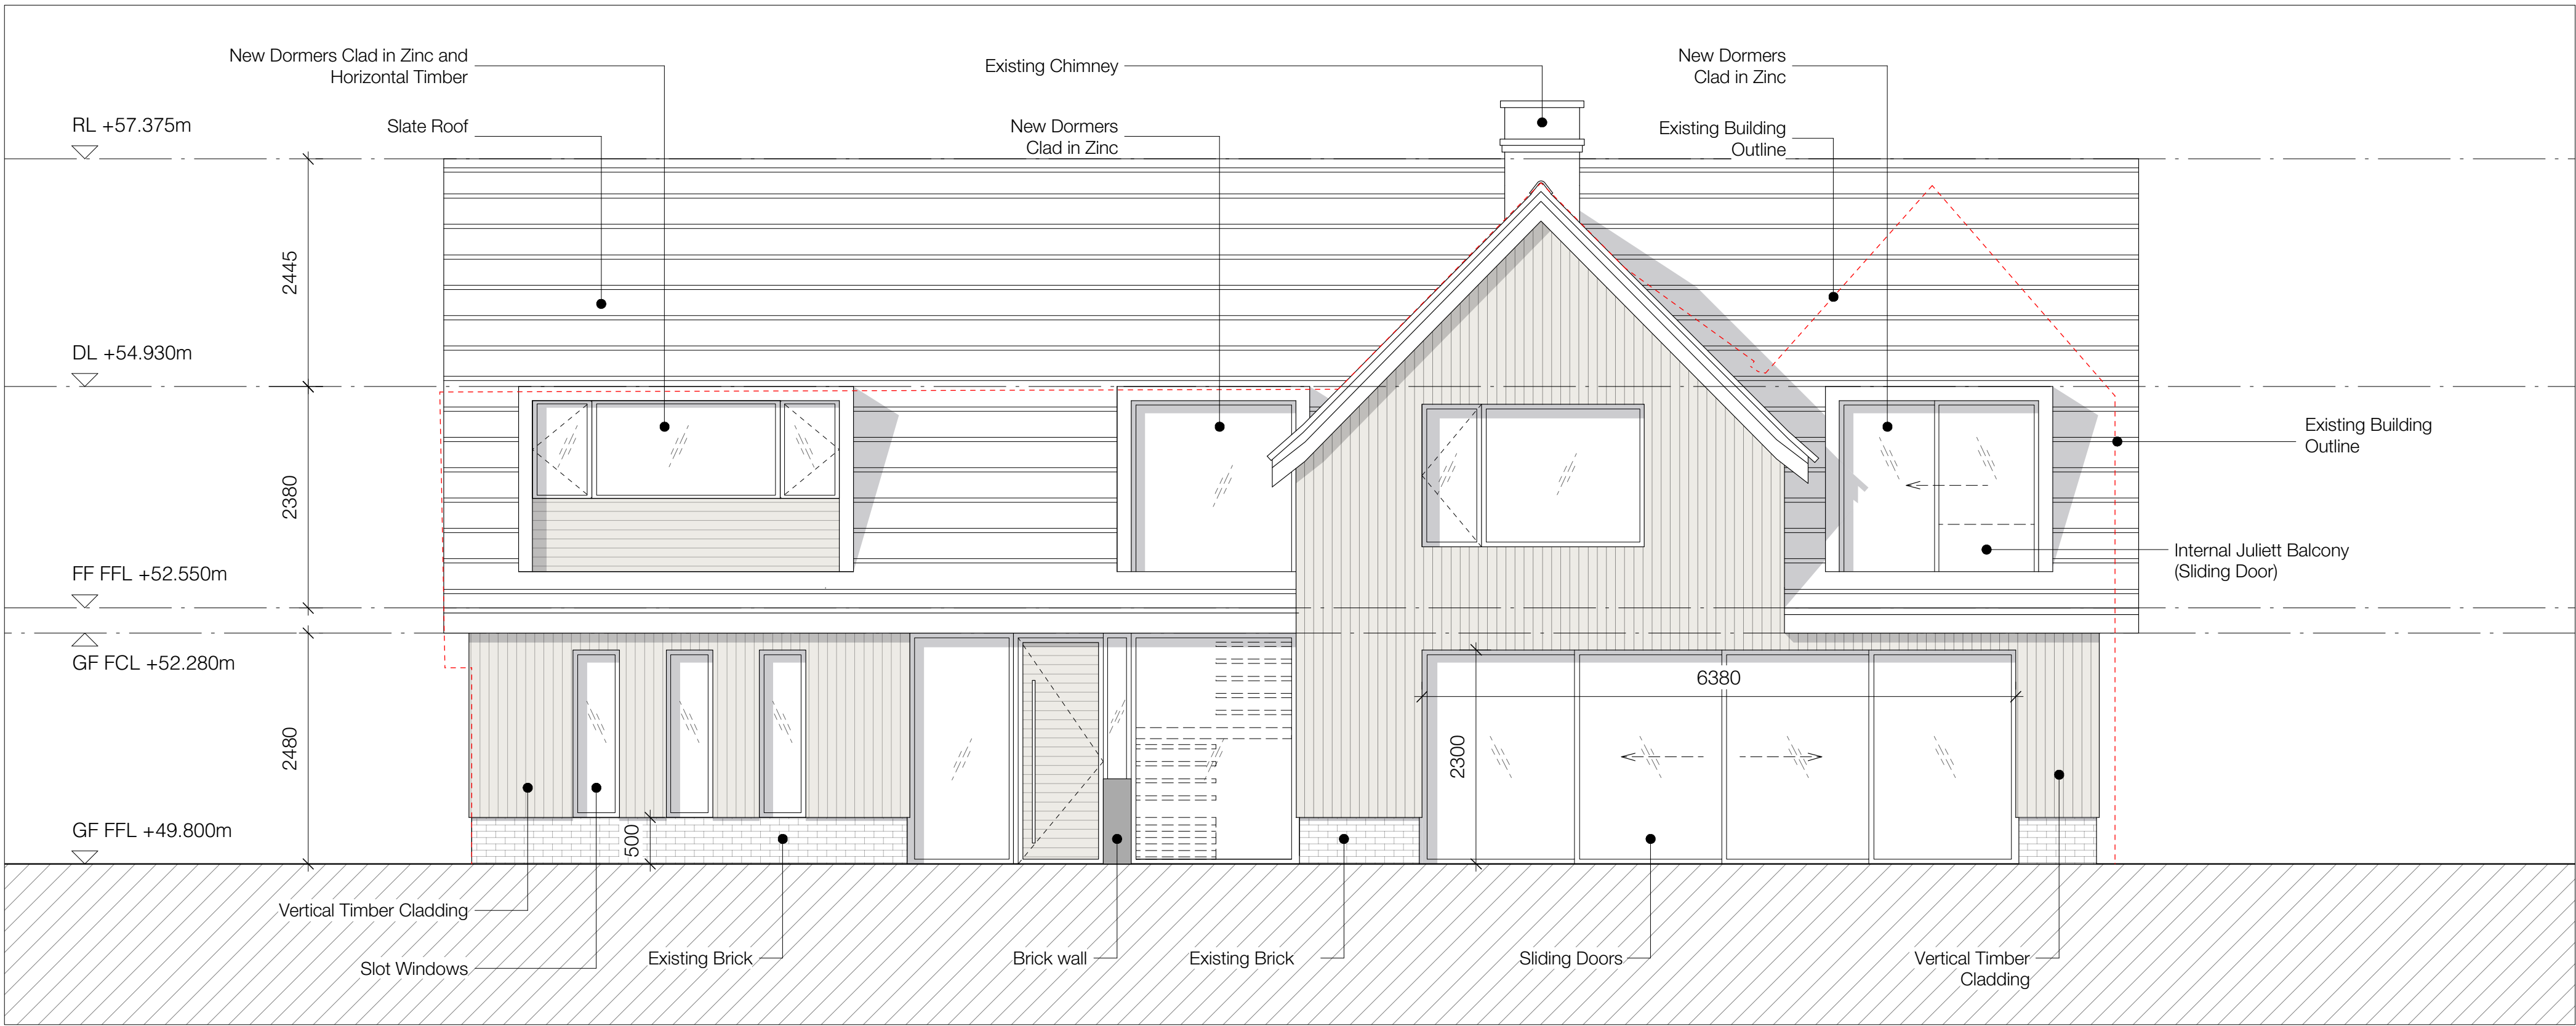

1 PROPOSED SOUTH ELEVATION

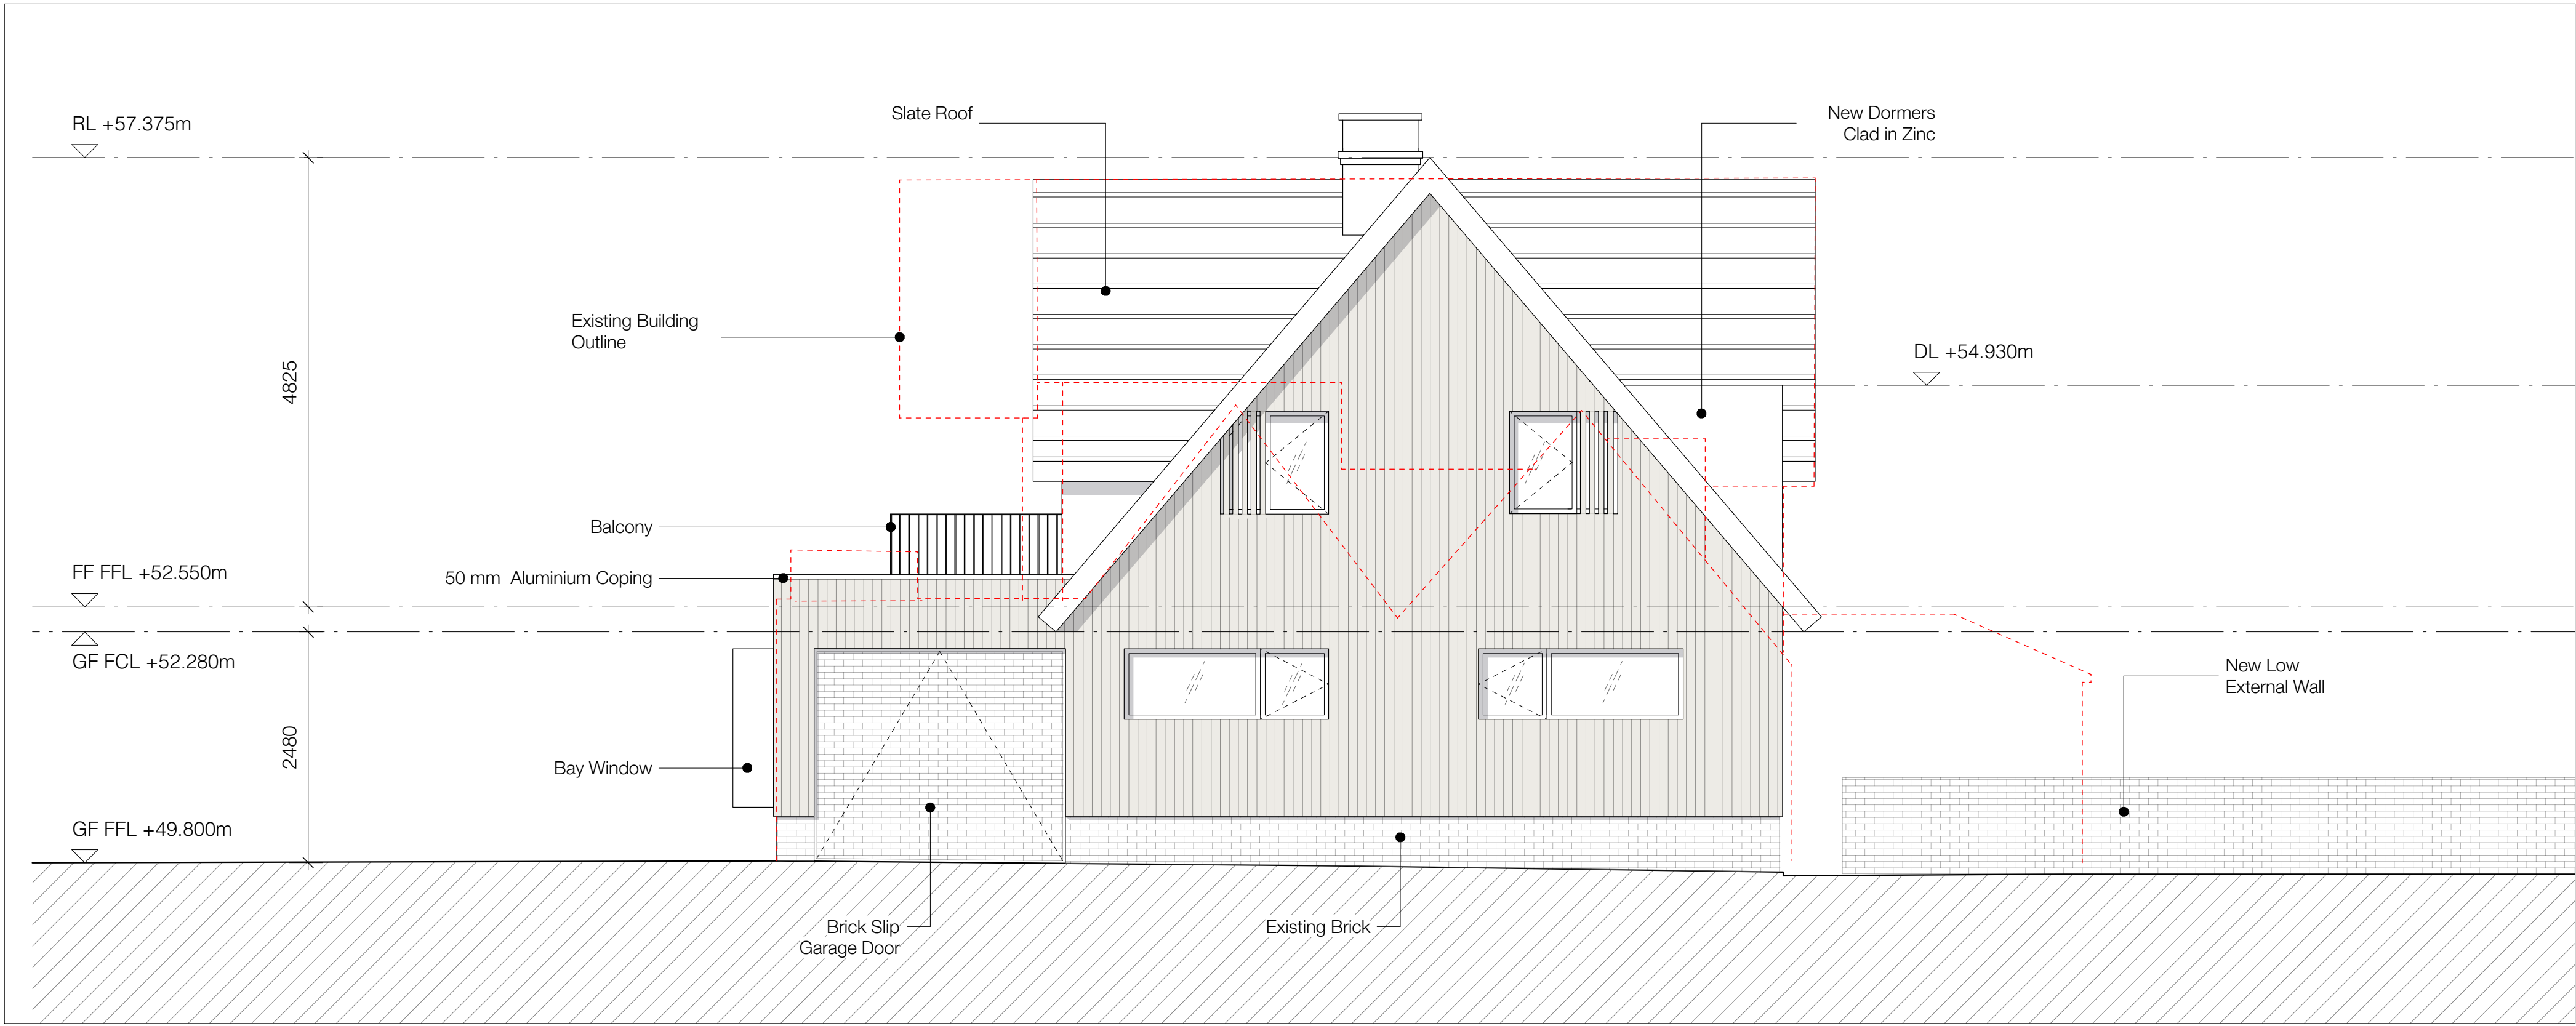

2 PROPOSED WEST ELEVATION



• All dimensions to be checked on site.

• All drawings to be read in conjunction with engineer's drawings. Any discrepancies between consultants drawings to be reported to the Architect before any work commences.

• The Contractor's attention is drawn to the Health & Safety matters identified in the Health & Safety plan and on drawings as being potentially hazardous.

• These items should not be considered as a full and final list.

• The Work Package Contractor's normal Health & Safety obligations still apply when undertaking constructional operations both on and off site.

cad file:

Key

K	10.11.16	OG	For Planning
J	01.11.16	OG	For Comment
I	12.10.16	OG	For Comment
H	06.10.16	OG	For Comment
G	05.10.16	OG	For Comment
F	08.08.16	CL	For Comment
E	02.08.16	CL	For Comment
D	21.07.16	CL	For Comment
C	15.07.16	ES	For Comment
B	12.07.16	CL	For Comment
A	07.07.16	CL	For Comment
rev	date	initials	description

drawing:
PROPOSED ELEVATIONS

project:
LITTLEMEAD COTTAGE

drawing no:
0118-450

revision:
K

status:
FOR PLANNING

scale @ A1/A3:
1:50 / 1:100

date:
JUNE 2016

adam knibb architects

Adam Knibb Architects
The Dolphin, 33 St. Thomas Street, Weymouth, Dorset DT9 3AL
www.adamknibbarchitects.com
01962 880221