



Rev.	Date	By
B.	18.08.15	KPB
C.	11.11.15	TL

ALLOTMENTS

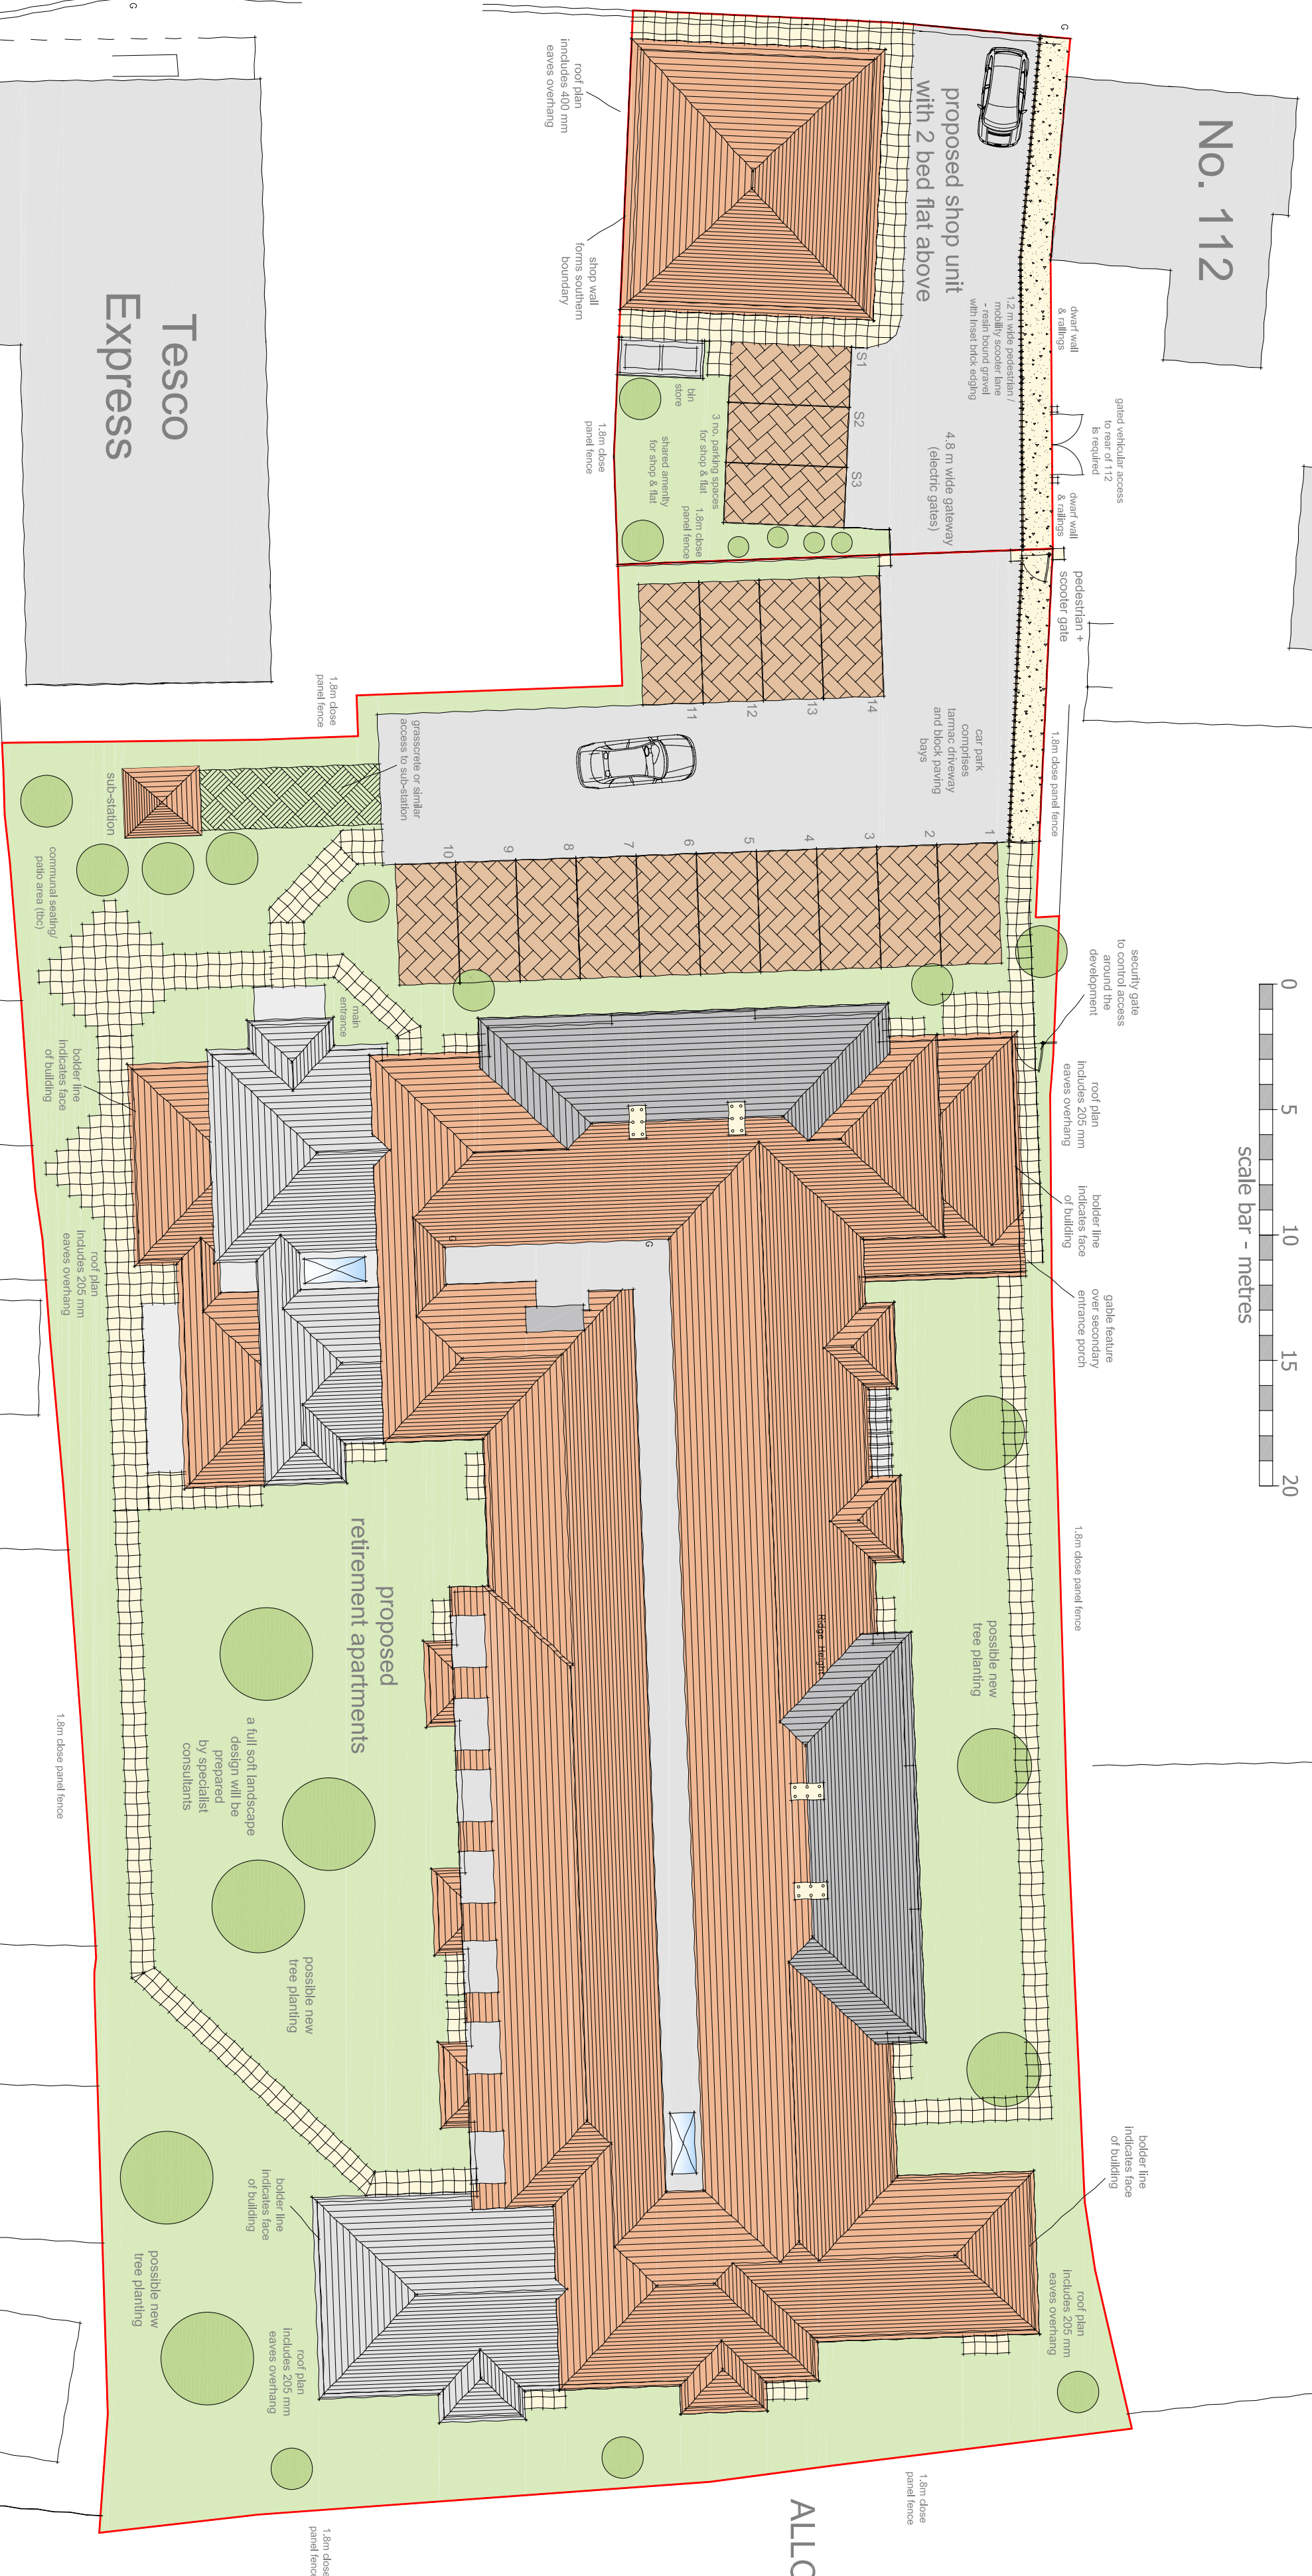

A vertical scale bar labeled "scale bar - metres" with markings at 0, 5, 10, 15, and 20.

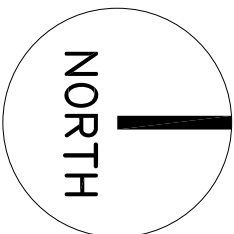

BOWLING
GREEN

car
park

ELM GROVE

Elm Grove, Hayling Island - Proposed Retirement Housing - Site Plan

© 2015 PLANNING ISSUES

planning *issues*
TOWN PLANNING AND
ARCHITECTURAL DESIGN

Design Director
Millstream House * Parkside
Ringwood * Hampshire BH24 3SG
Telephone: (01425) 462109
Fax : (01425) 462101
E-mail: design@planningissues.co.uk

Client

Churchill
Retirement Living 

Project Title
Proposed Retirement Housing
108 – 110 Elm Grove
HAYLING ISLAND
Hampshire PO11 9EH

Drawing Title
PLANNING APPLICATION - MAR 2015
SITE PLAN

Scale	1:200	A1	Date	MAR 2015
Drawn	TL		Checked	
Drawing No.			Rev.	

10073HI - P01 C