



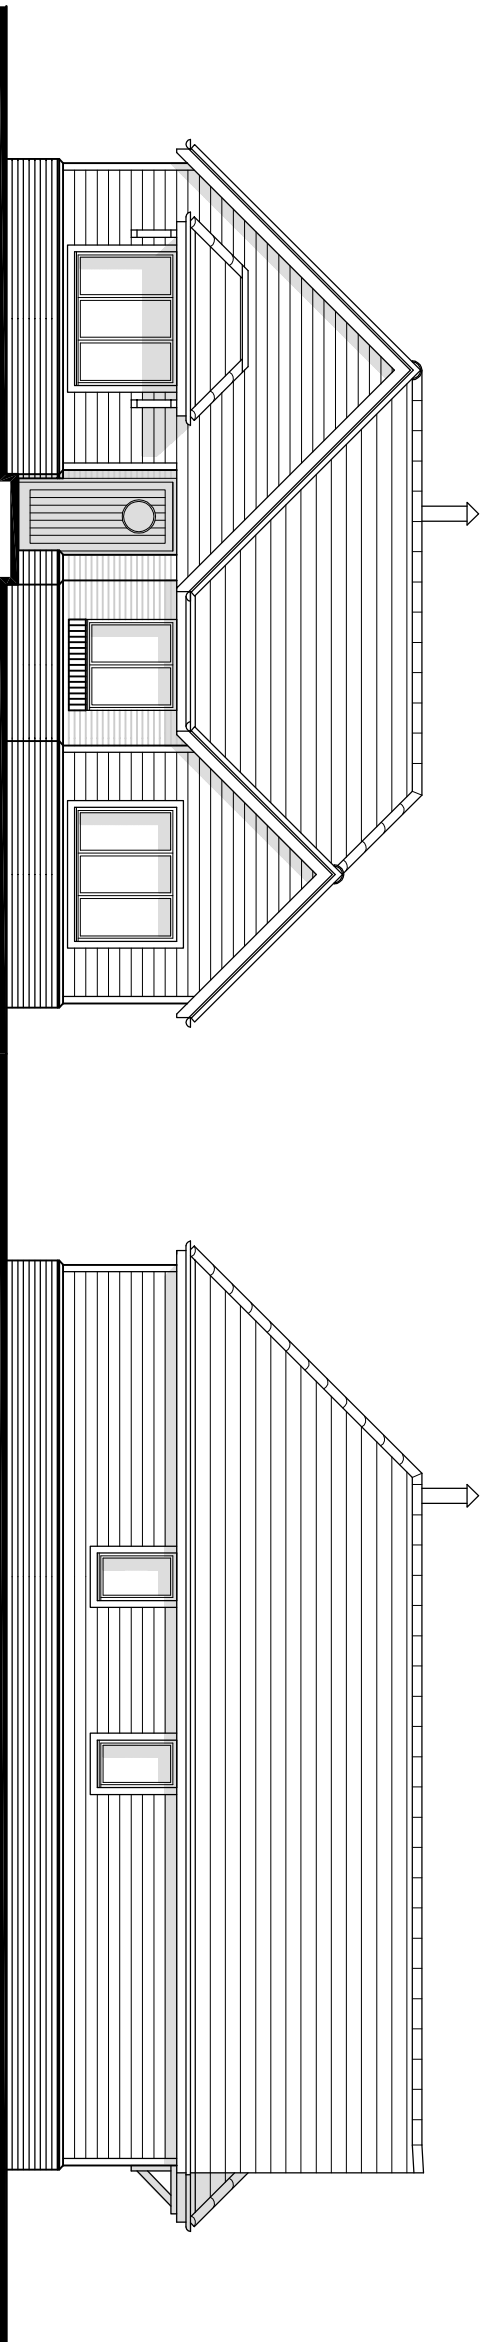

WEST ELEVATION

NORTH ELEVATION

Materials Schedule:	
Walls:	Weatherboarding, with contrasting brick plinth.
Roof:	Slate effect tiles
Windows & Upvc	
Rear Doors :	
Front Door:	Composite.
Fascia, Bargeboard & Soffit:	White Upvc.
Gutters & Downpipes:	Black Upvc

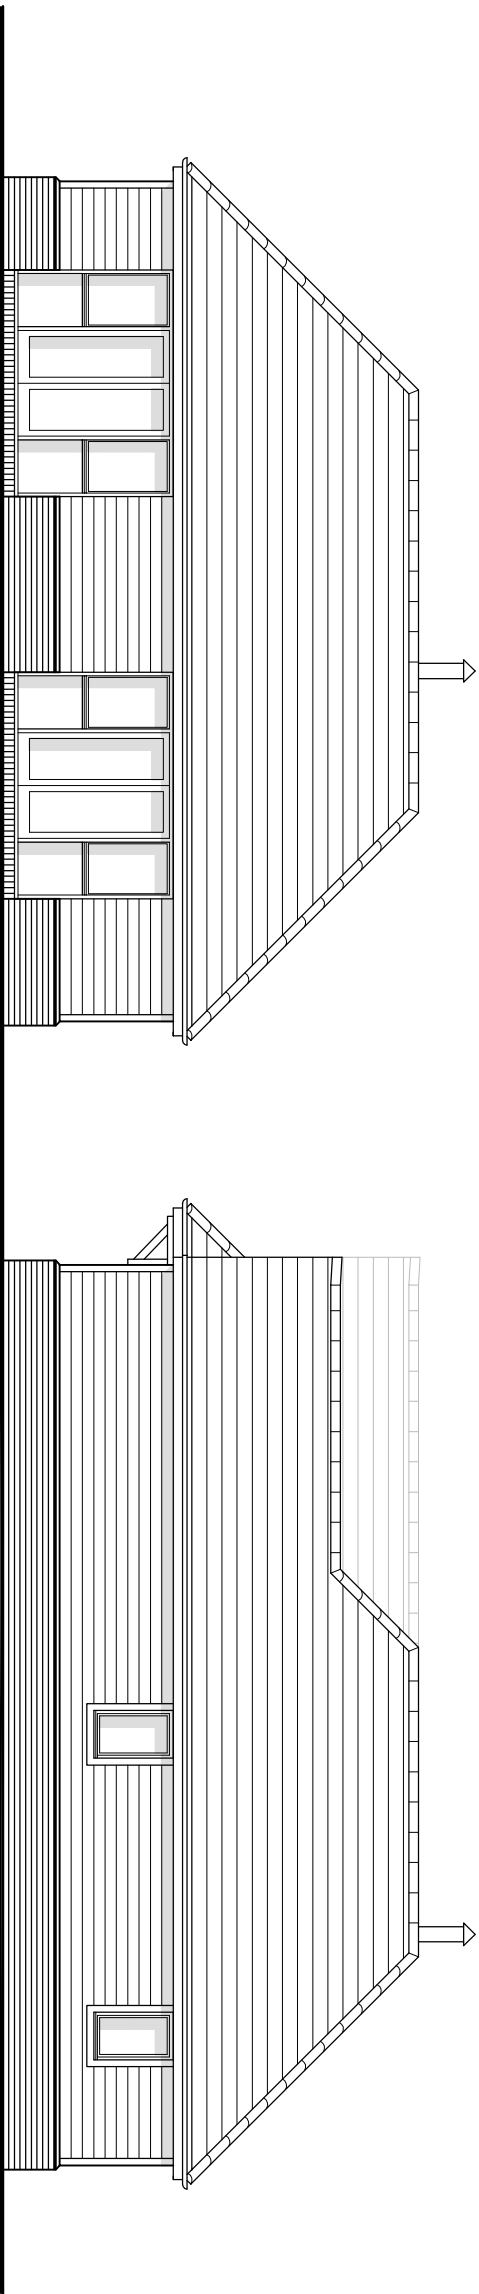

EAST ELEVATION

SOUTH ELEVATION

DRAWING TITLE	Proposed 3 Bed 5 Person Bungalow Elevations - Plot 6	CLIENT	Kingham Homes Ltd	DRAWING No.	2825 - 6 - 02	JAYE FORD ARCHITECTURE LTD MANLEYS MANLEYS HILL STORINGTON WEST SUSSEX RH20 4BT Tel: 01903 745393
JOB TITLE	11 Bound Lane, Hayling Island, Hampshire.	SCALE	1 : 100 @ A3	DATE	Oct. 2016	

