



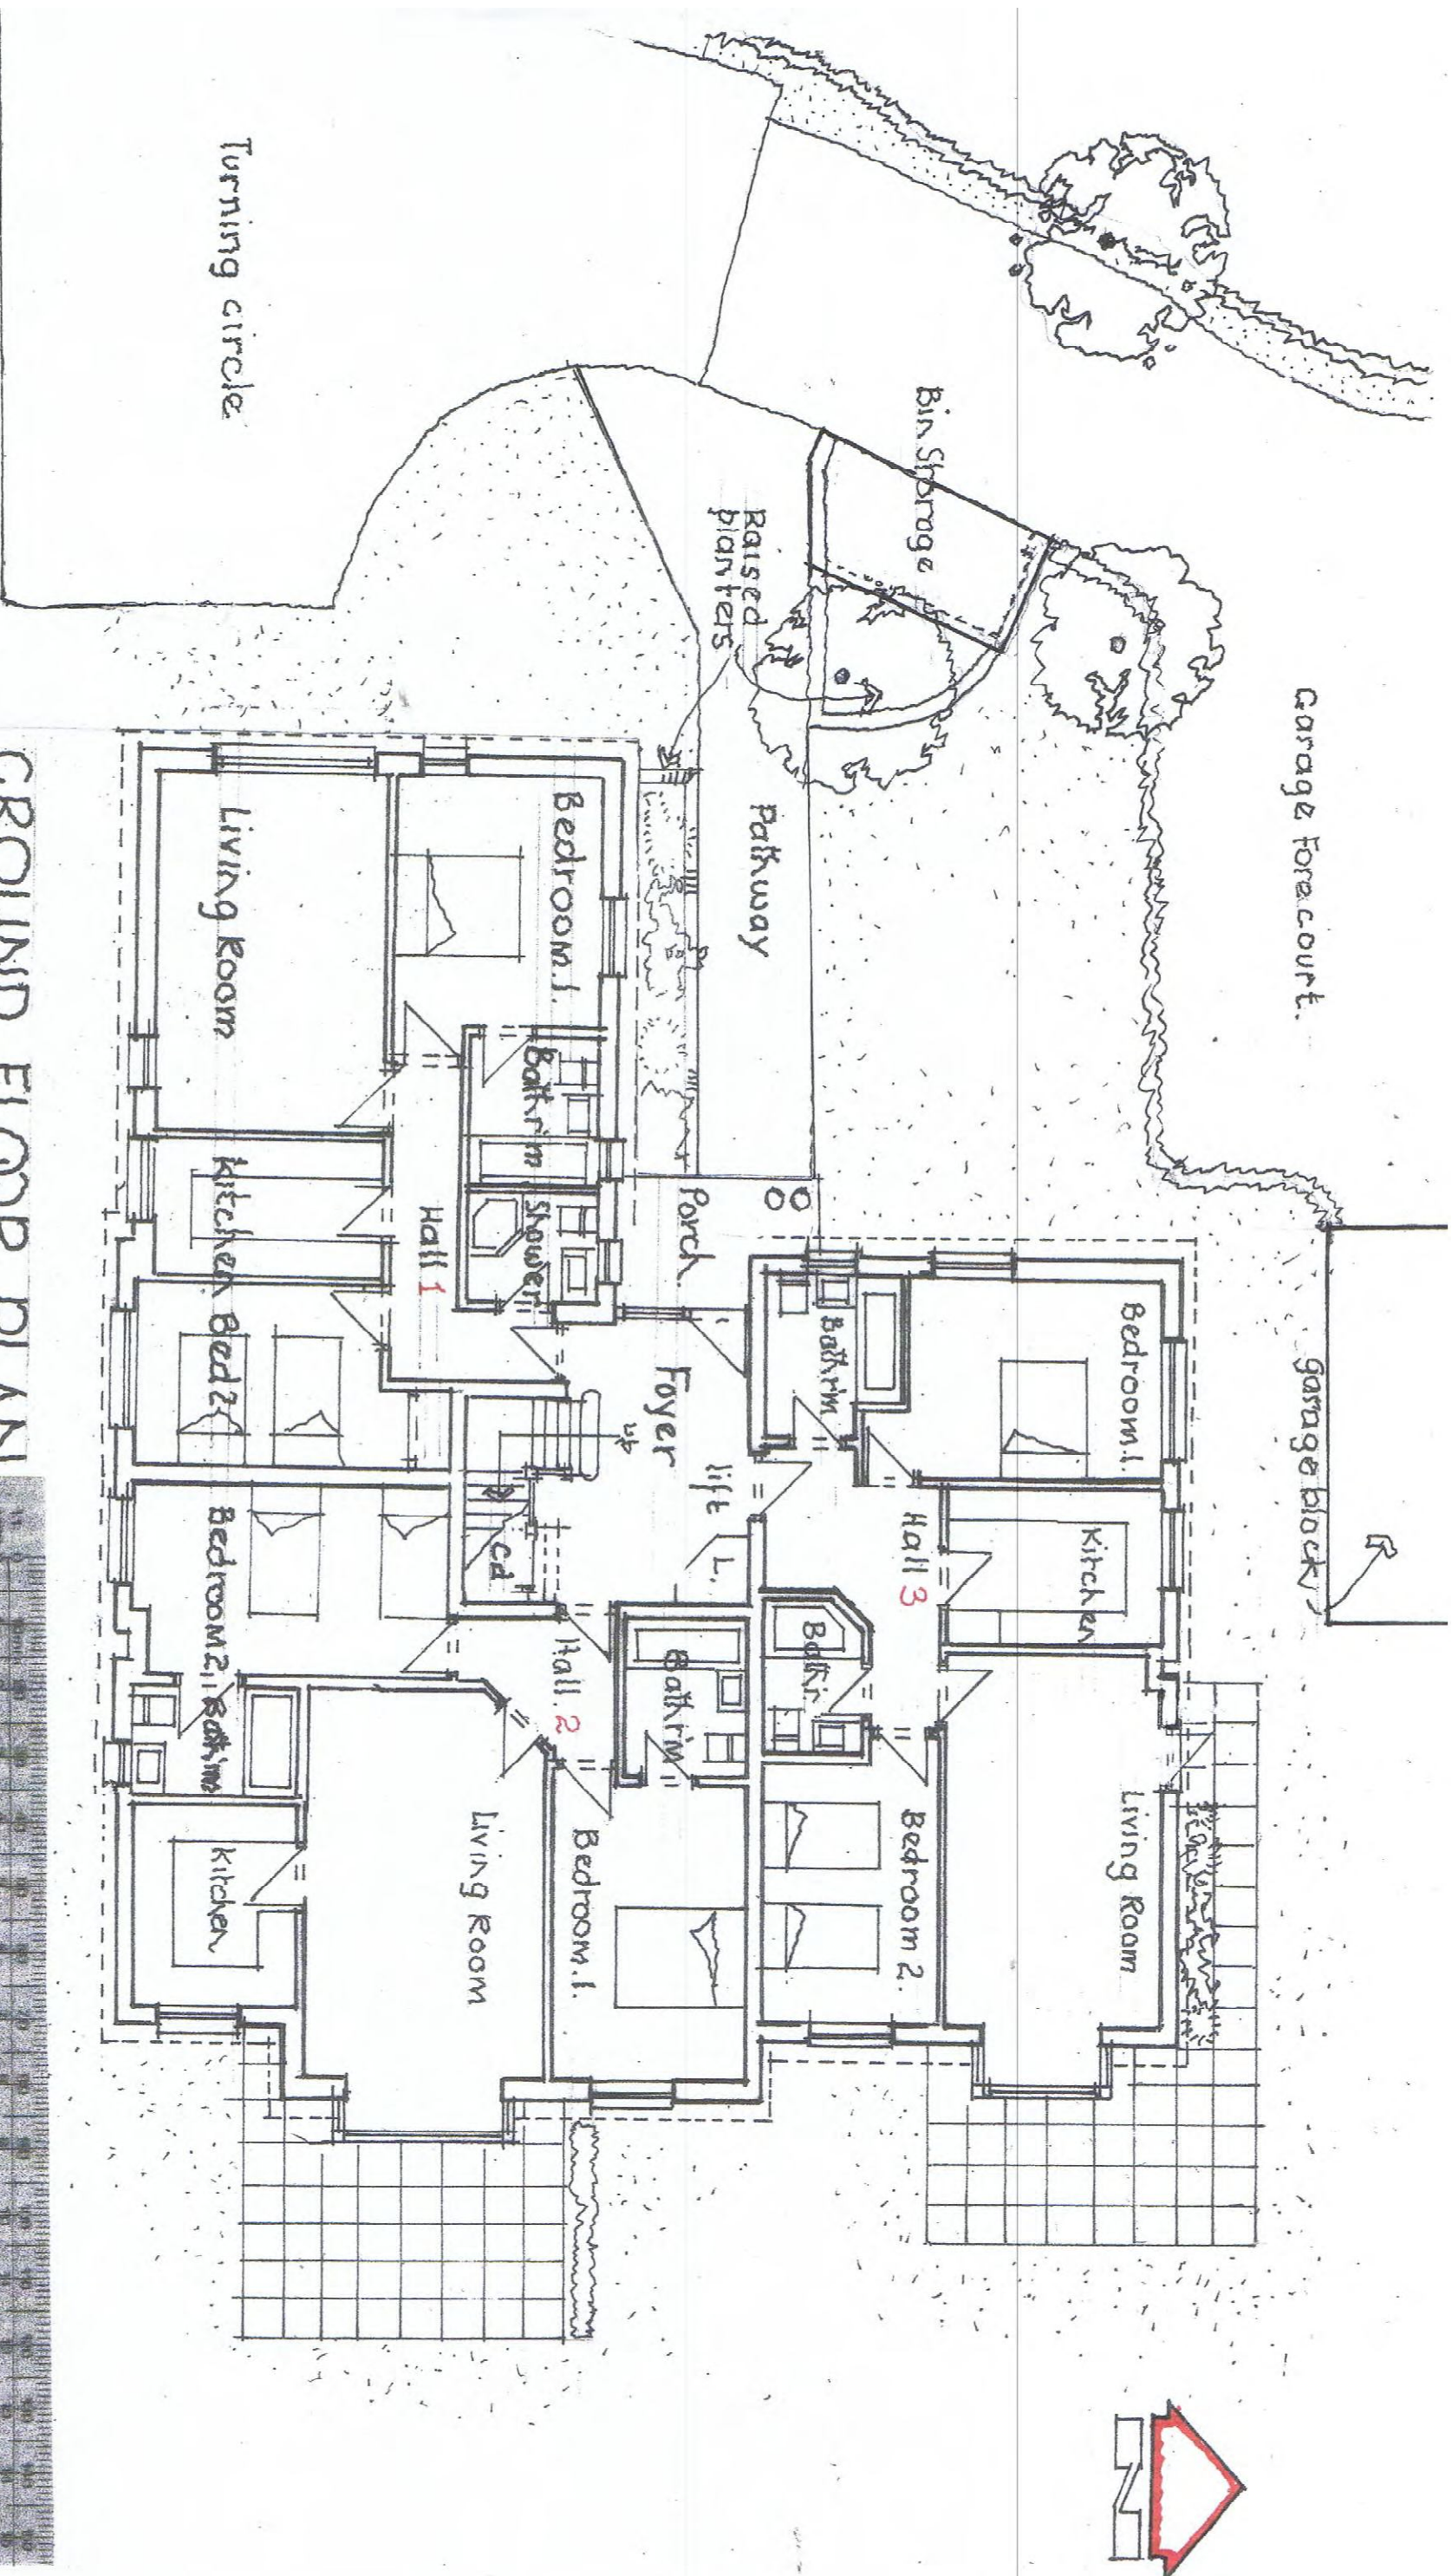

GROUND FLOOR PLAN

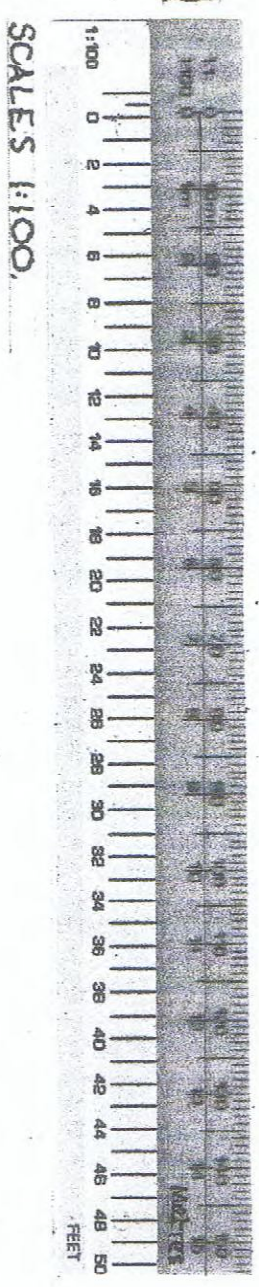

SCALE 1:100

DEVELOPMENT 15 LANGSTONE ROAD HAVANT
For Phillips Build Ltd