
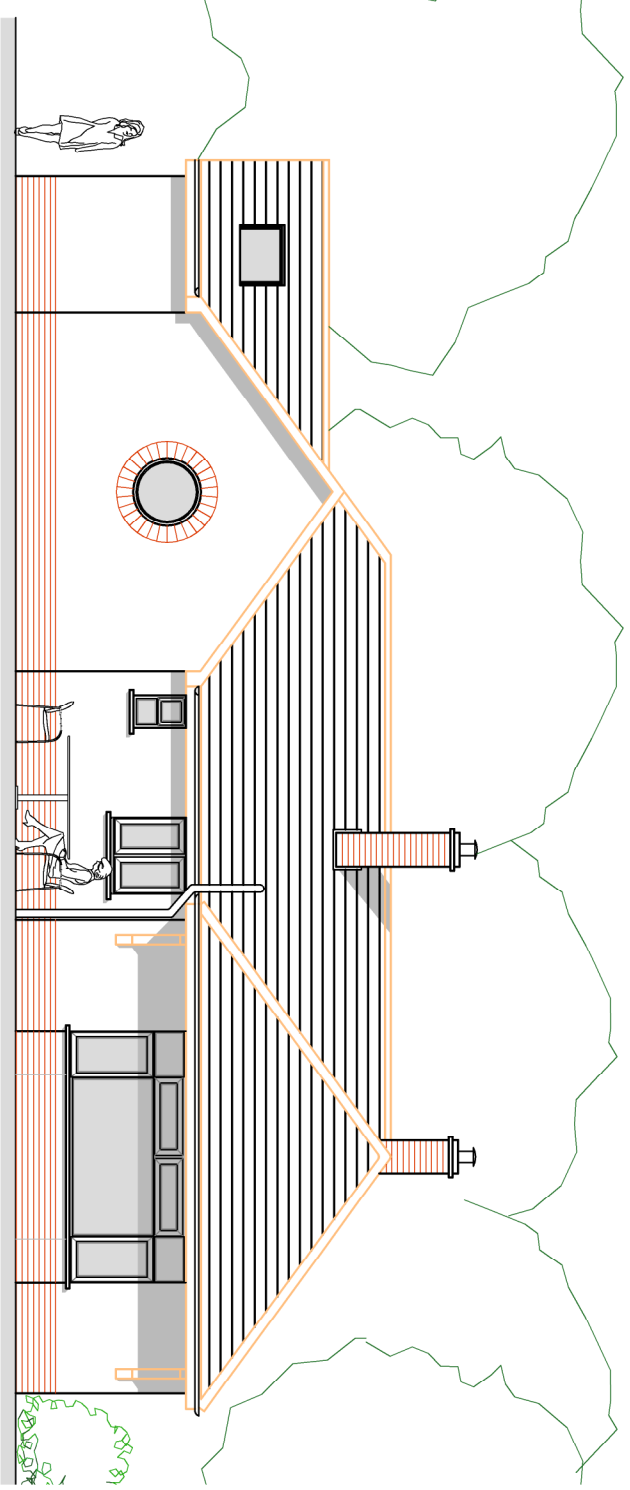
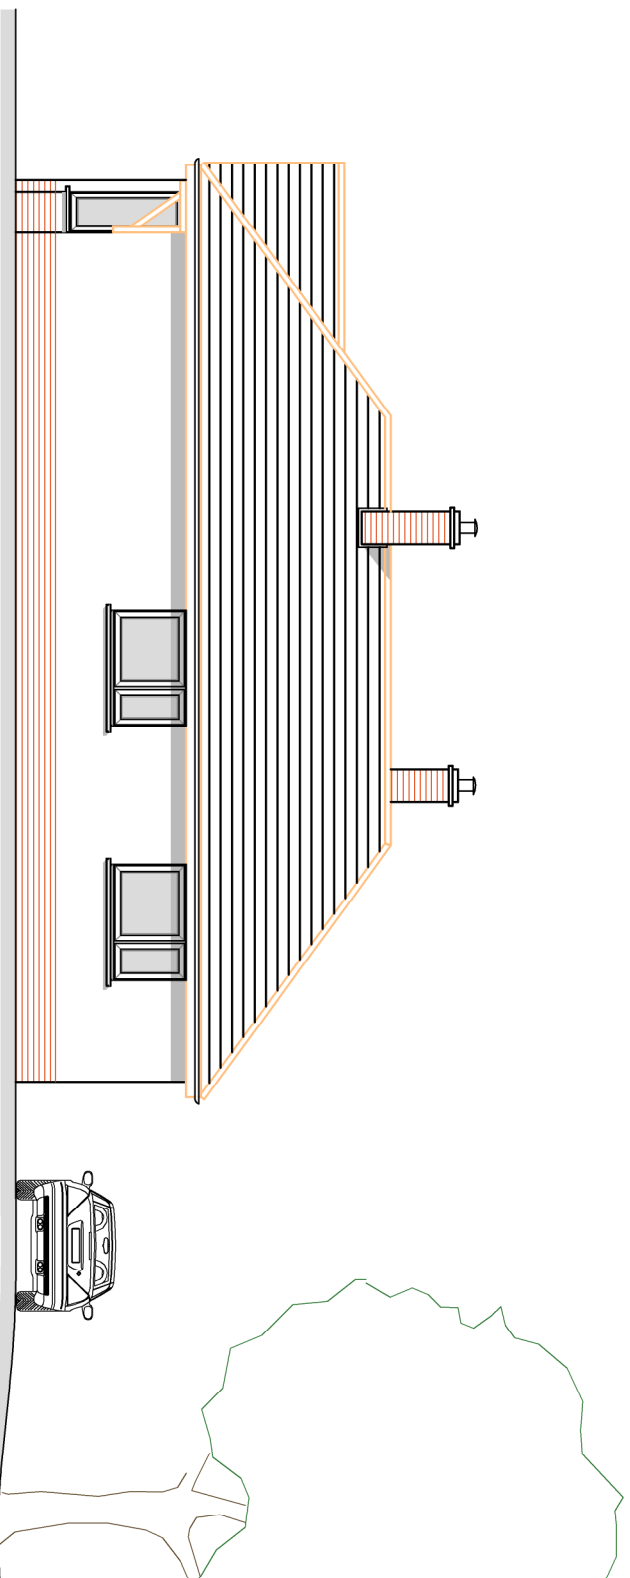
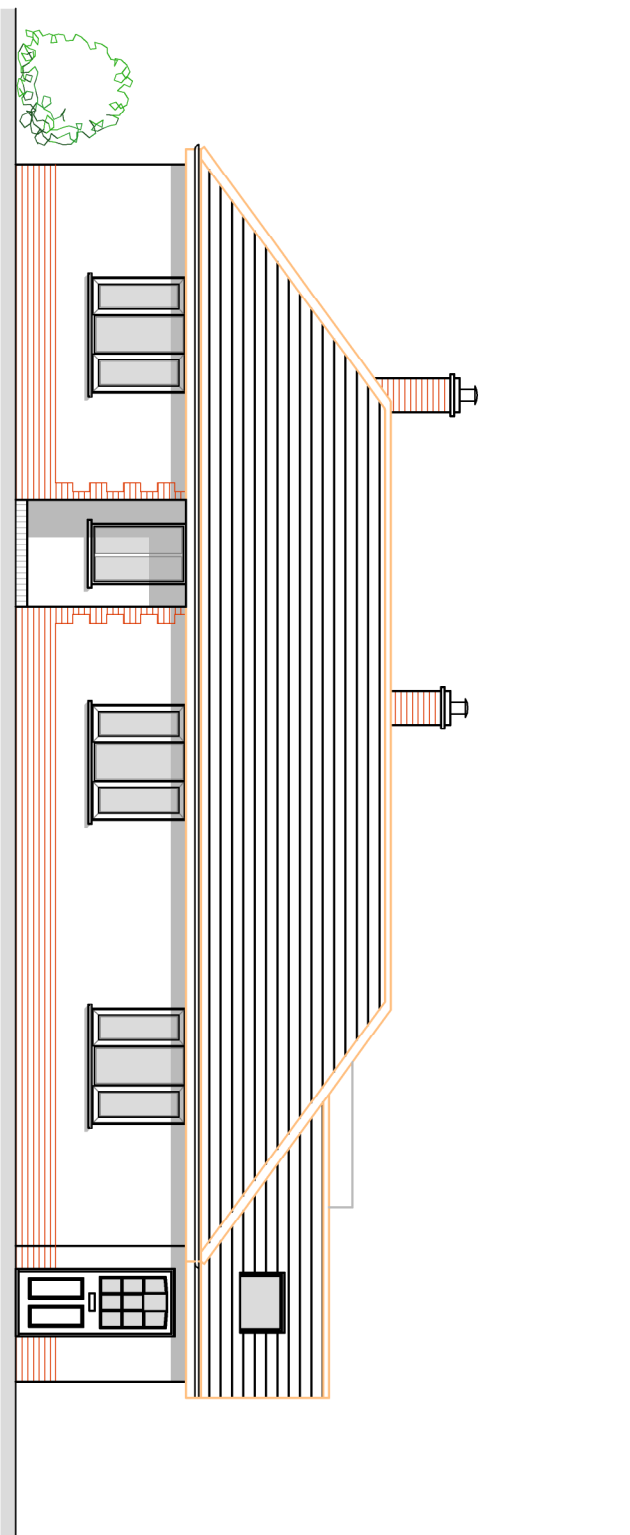
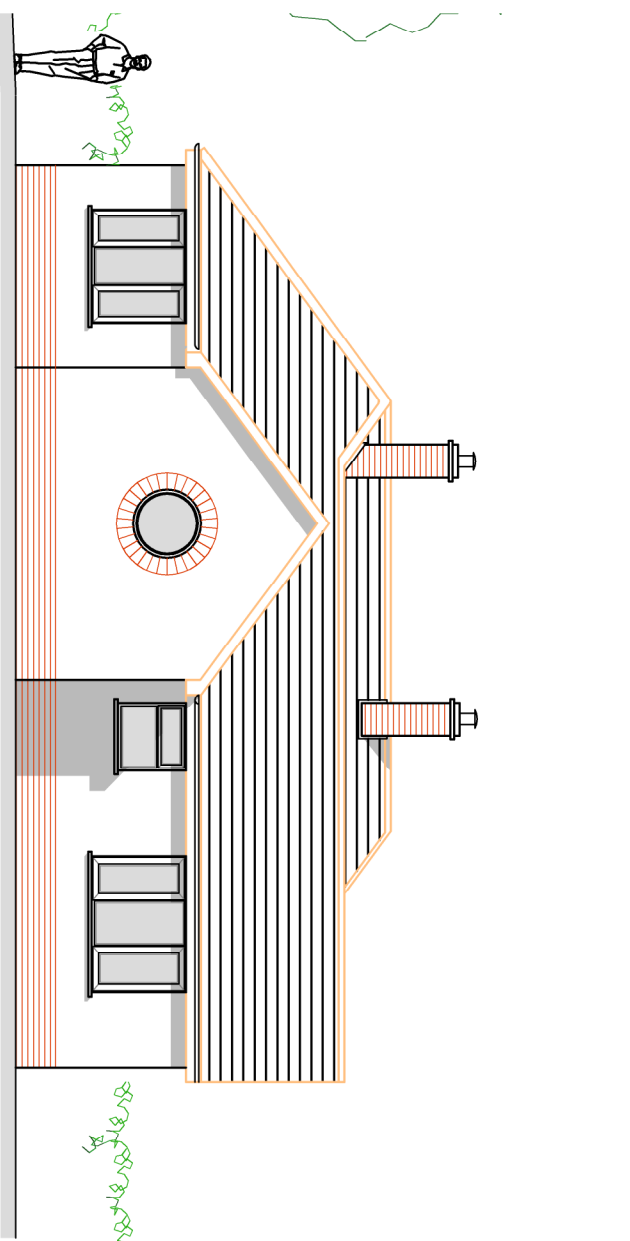
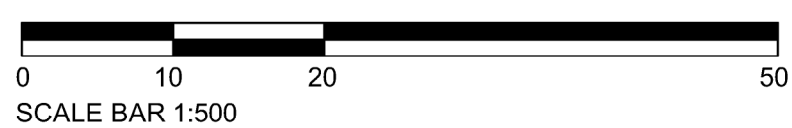
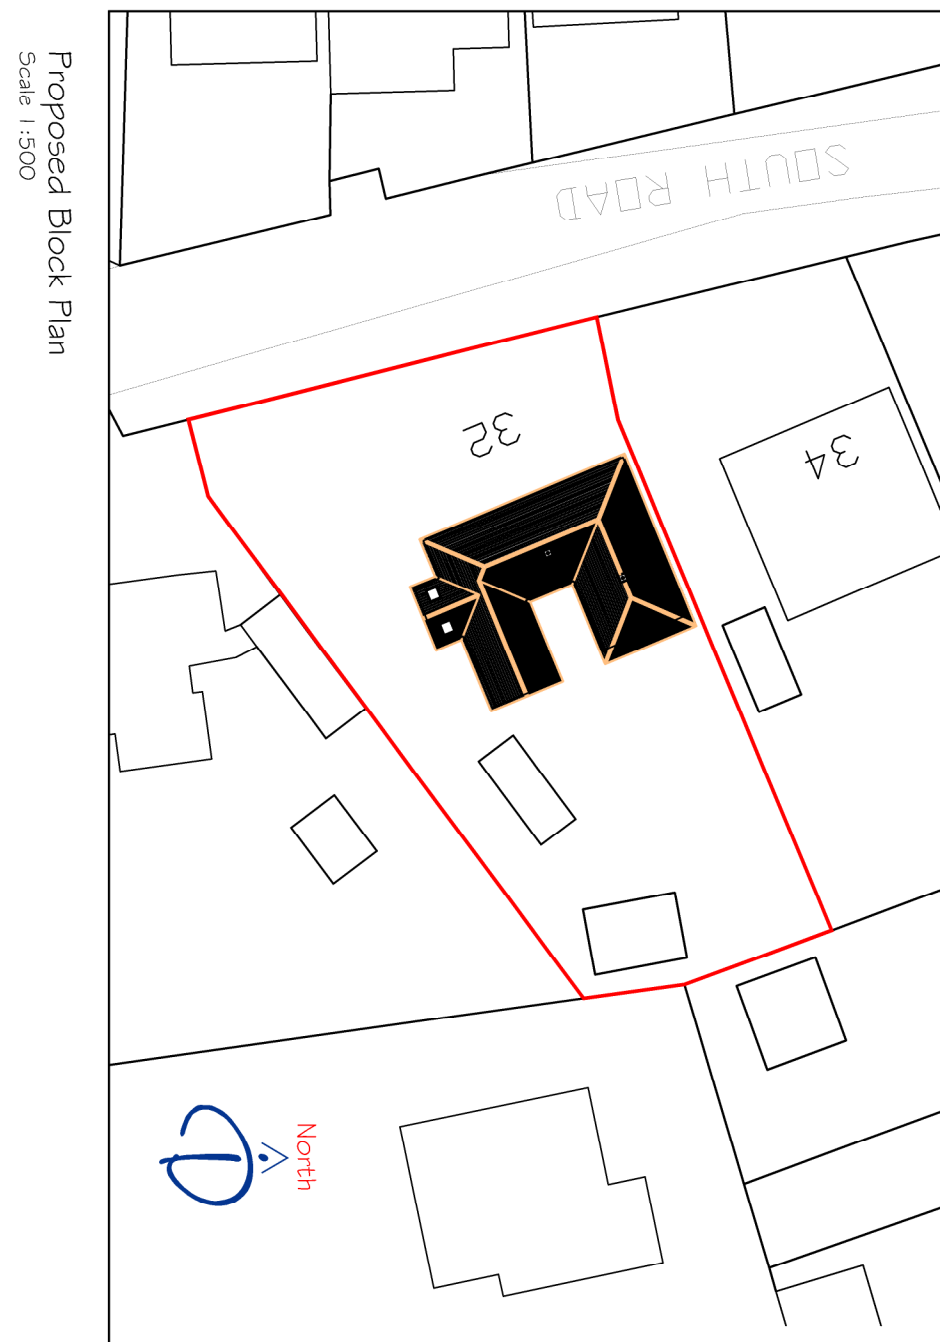
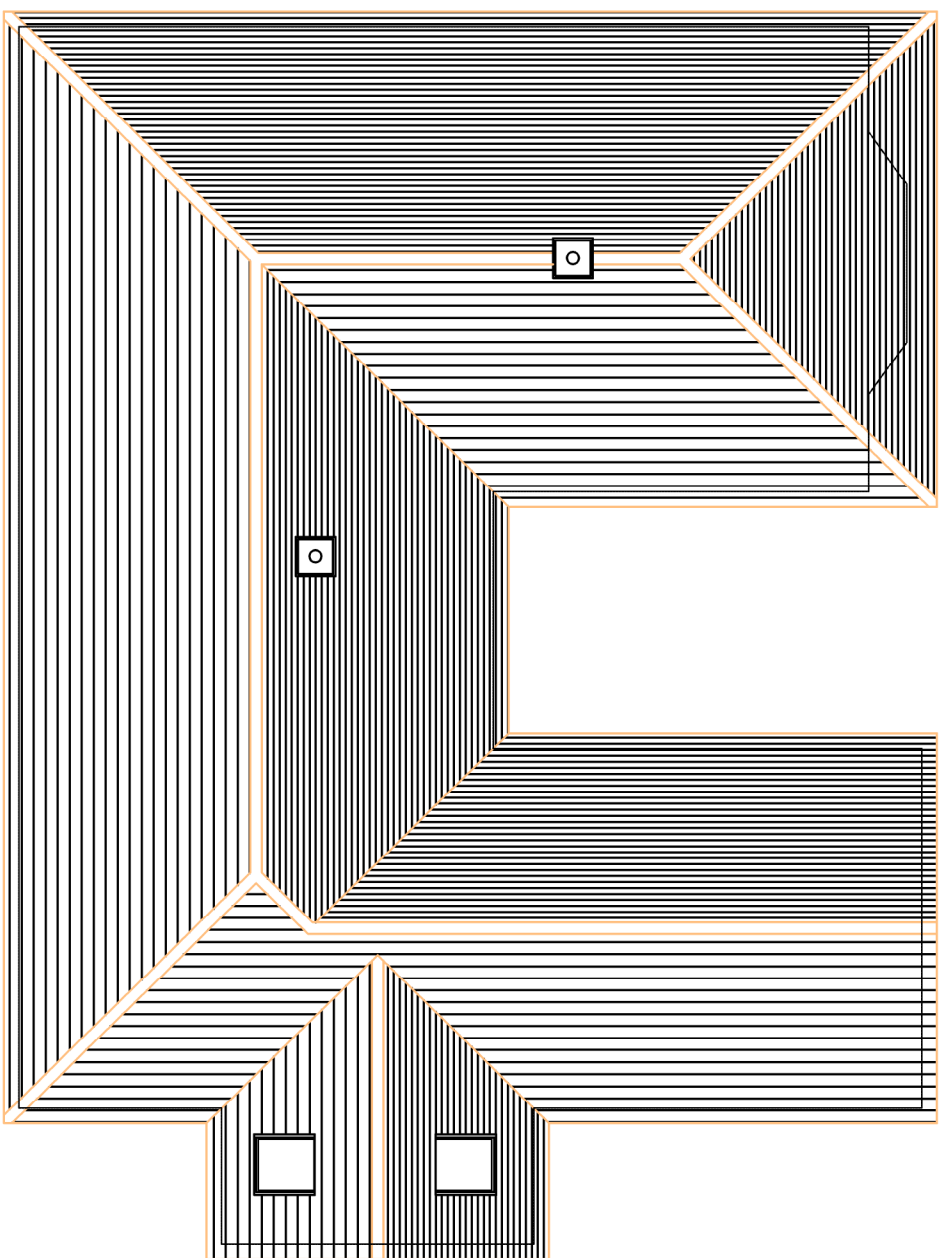
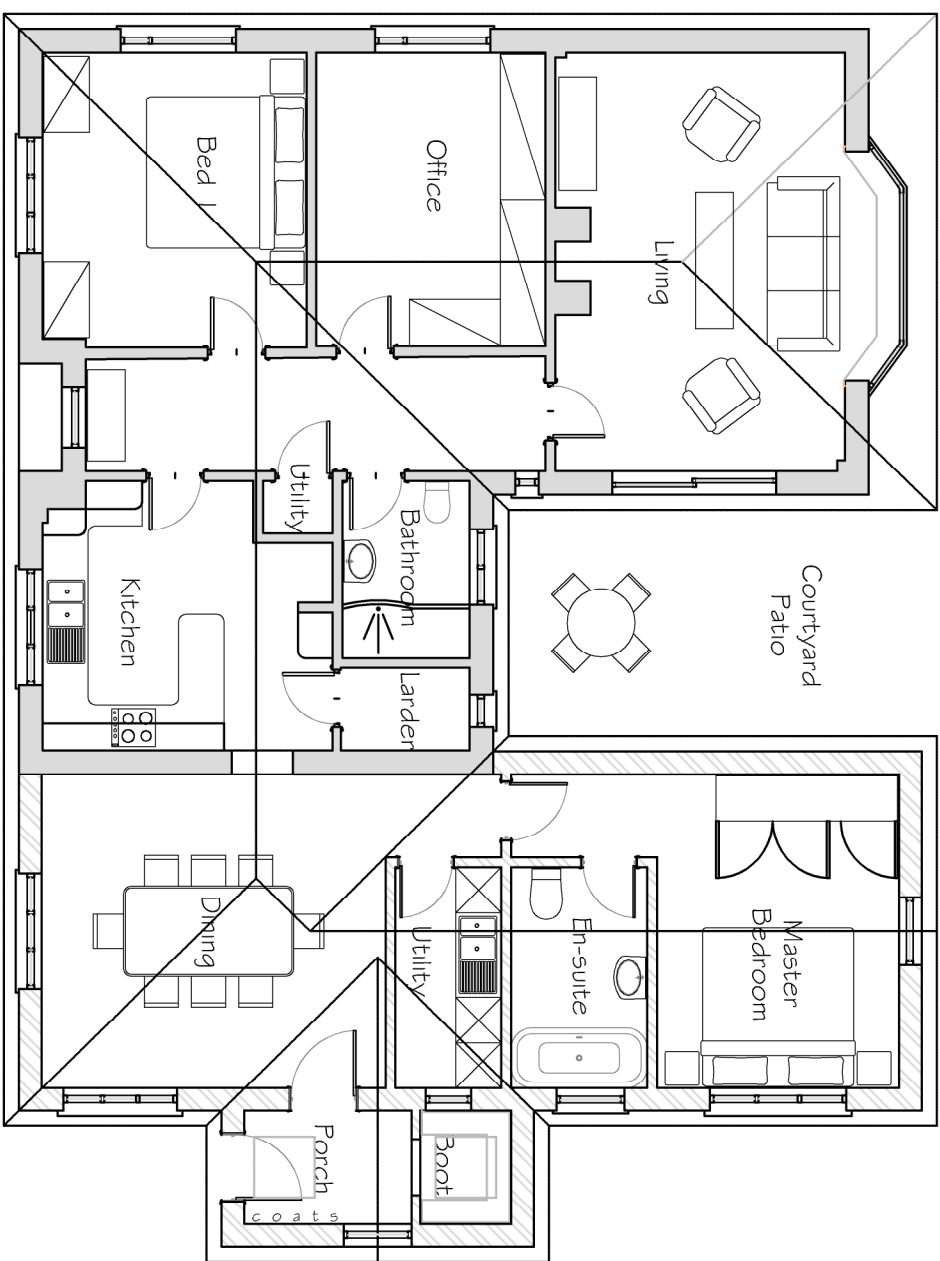
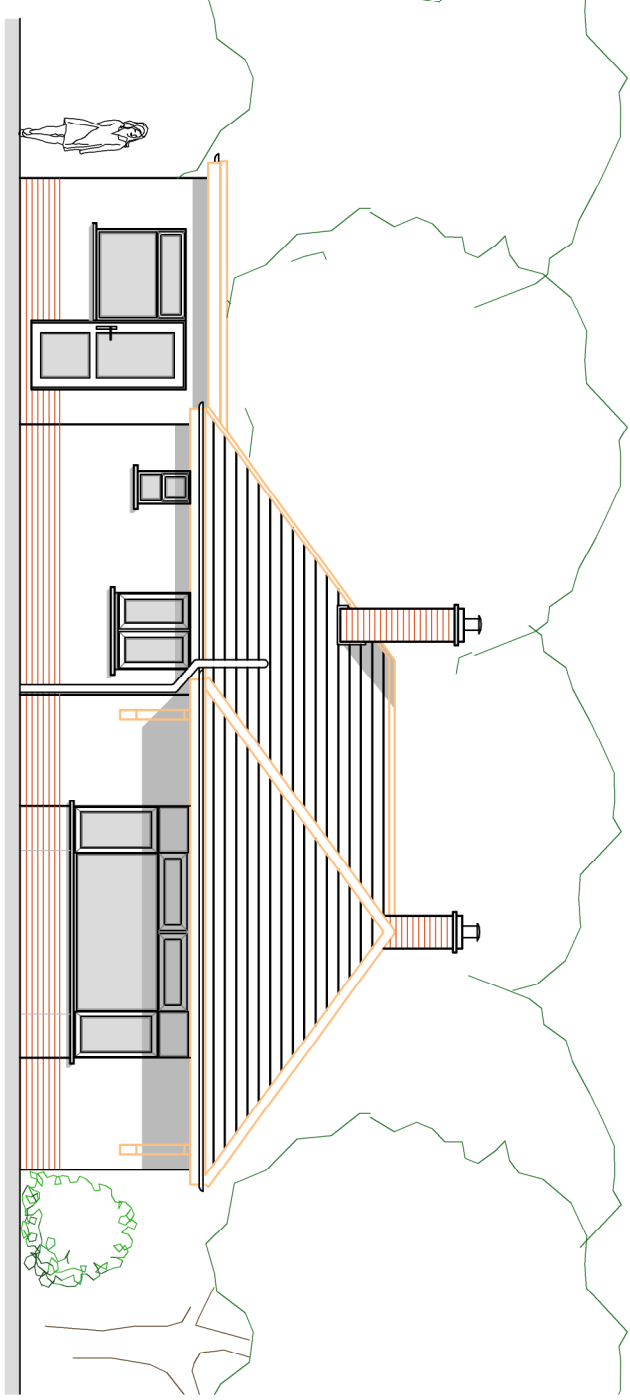
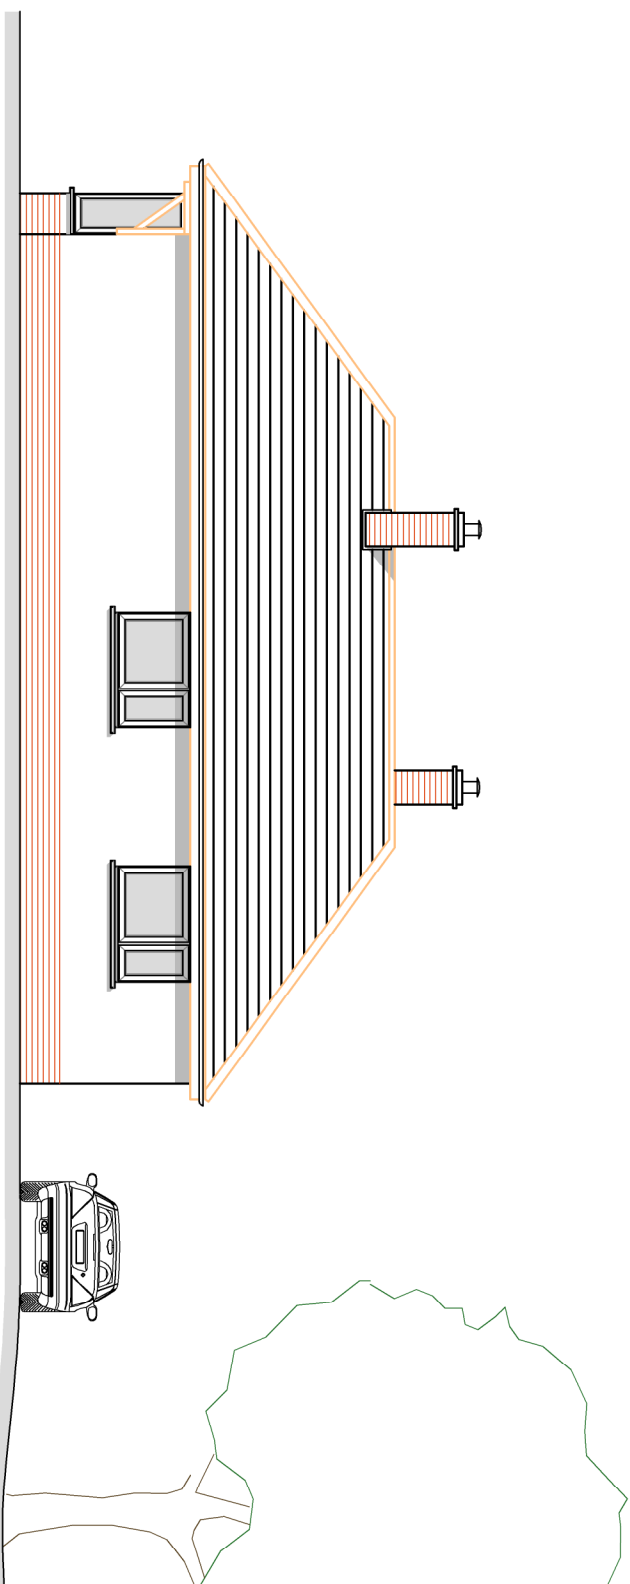
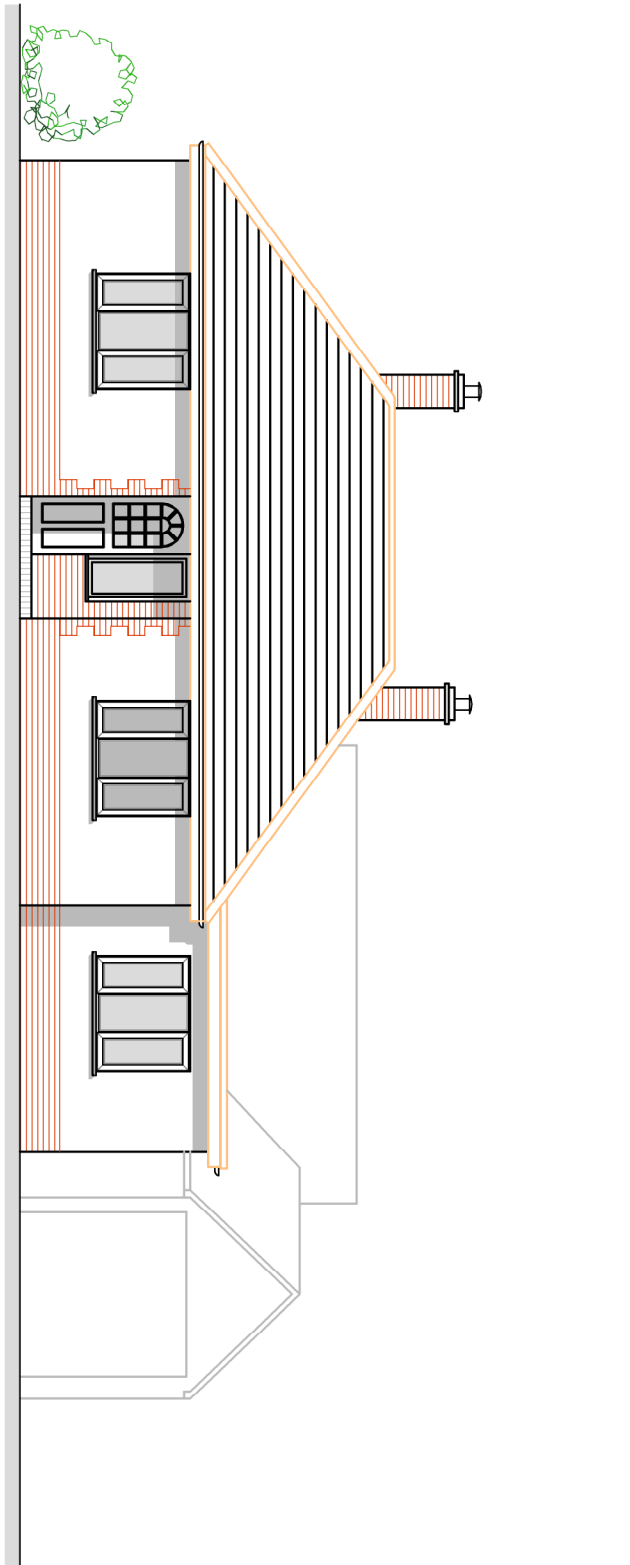
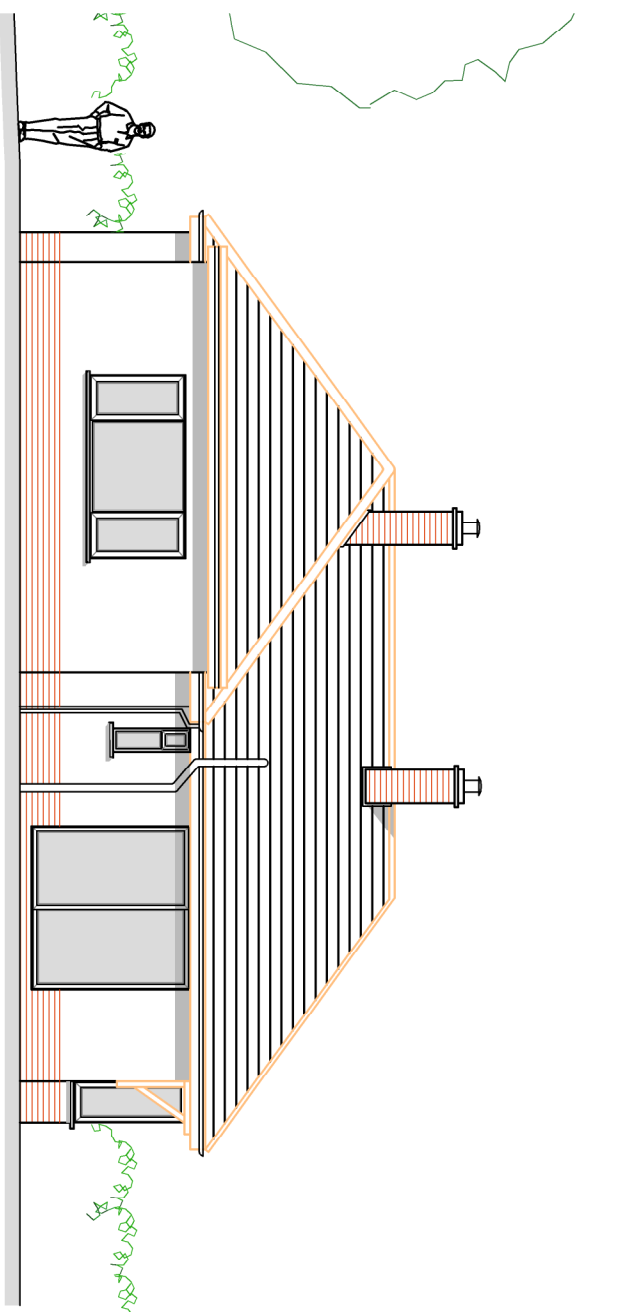
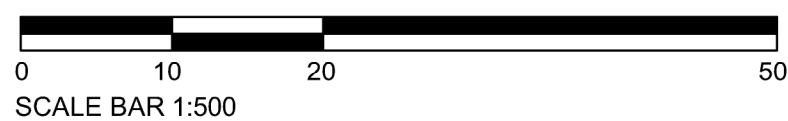
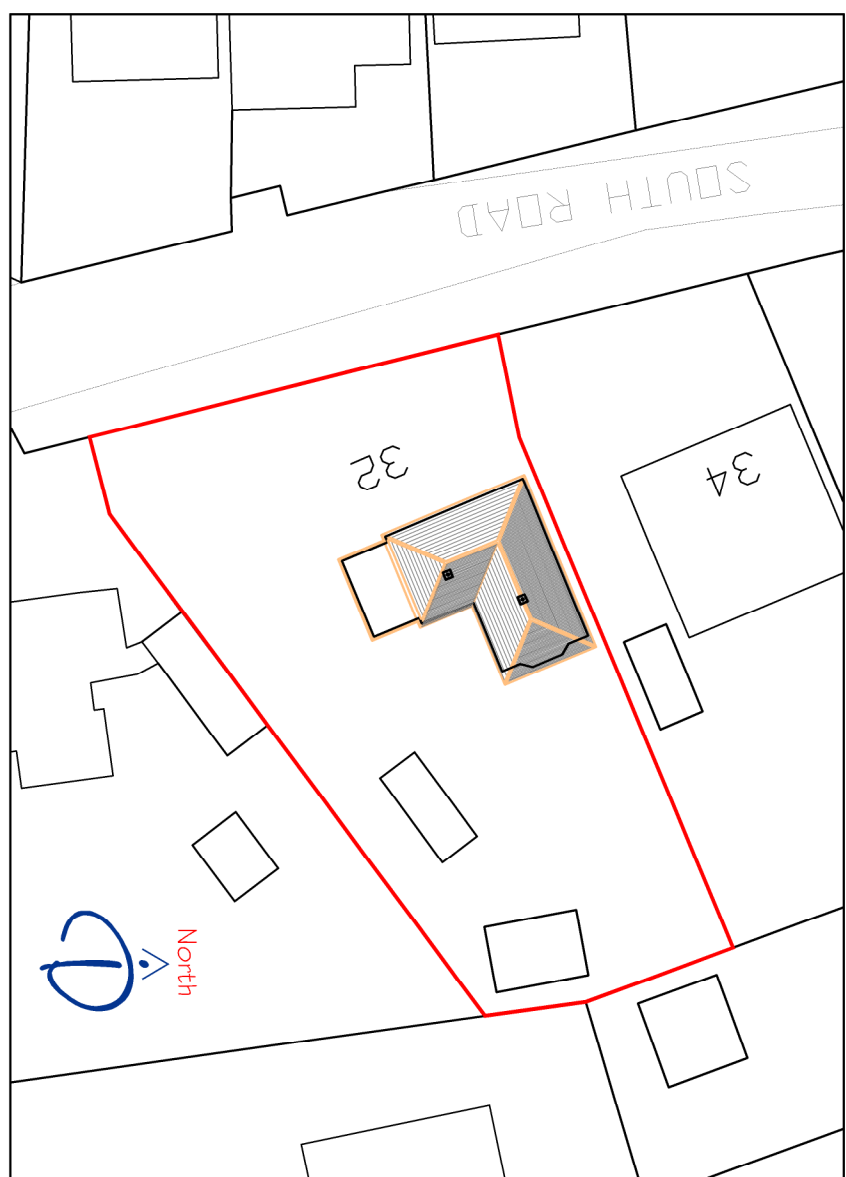
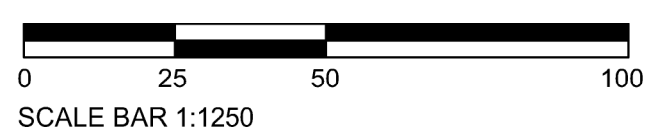
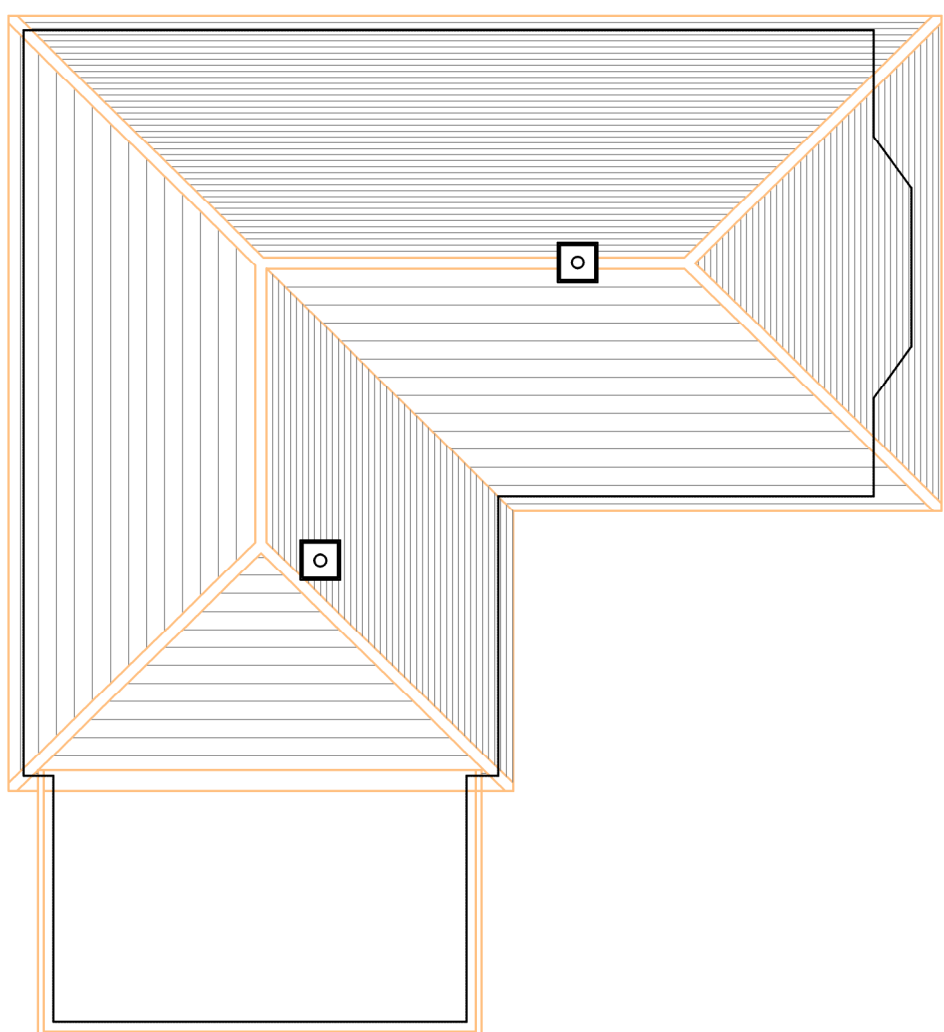


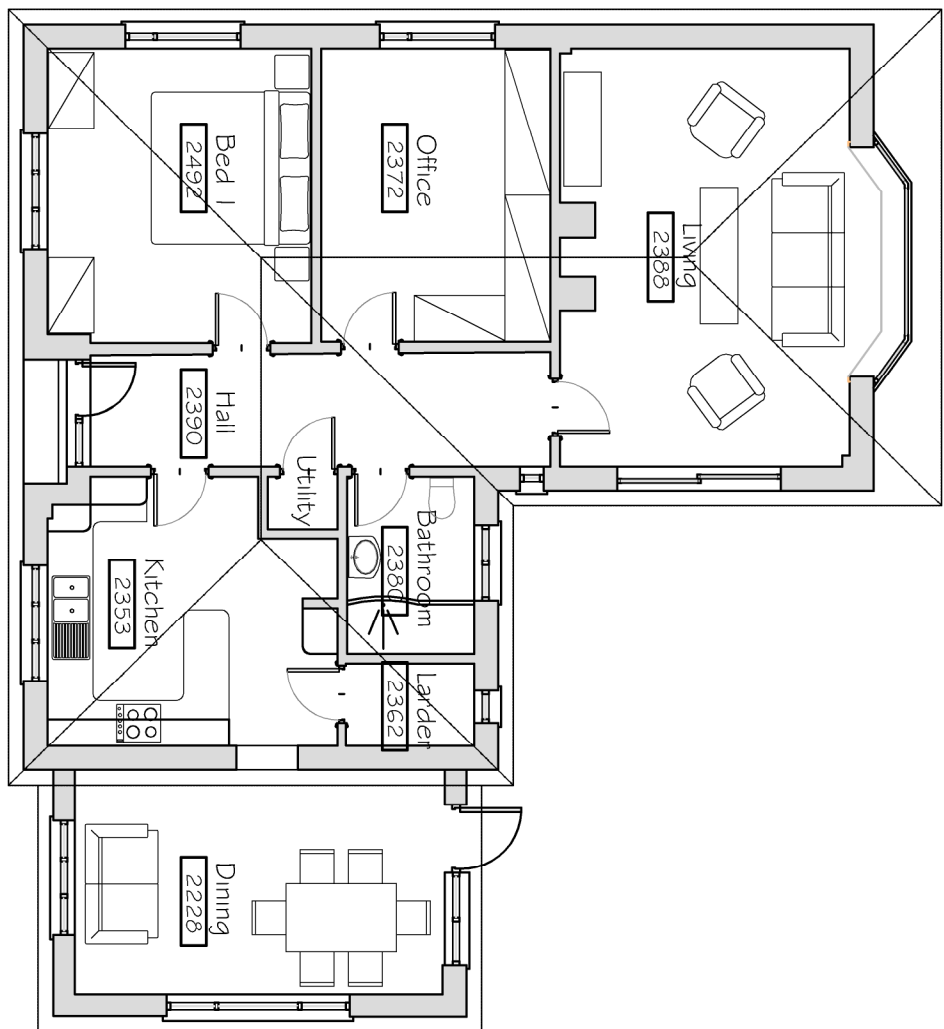

Description REVISIONS	Date	CLIENT Mr & Mrs Friend	PROJECT Alterations to 32 South Road Hayling Island	TITLE Existing and Proposed Floor Plans, Elevations and Block Plans	 Drawn by: 26 Southampton Road Havant, Hampshire, PO9 3ET Tel: 02392 206 406 Mob: 07810 516 633 Email: info@edarch.co.uk Web: www.edarch.co.uk
	Per			Drawing No.: 21.32SOUTH	
				Scale: 1:100, 500, 12500@A1 Date: MAV2021 Drawn by: MD	