




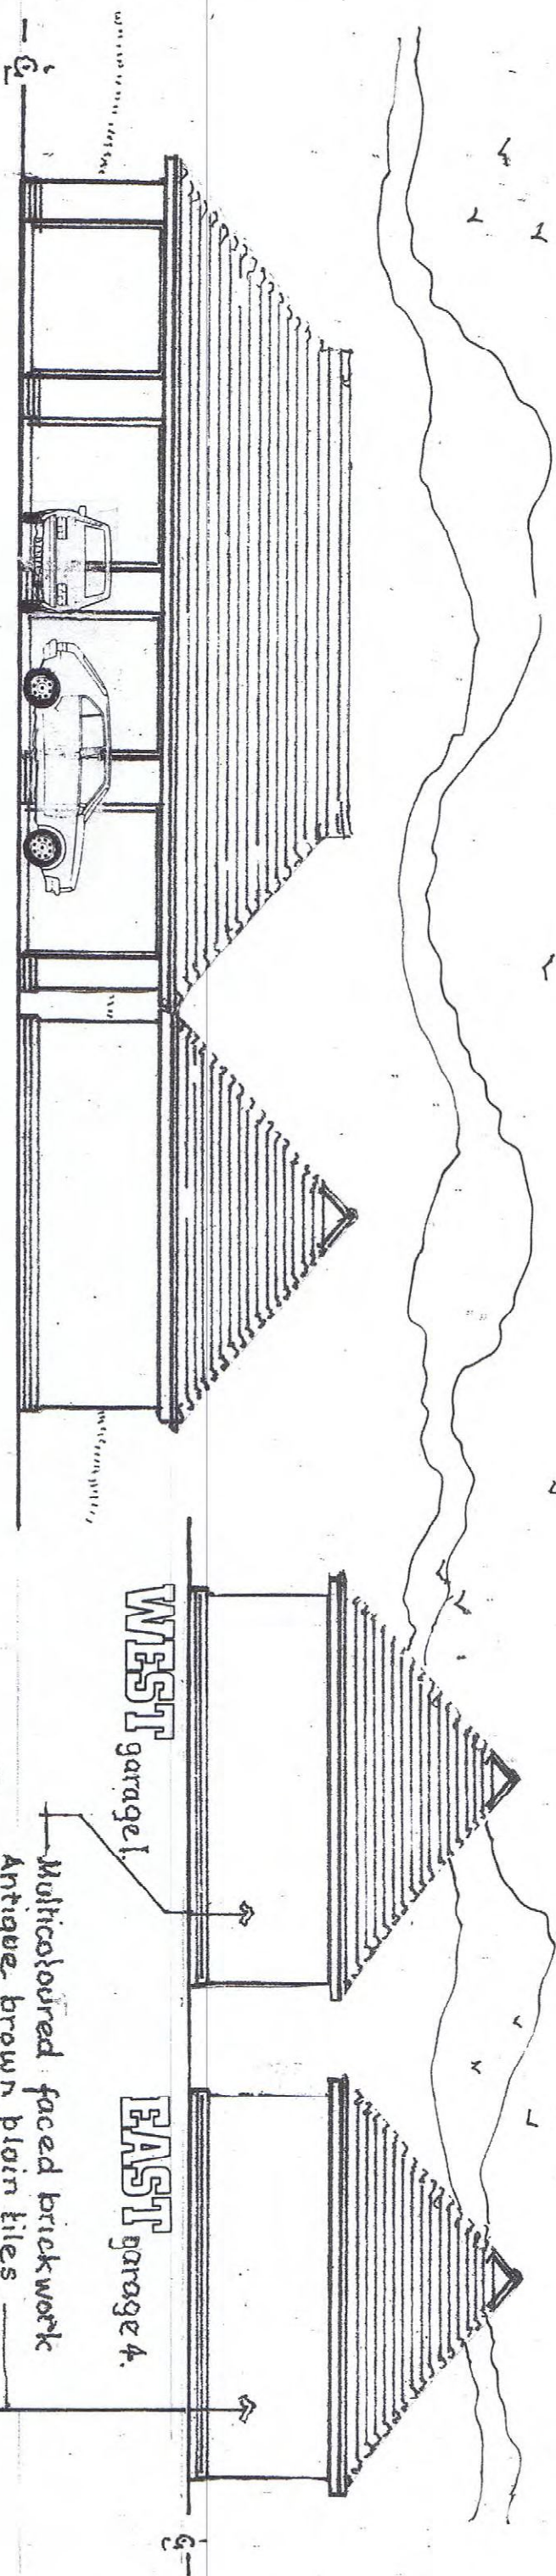

SOUTH. garages 1. 2. 5. 4. & 3.

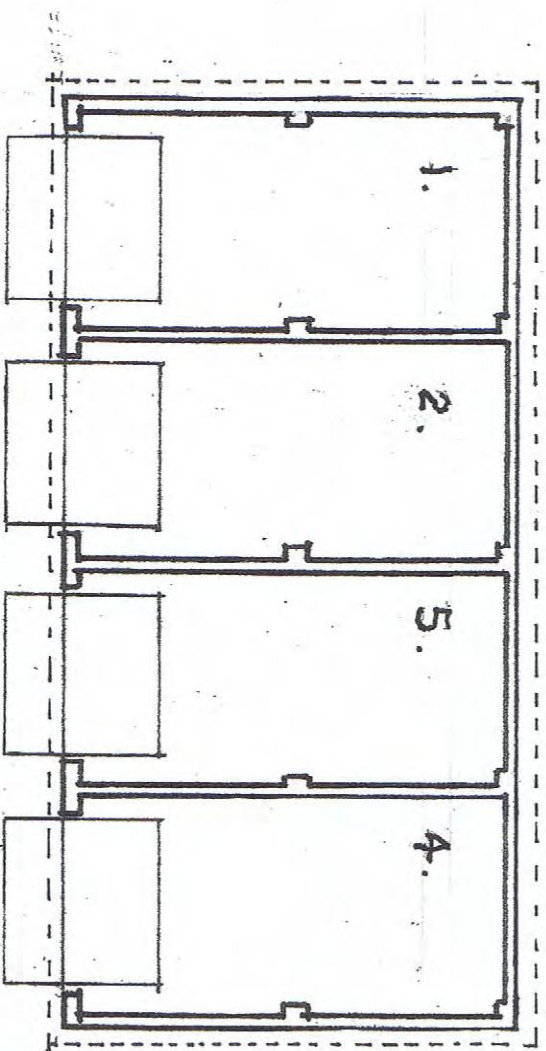


Garage paved forecourt

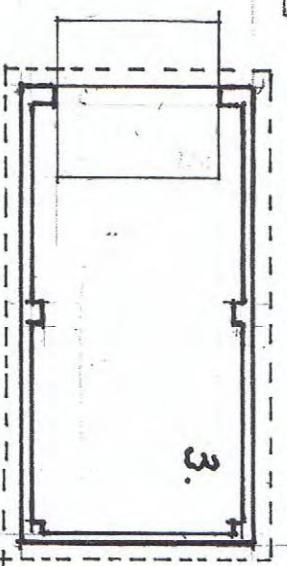

NORTH. garages 3. 4. 5. 2. & 1.

Scale 1:100

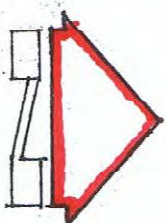

FLOOR PLAN

DEVELOPMENT IS LANGSTONE ROAD HAVANT For Phillips Build Ltd