


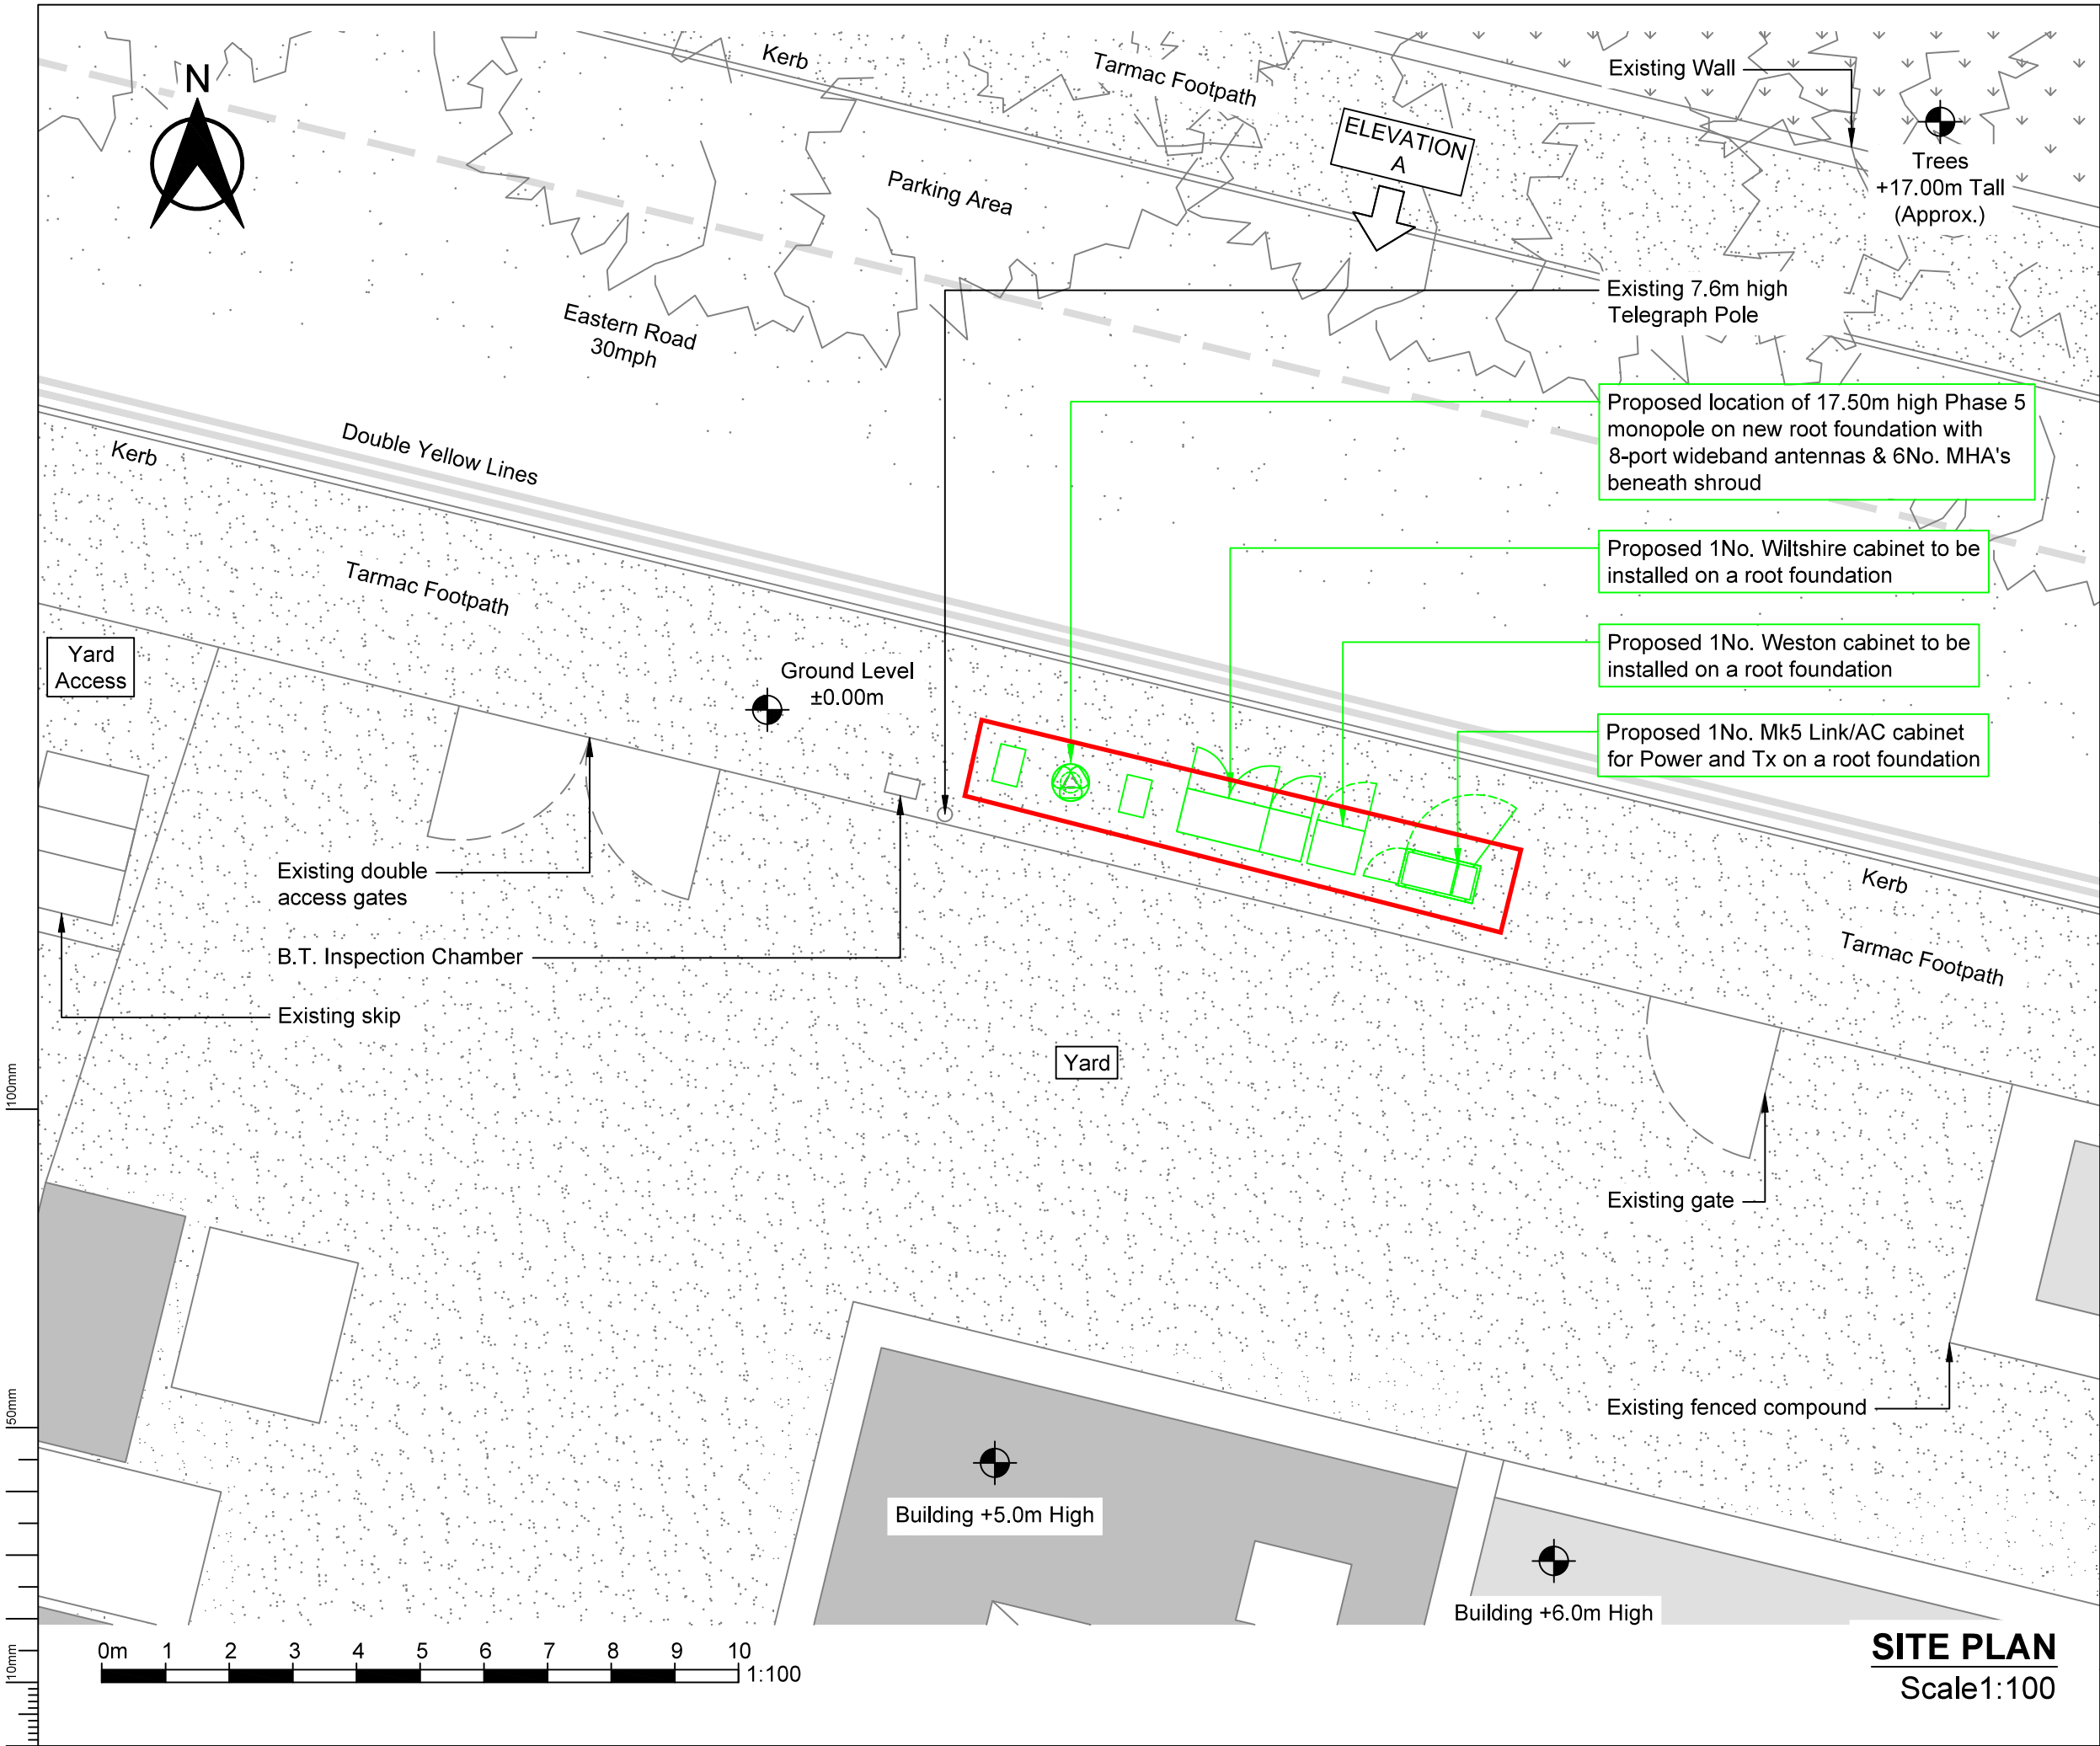

- NOTES:**
1. DRAWING TO BE READ IN CONJUNCTION WITH ALL RELEVANT DRAWINGS AND SPECIFICATIONS
 2. ALL DIMENSIONS ARE IN MILLIMETRES UNLESS OTHERWISE STATED
 3. DO NOT SCALE DRAWINGS, ALL DIMENSION TO BE CHECKED ON SITE
 4. DUCT ROUTES ARE SHOWN INDICATIVELY, ACTUAL ROUTES TO BE DETERMINED ON SITE
 5. ALL DISCREPANCIES TO BE REPORTED TO THE DESIGN ENGINEER

KEY

■ INDICATES PROPOSED EE EQUIPMENT

A1	FIRST ISSUE	20.05.21	JDS	RC
Issue	Comment	Date	Drawn	Approved



Site Name & Address:

EASTERN ROAD SW
EASTERN ROAD,
HAVANT
HAMPSHIRE
PO9 2QZ

Title:

PROPOSED
SITE LAYOUT

Purpose of Issue:


NEW SITE DESIGN

Drawing No:

71224_EASTERN ROAD SW_003

Host Cell ID:		71224		XXXX
Issue:	Scale at A3:	Checked:	Date:	
A1	AS SHOWN	SB	20.05.21	
Drawn:	Date:	Approved:	Date:	
JDS	20.05.21	RC	20.05.21	Beacon ref:

SITE PLAN
Scale 1:100

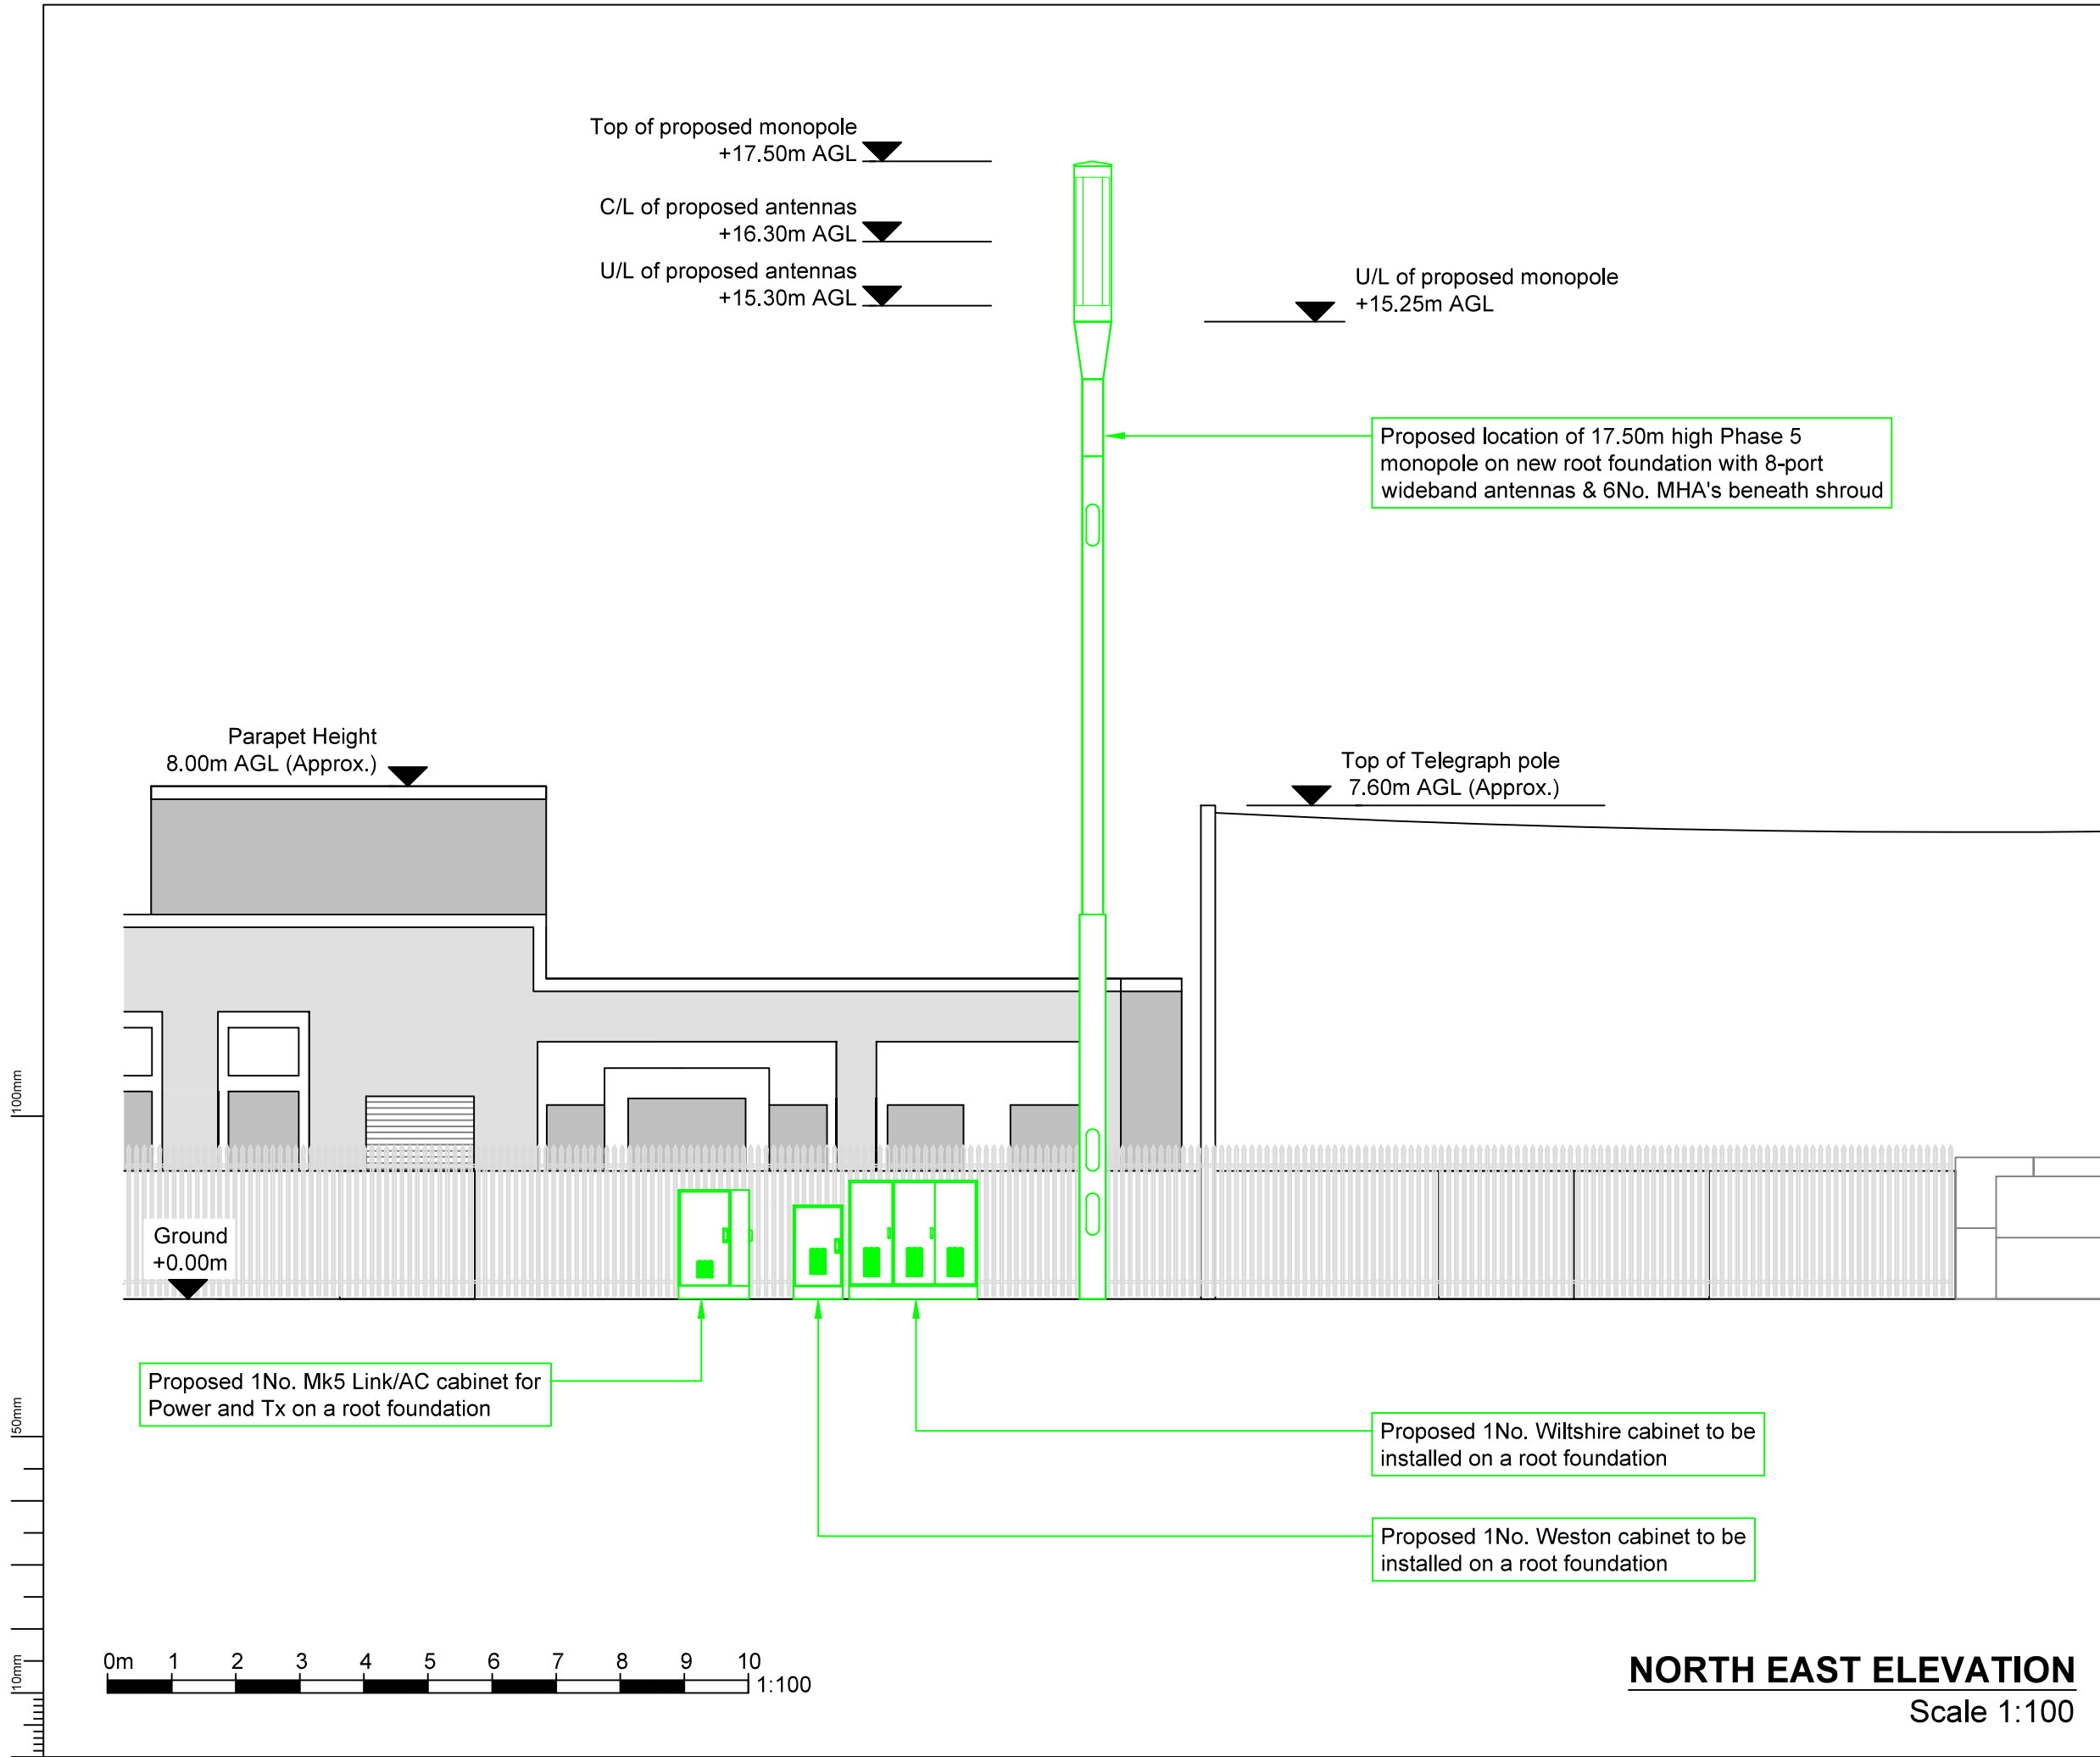

- NOTES:**
1. DRAWING TO BE READ IN CONJUNCTION WITH ALL RELEVANT DRAWINGS AND SPECIFICATIONS
 2. ALL DIMENSIONS ARE IN MILLIMETRES UNLESS OTHERWISE STATED
 3. DO NOT SCALE DRAWINGS, ALL DIMENSION TO BE CHECKED ON SITE
 4. DUCT ROUTES ARE SHOWN INDICATIVELY, ACTUAL ROUTES TO BE DETERMINED ON SITE
 5. ALL DISCREPANCIES TO BE REPORTED TO THE DESIGN ENGINEER

KEY

INDICATES PROPOSED EE EQUIPMENT

A1	FIRST ISSUE	20.05.21	JDS	RC
Issue	Comment	Date	Drawn	Approved



Site Name & Address:

EASTERN ROAD SW
EASTERN ROAD,
HAVANT
HAMPSHIRE
PO9 2QZ

Title:

**PROPOSED SITE
ELEVATION**

Purpose of Issue:


NEW SITE DESIGN

Drawing No:

71224_EASTERN ROAD SW_004

Host Cell ID:					XXXX
71224					
Issue:	Scale at A3:		Checked:	Date:	
A1	AS SHOWN		SB	20.05.21	
	Drawn:	Date:	Approved:	Date:	
	JDS	20.05.21	RC	20.05.21	

NORTH EAST ELEVATION
Scale 1:100

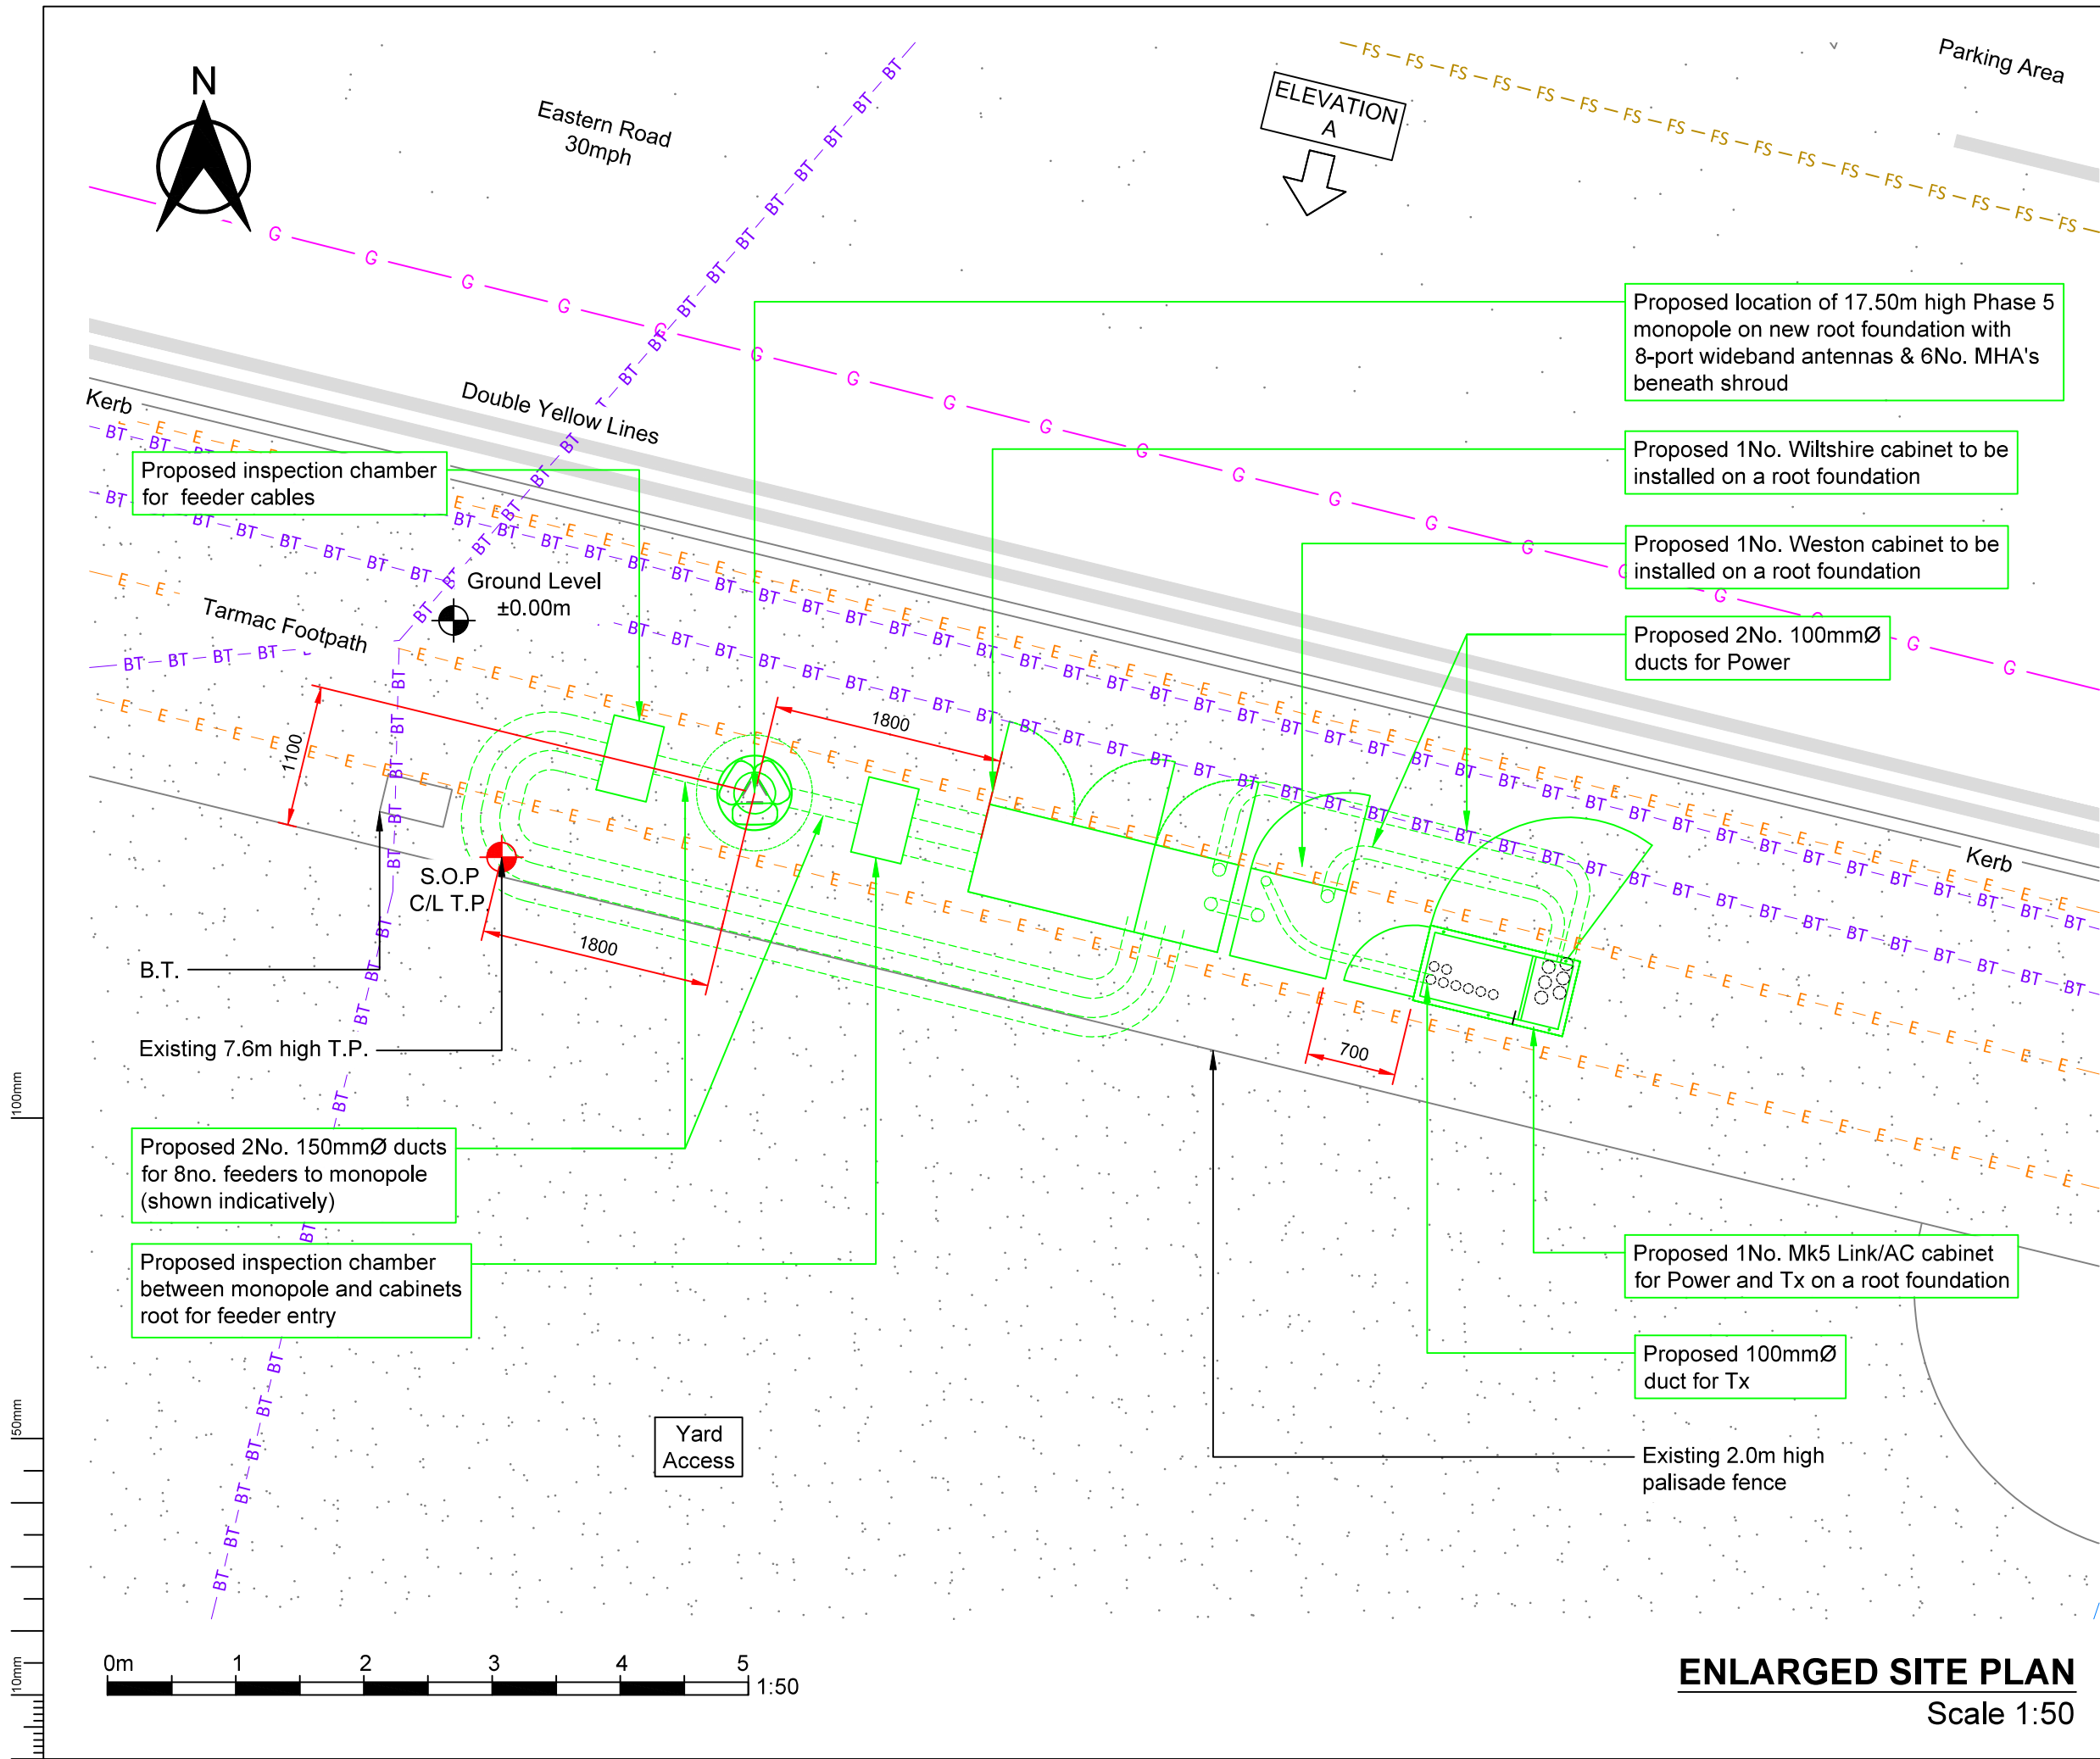

NOTES:

- DRAWING TO BE READ IN CONJUNCTION WITH ALL RELEVANT DRAWINGS AND SPECIFICATIONS
- ALL DIMENSIONS ARE IN MILLIMETRES UNLESS OTHERWISE STATED
- DO NOT SCALE DRAWINGS, ALL DIMENSION TO BE CHECKED ON SITE
- DUCT ROUTES ARE SHOWN INDICATIVELY, ACTUAL ROUTES TO BE DETERMINED ON SITE
- ALL DISCREPANCIES TO BE REPORTED TO THE DESIGN ENGINEER

KEY

INDICATES PROPOSED EE EQUIPMENT

NOTES:

GAS — G — G — G —

WATER — W — W — W — W — W — W —

BT — BT — BT — BT — BT — BT — BT —

ELECTRICITY — E — E — E — E — E — E —

VIRGIN — V — V — V — V — V — V — V —

BT OVERHEAD — BTO — BTO — BTO — BTO —

FOUL SEWER — FS — FS — FS — FS — FS — FS —

CENTURY LINK — ITM — ITM — ITM — ITM — ITM —

UNKNOWN SERVICE — EM —

A1	FIRST ISSUE	20.05.21	JDS	RC
Issue	Comment	Date	Drawn	Approved



BEACONCOMMS

UNIT E3 PITTS CLEAVE INDUSTRIAL ESTATE, TAVISTOCK, DEVON, PL19 0PW
sales@beaconcomms.co.uk Tel: +44 (0)1822 610610

Site Name & Address:

EASTERN ROAD SW
EASTERN ROAD,
HAVANT
HAMPSHIRE
PO9 2QZ

Title:

**UNDERGROUND
SERVICES &
LAYOUT**

Purpose of Issue:

NEW SITE DESIGN

Drawing No:

71224_EASTERN ROAD SW_005

Host Cell ID:

71224

Issue:	Scale at A3:	Checked:	Date:
A1	AS SHOWN	SB	20.05.21
Drawn:	Date:	Approved:	Date:
JDS	20.05.21	RC	20.05.21

Beacon ref: XXXX

ENLARGED SITE PLAN
Scale 1:50