



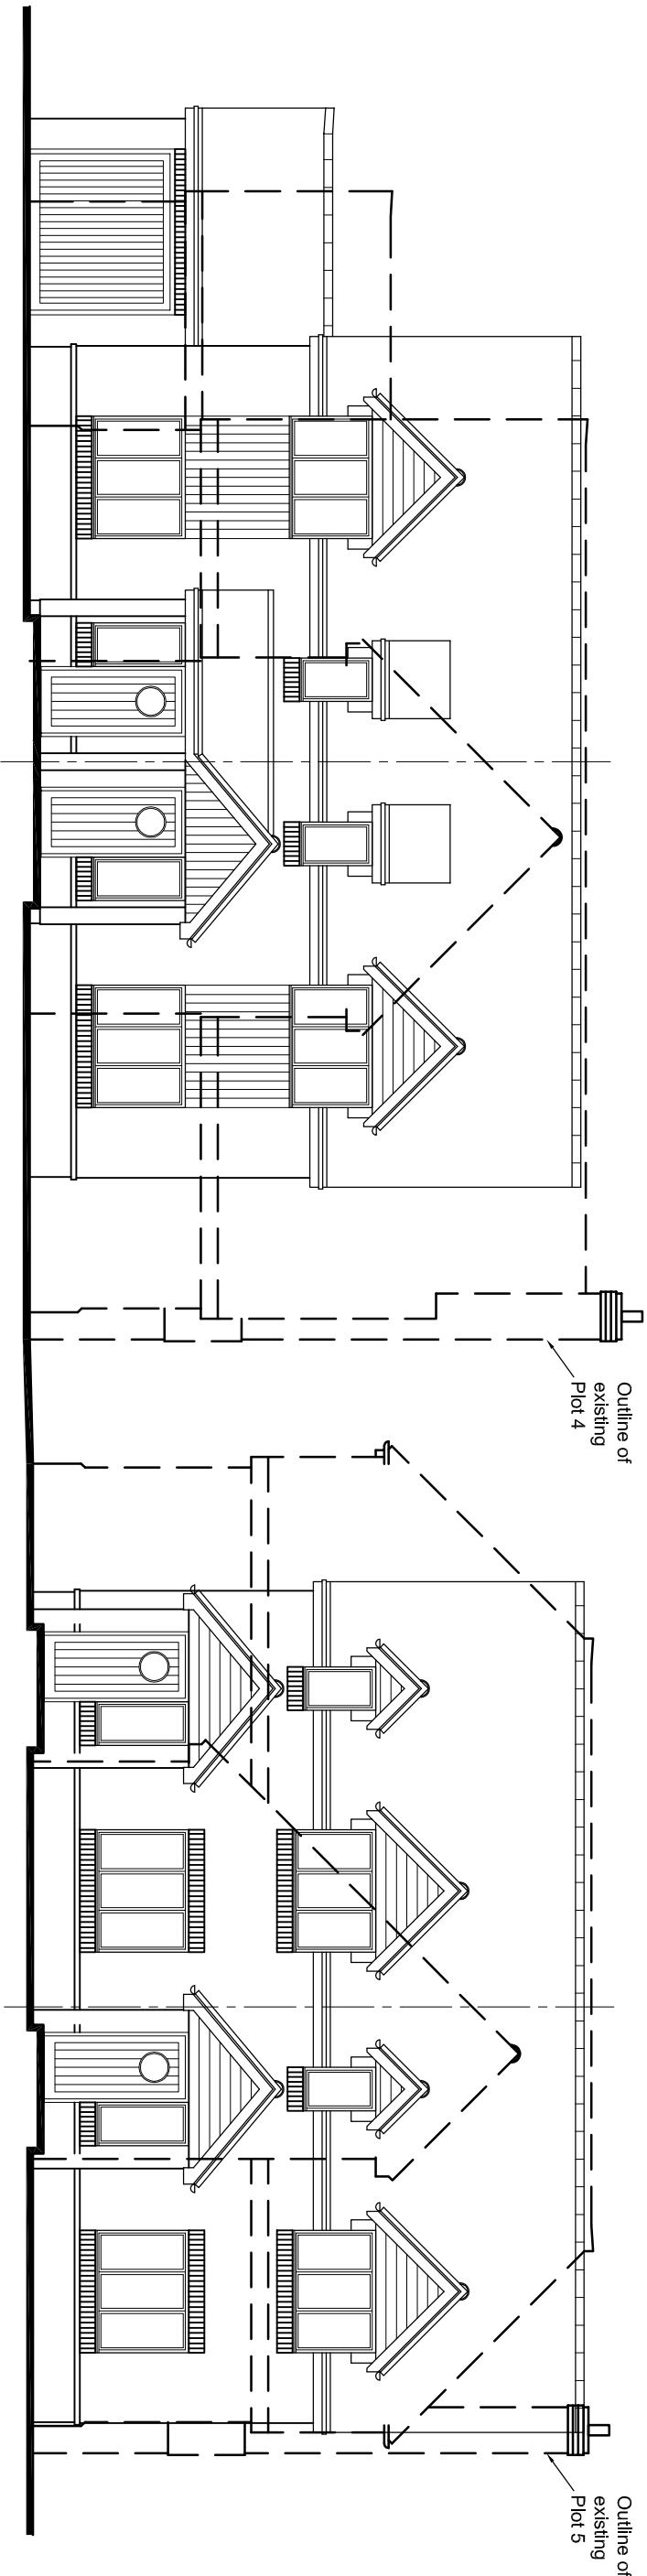


SOUTH ELEVATION

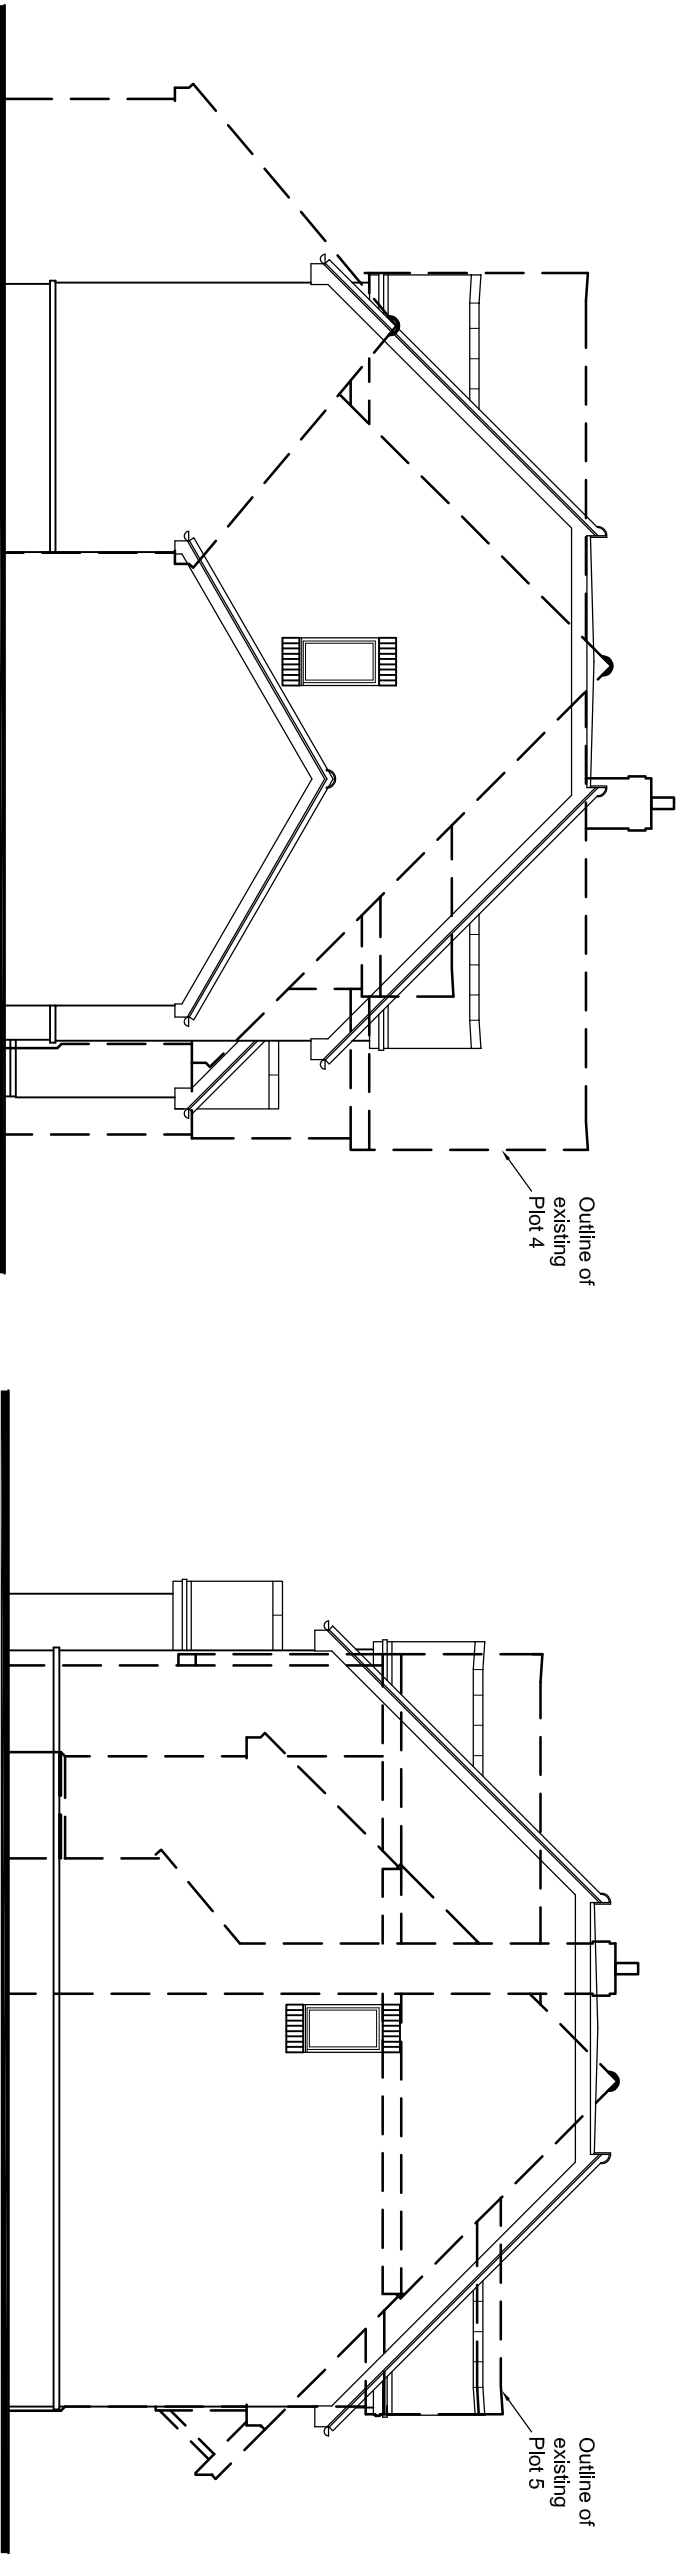

WEST ELEVATION

EAST ELEVATION

 

DRAWING TITLE	Overlay - Existing plots 4 & 5 overlaid on Proposed Plots 4/5 & 9/10	CLIENT	Kingham Homes Ltd	DRAWING No.	2825 - 05	JAYE FORD ARCHITECTURE LTD MANLEYS MANLEYS HILL STORINGTON WEST SUSSEX RH20 4BT Tel: 01903 745393
JOB TITLE	11 Bound Lane, Hayling Island, Hampshire.	SCALE	1:100 @ A3	DATE	Oct. 2016	