




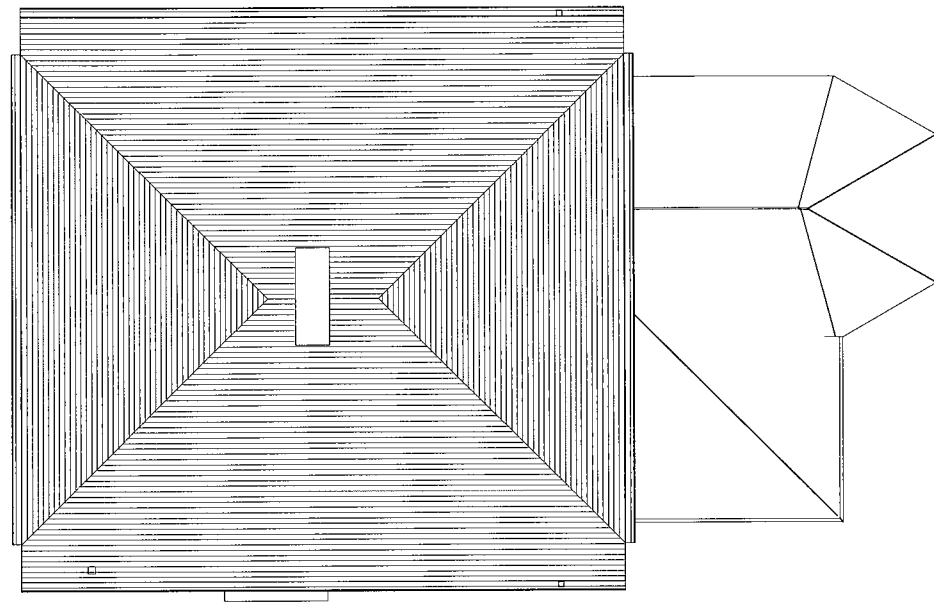

Existing Roof Plan
1 : 100

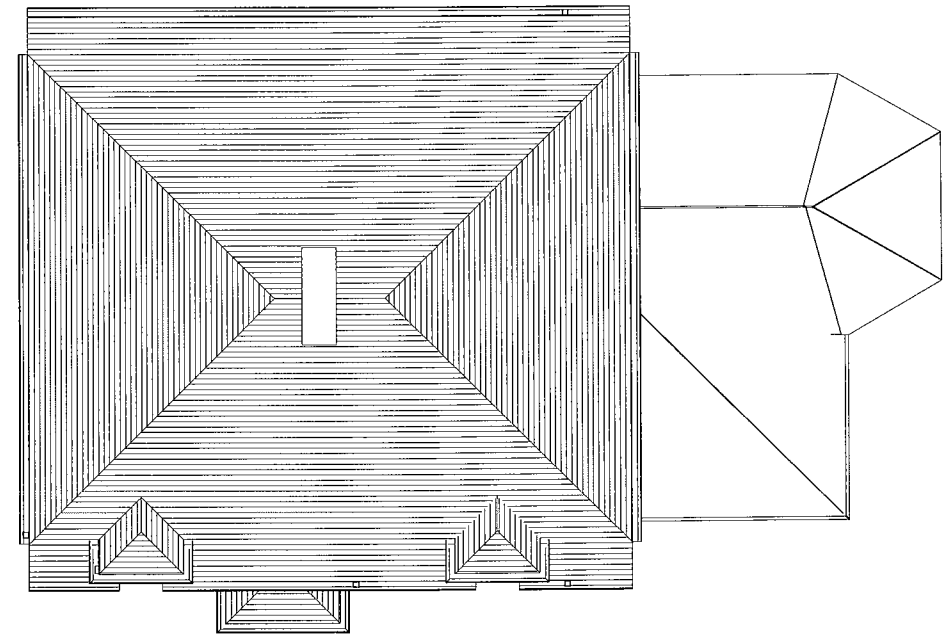

Proposed Roof Plan
1 : 100

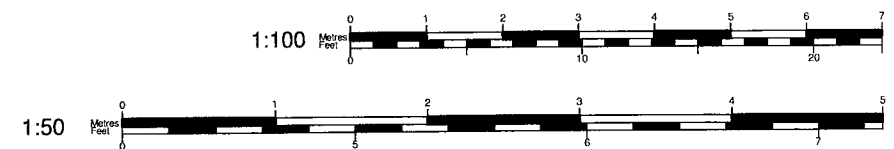

www.yourhomeplans.co.uk



Tel: 0800 6127 664 Your Home Plans

These drawings are for approval purposes. Materials and products should not be ordered based on dimensions of drawings as errors may occur along existing building lines. All measurements and supporting elements are to be checked on site. Any differences to be checked with designer.

Mr & Mrs Dhillon
29 Webb Lane
Hayling Island
Hampshire
PO11 9JE

Roof Plan

Project number	29WEB-16 REVB
Date	30th September 2016
Drawn by	JG
Checked by	Checker

A104

Scale 1 : 100