


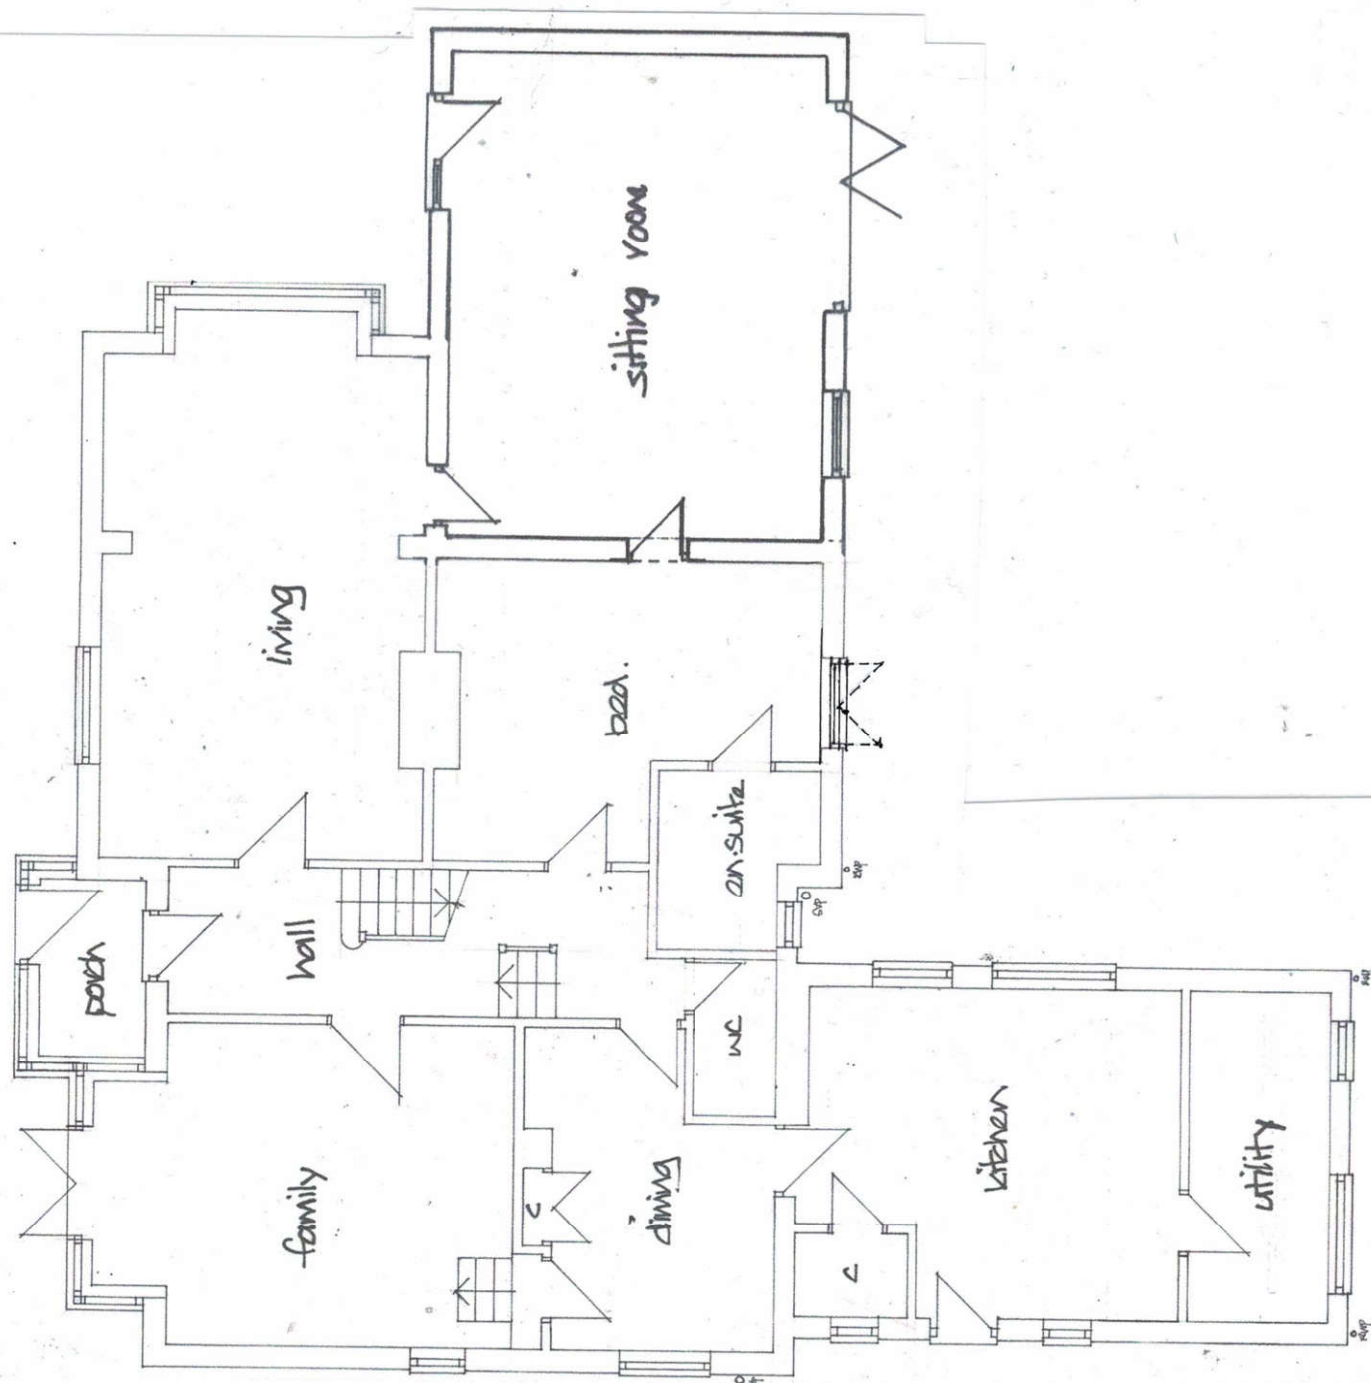

B	MAY 21	SUPP. EXT. ADDD			45
A	JAN 21	BAY AREA TO STUDY			15
DEREK TREAGUS ASSOCIATES ARCHITECTURAL SERVICES Tel: 07956 624094 Email: derek.treagus@gmail.com					
Project	SIDE EXTENSION AT 61 SOUTHLEIGH ROAD, HAVANT, HAMPSHIRE.				
Client	Mr D Cunningham				
Subject	Planning Drawing Proposed Ground Floor Plan				
Date:	Jan 21	Scale: 1: 100 @ A3			
Rev:	AB	Drg. No. 21/107/05			
• Copyright reserved. • All dimensions are to be site confirmed and should not be scaled unless for Planning purposes. • Verify all queries with the office.					