


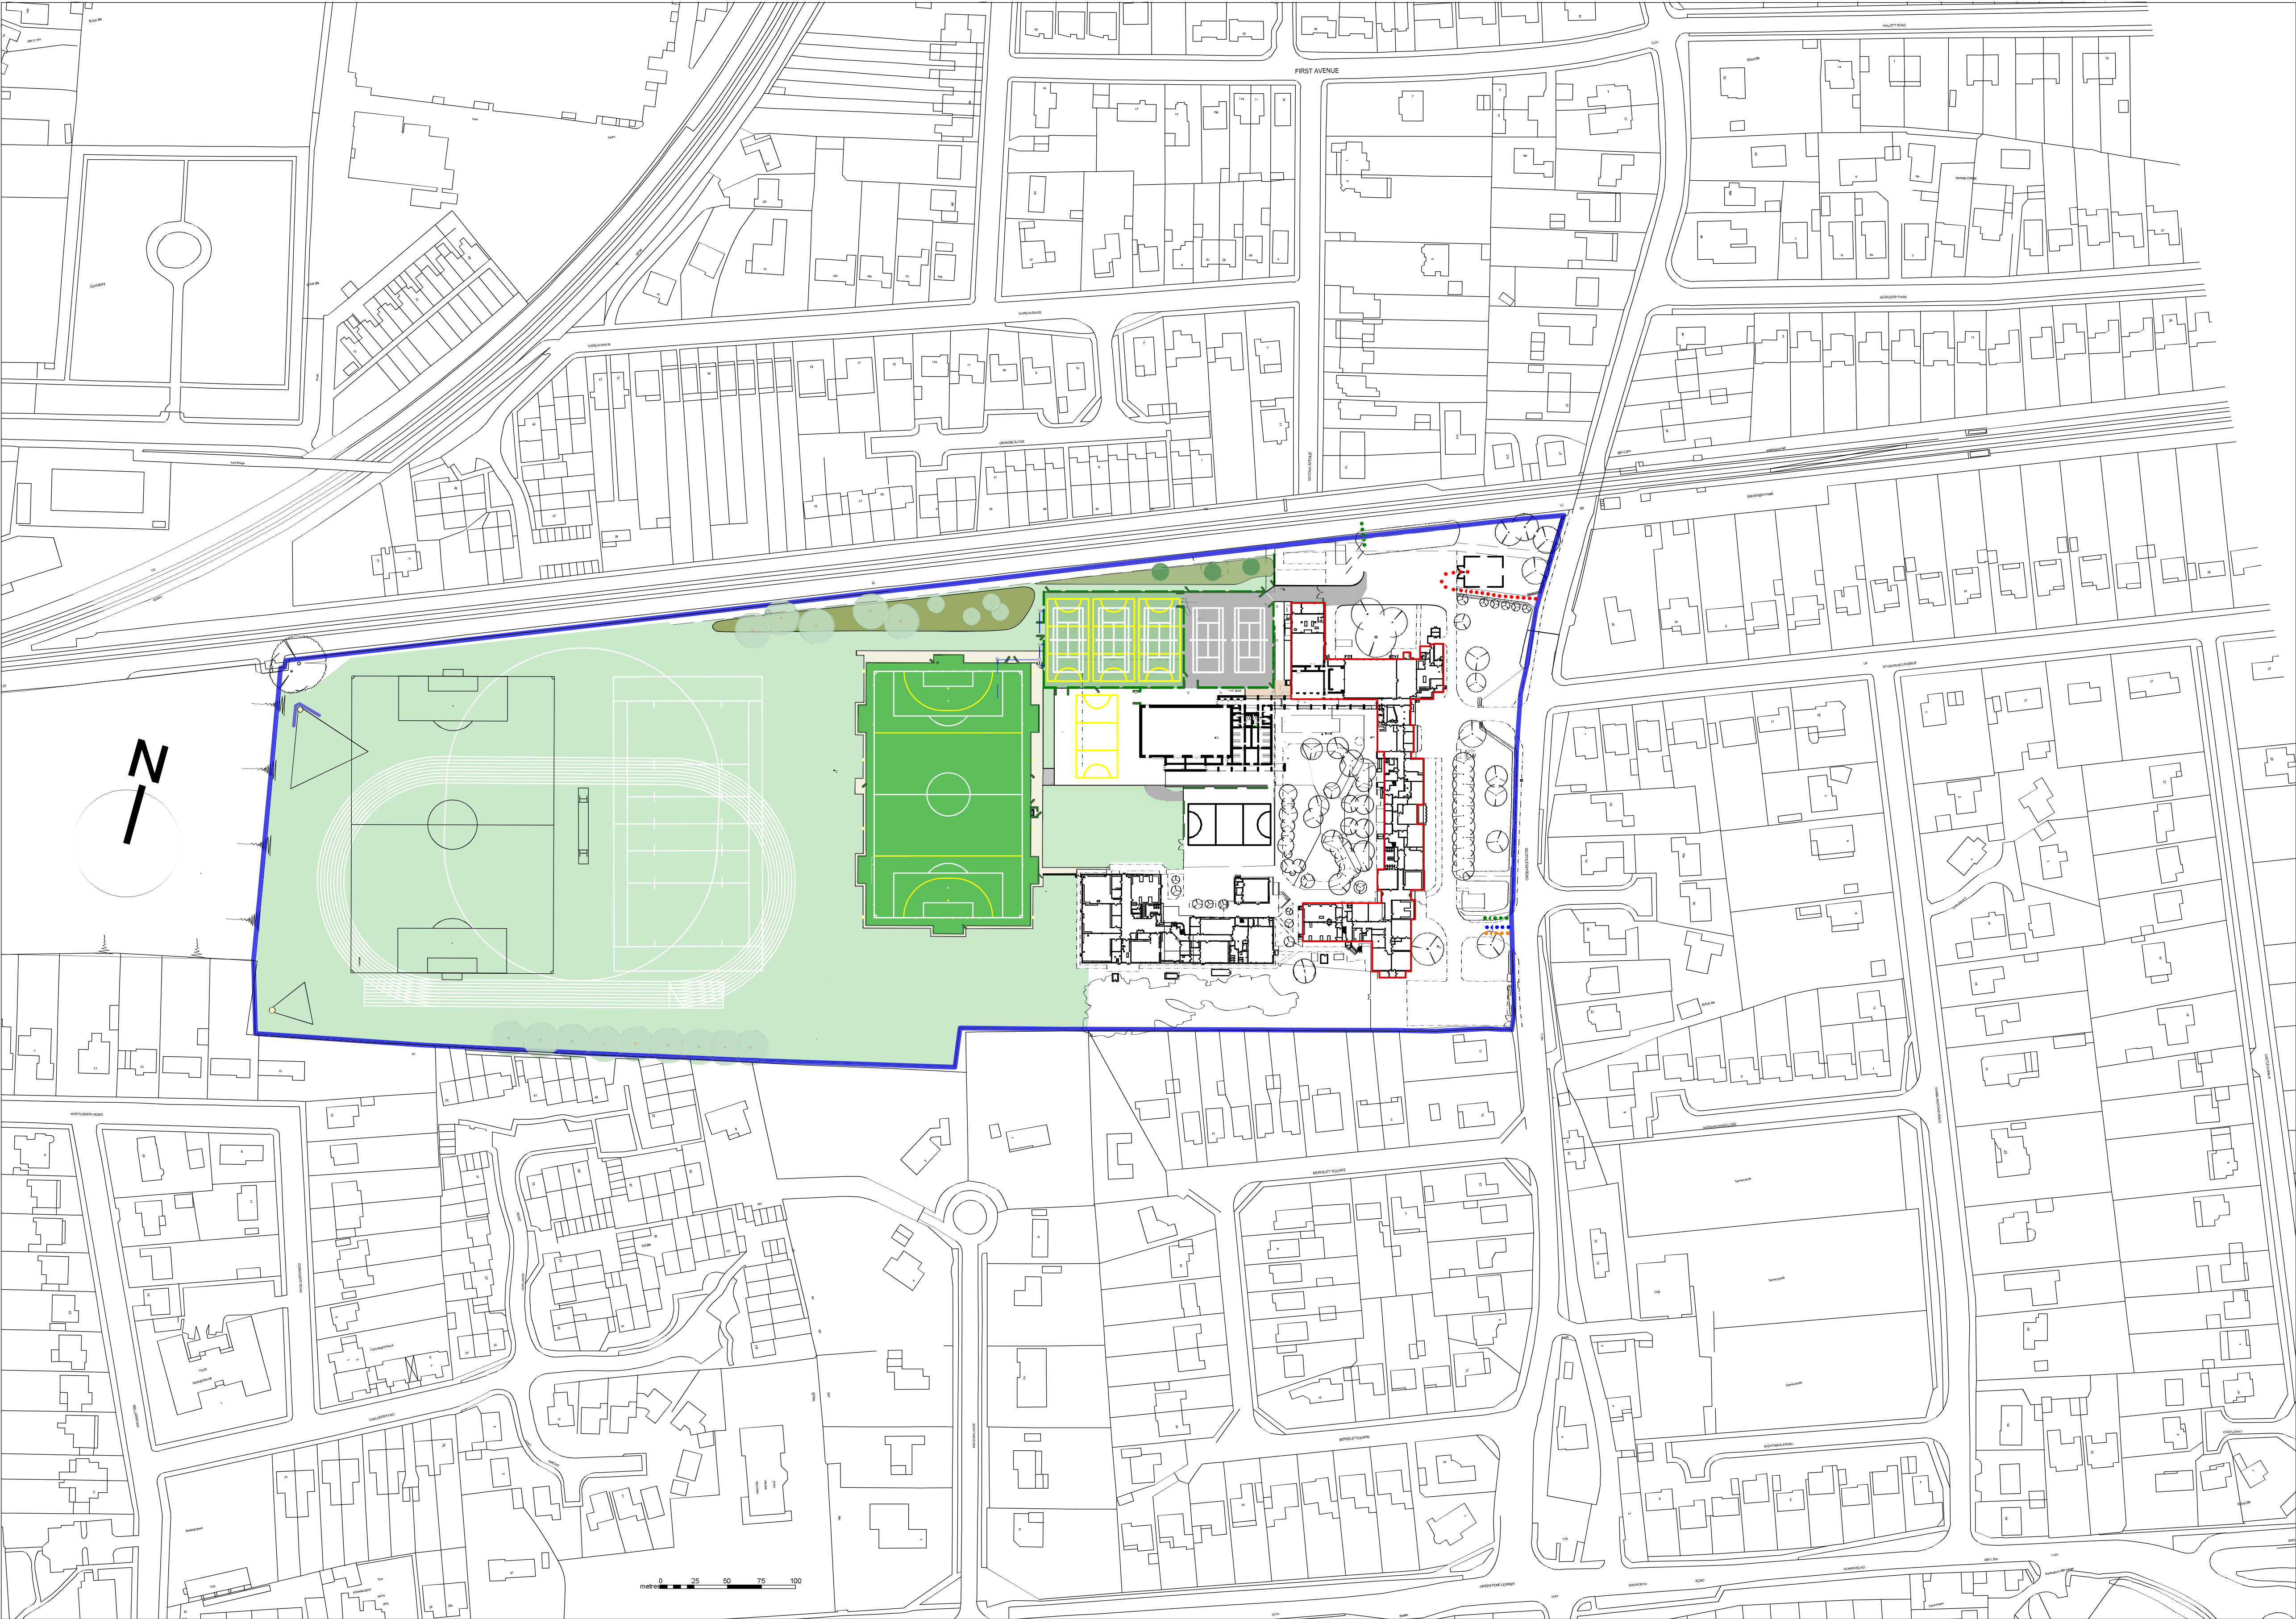

⚠

RESTRICTED SITE ACCESS
NO DELIVERIES BETWEEN
8:45 - 9:15am
3.15 - 4:00 pm

School is open at weekends and evenings

School gates are locked daily at 6.00pm

School Holidays
Summer 21 July-4th Sept 2016
Autumn Half Term 22 Oct-30 Oct 2016
Christmas 17 Dec-2 Jan 2017
Spring Half Term 18 Feb-26 Feb 2017
Easter 8 April-23 April 2017
Half Term 27 May-4 June 2017

Contractor to provide RAMS for all work items and issue in a timely manner to allow comments/approvals. The arrangements, requirements and timings should all be agreed prior to installation/removal, particularly regarding the asbestos removal out of hours/weekends and the change over from each Phase of works.

⌈

⌋

Contractors compound Herras fencing in accordance with HCC specification with lockable gates and appropriate signage

●◀●●●●

Contractors vehicular access

●◀●●●●

Schools vehicular access, including buses

●◀●●●●

Schools pedestrain access

●◀●●●●

Fire tender access. It is undersood 16% of the perimeter of the building is accessible by fire tender and the contractors compound has no effect on this. Contractor to ensure 3.7m clear width for fire tender and 3.1m width at pinch points

⚠

Main contractor to place and maintain warning signs for public sub contractors and school

⚠

Schools intruder alarm system(3rd party monitored) to be operational outside school hours at all times.

⚠

Schools fire alarm system (3rd party monitored) to be operational at all times.) When this is not possible agreed management system to be in place with school.

⚠

All site operatives to hold CSCS cards. Site Agent to be DBS checked.

⚠

Contractor to provide own welfare facilities for duration of works

⚠

Contractor to note despite the schools secure boundaries their is a heightened risk of materials and plant being stolen in the area.

H

FIRE HYDRANT

FIRE ENGINE/TENDER

OS Location Plan

Planning Drawing

Notes 1 This drawing is © copyright Hampshire County Council 2012. No unauthorised reproduction of any kind is permitted. 2 No Dimensions to be scaled from this drawing 3 This map is reproduced from Ordnance Survey material with the permission of Ordnance Survey on behalf of the controller of Her Majesty's Stationery Office © Crown copyright. Unauthorised reproduction infringes Crown Copyright and may lead to prosecution or civil proceedings. (100019150), (2012)				rev description date by				Hampshire County Council PROJECT Warblington Secondary School Southleigh Road Havant PO9 2RR		HCC Property Services, Three Ministers House, 76 High Street, Winchester SO23 8UL. tel: (01962) 847801 Property Services		SHEET CONTENTS Building Re-cladding OS Location Plan	
SCALE 1250@A1 2500@A3		DATE 13/01/16		DRAWN ML		CHKD DG		DRAWING No. C08101-01		REVISION			
FILE REF.		File name											