


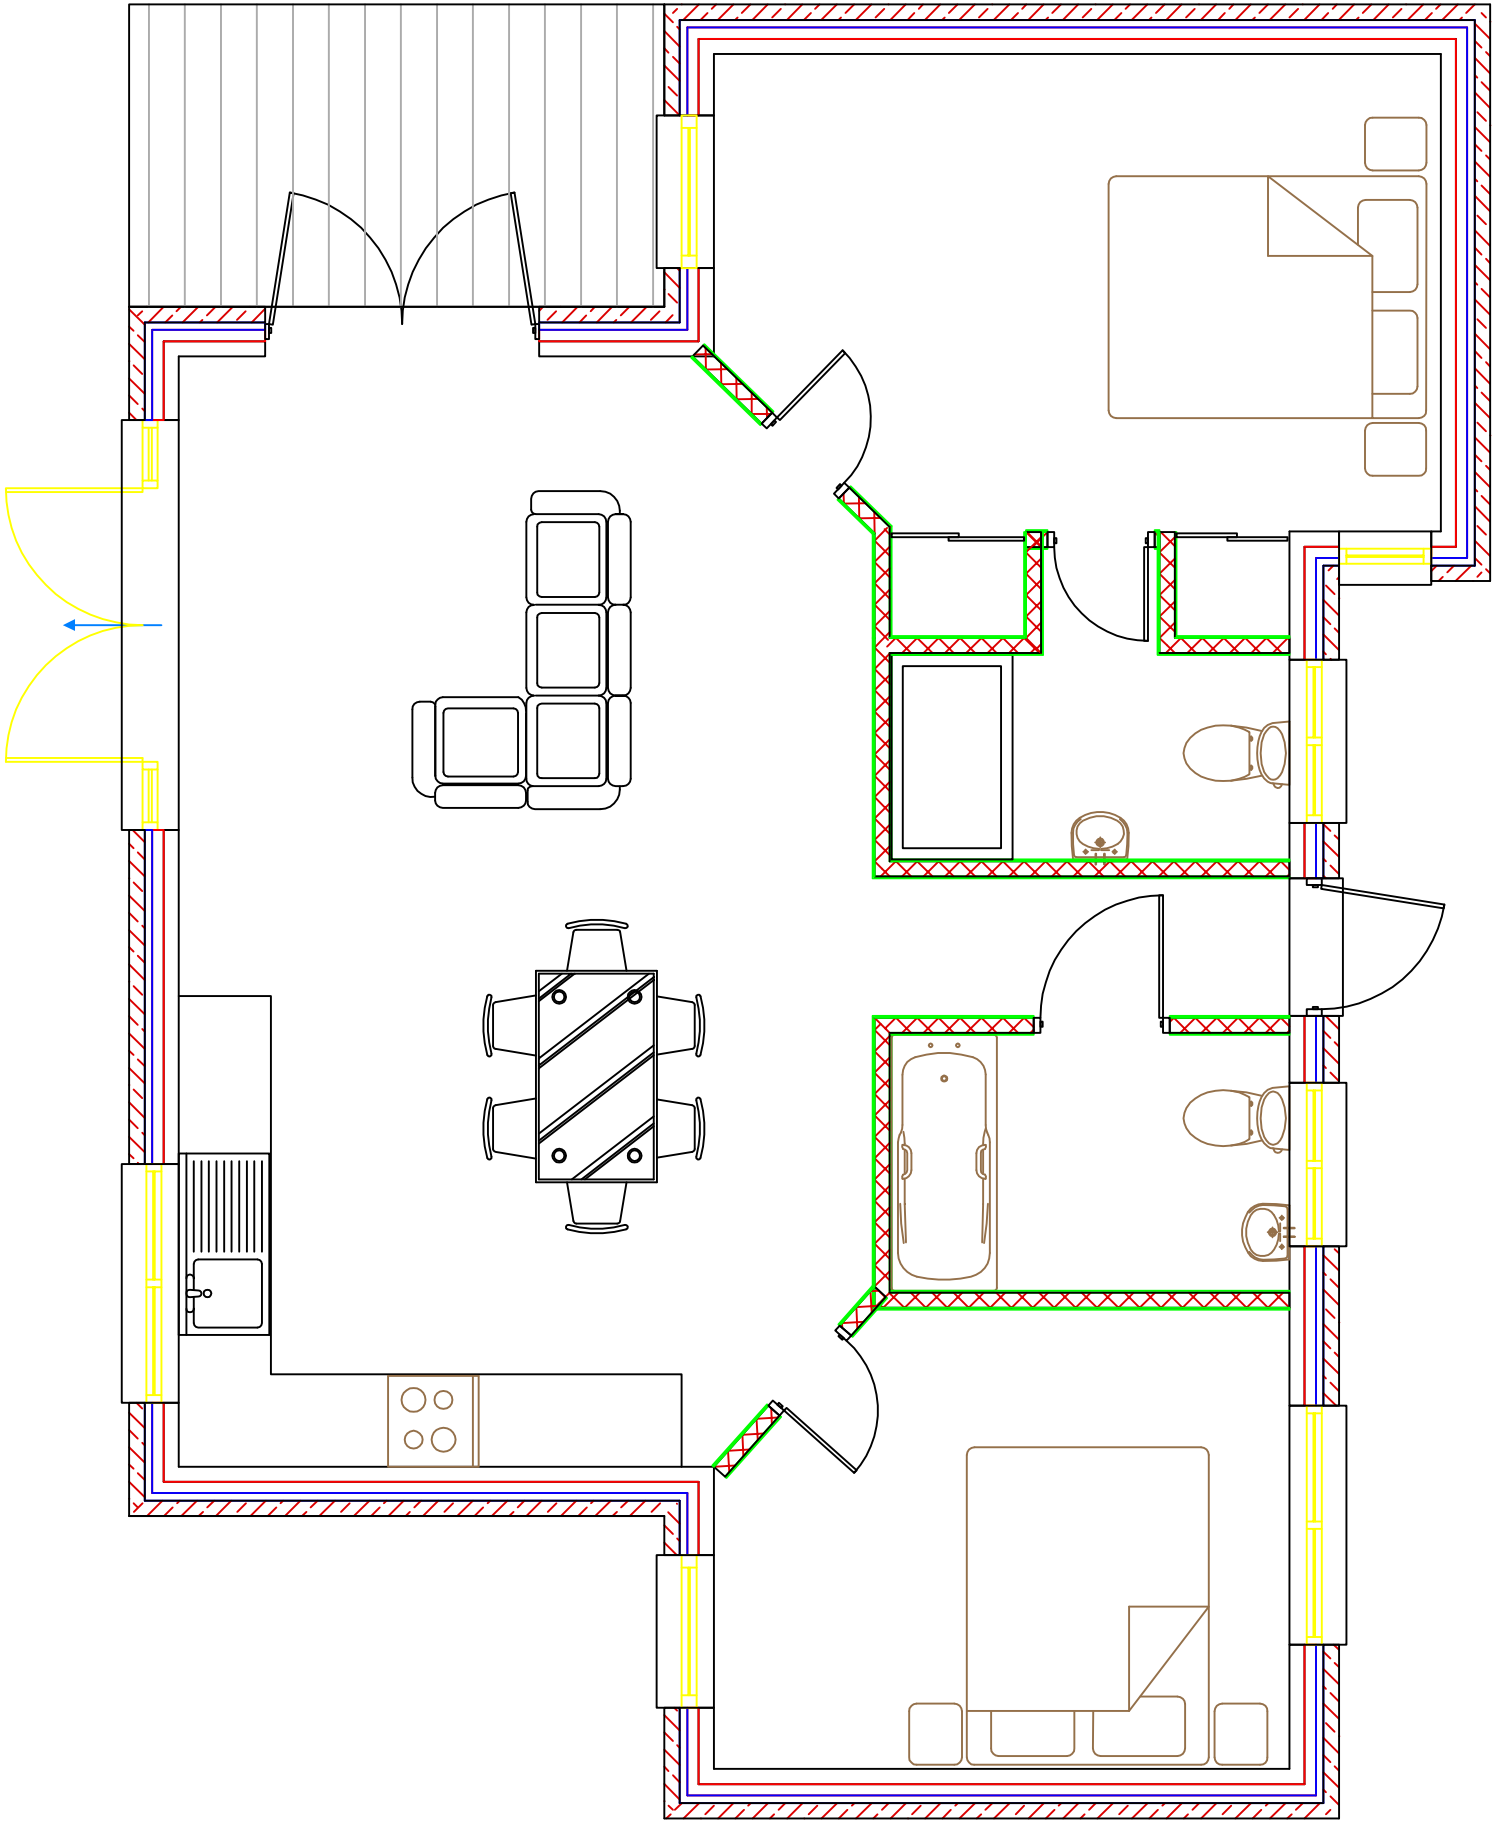

OWNER		PROJECT		TITLE		DATE		DRAWN BY		REVISION BY	
MR & MRS FRITH		15 HALLETT ROAD		PROPOSED FLOOR PLAN		PLANNING		SJ		SJ	
		DENVILLES				02.12.16		4D			
						1:50					
						A3					