


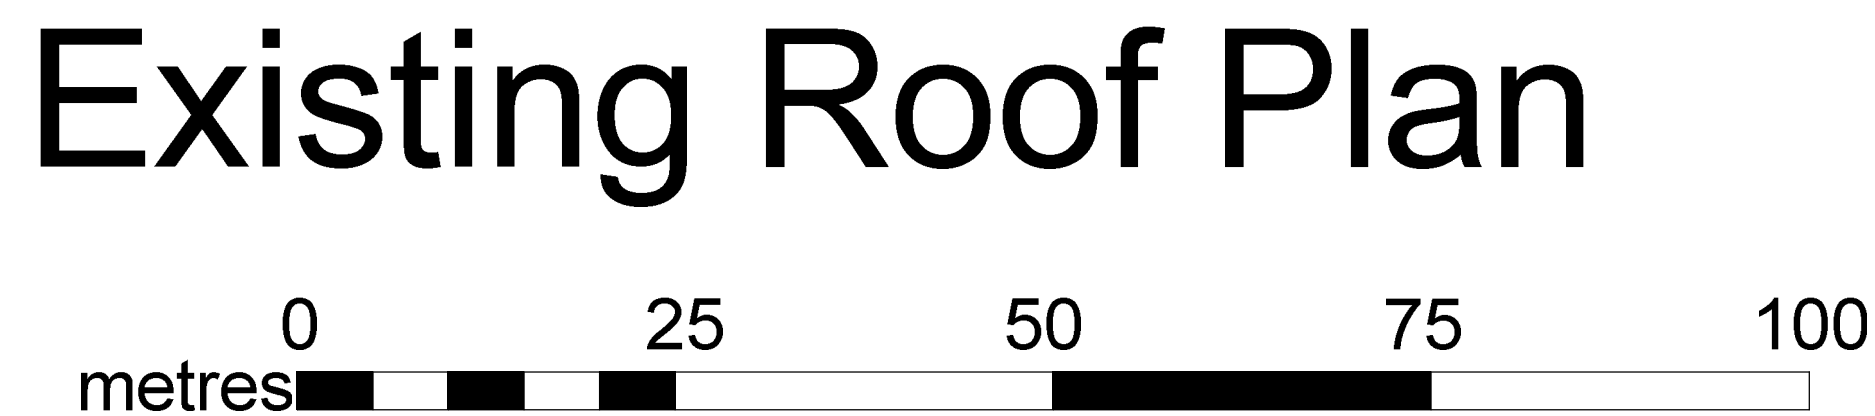

# Existing Roof Plan

| Notes | rev | description   | date | by | <div><div>Hampshire<br/>County Council</div></div> |          |        |       |             | <div>HCC Property Services,<br/>Three Ministers House,<br/>76 High Street, Winchester SO23 8UL.<br/>tel: (01962) 847801</div> <div>Property Services</div> <div></div> |  |          |
|-------|-----|---|------|----|---|----------|--------|-------|-------------|---|--|----------|
| 1     |     | This drawing is © copyright Hampshire County Council 2012. No unauthorised reproduction of any kind is permitted.   |      |    | <div>PROJECT</div> <div>Warblington Secondary School</div> <div>Southleigh Road</div> <div>Havant PO9 2RR</div>                         |          |        |       |             | <div>SHEET CONTENTS</div> <div>Building Re-cladding</div> <div>Existing Roof Plan</div> <div>OS Location Plan</div>   |  |          |
| 2     |     | No Dimensions to be scaled from this drawing   |      |    |   |          |        |       |             |   |  |          |
| 3     |     | This map is reproduced from Ordnance Survey material with the permission of Ordnance Survey on behalf of the controller of Her Majesty's Stationery Office © Crown copyright. Unauthorised reproduction infringes Crown Copyright and may lead to prosecution or civil proceedings. (100019180), (2012) |      |    |   |          |        |       |             |   |  |          |
|       |     |   |      |    | SCALE   | DATE     | DRAWN. | CHKD. | DRAWING No. | C08101-05   |  | REVISION |
|       |     |   |      |    | 250,2500@A1<br>500,5000@A3   | 13/01/16 | ML     | DG    | FILE REF.   | File name   |  |          |