


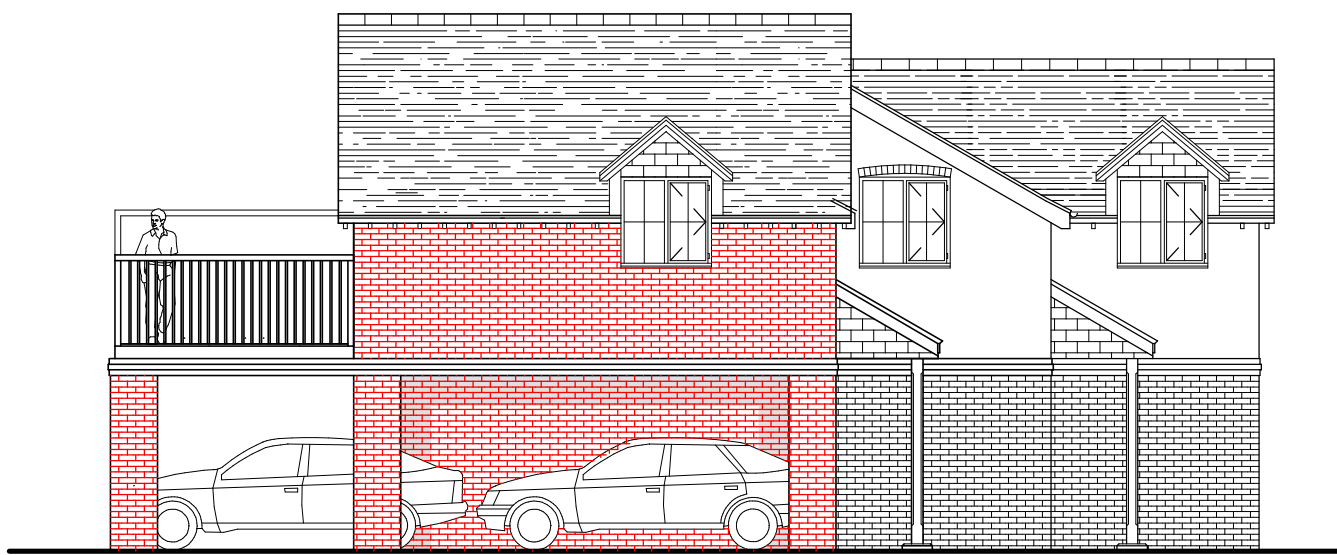


NORTH WEST ELEVATION @ 1:100



NORTH EAST ELEVATION @ 1:100




SOUTH EAST ELEVATION @ 1:100

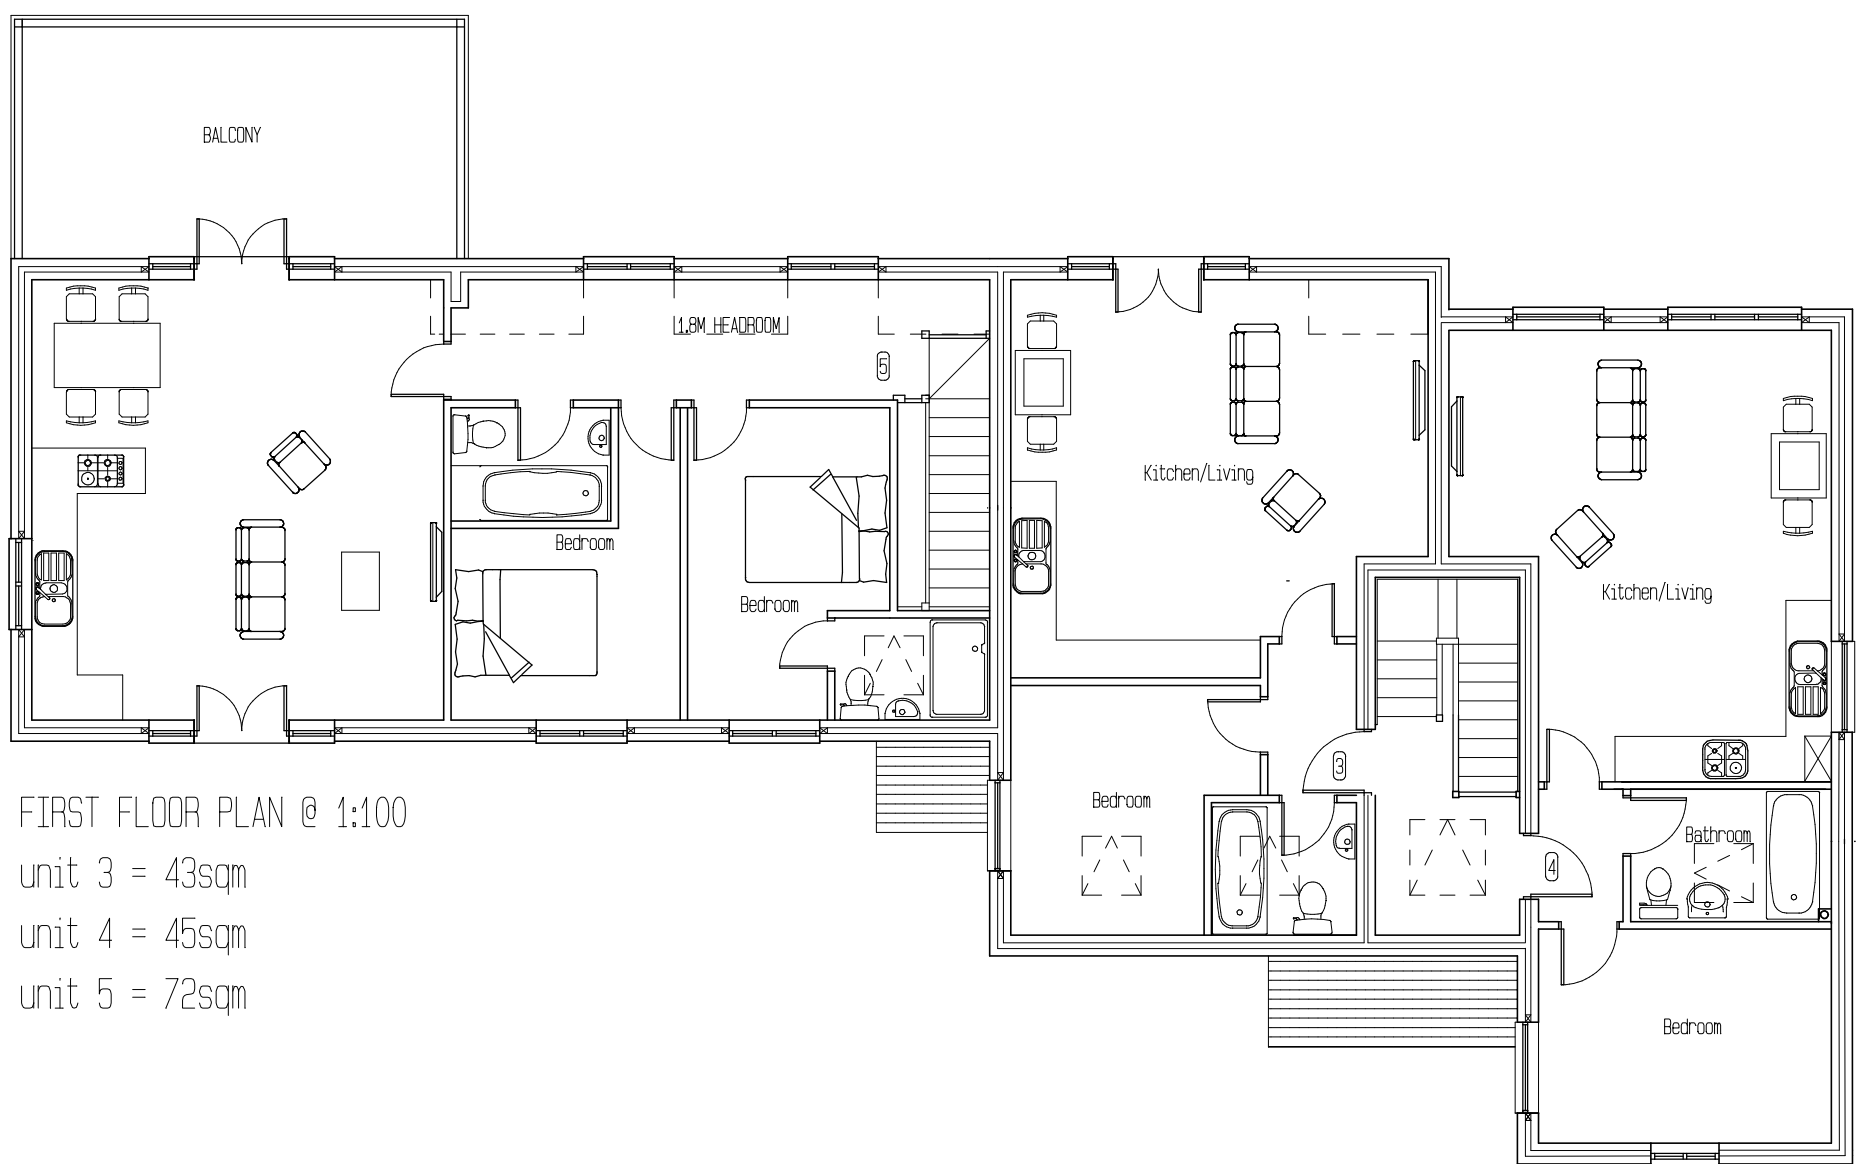


FIRST FLOOR PLAN @ 1:100
unit 3 = 43sqm
unit 4 = 45sqm
unit 5 = 72sqm



SOUTH WEST ELEVATION @ 1:100

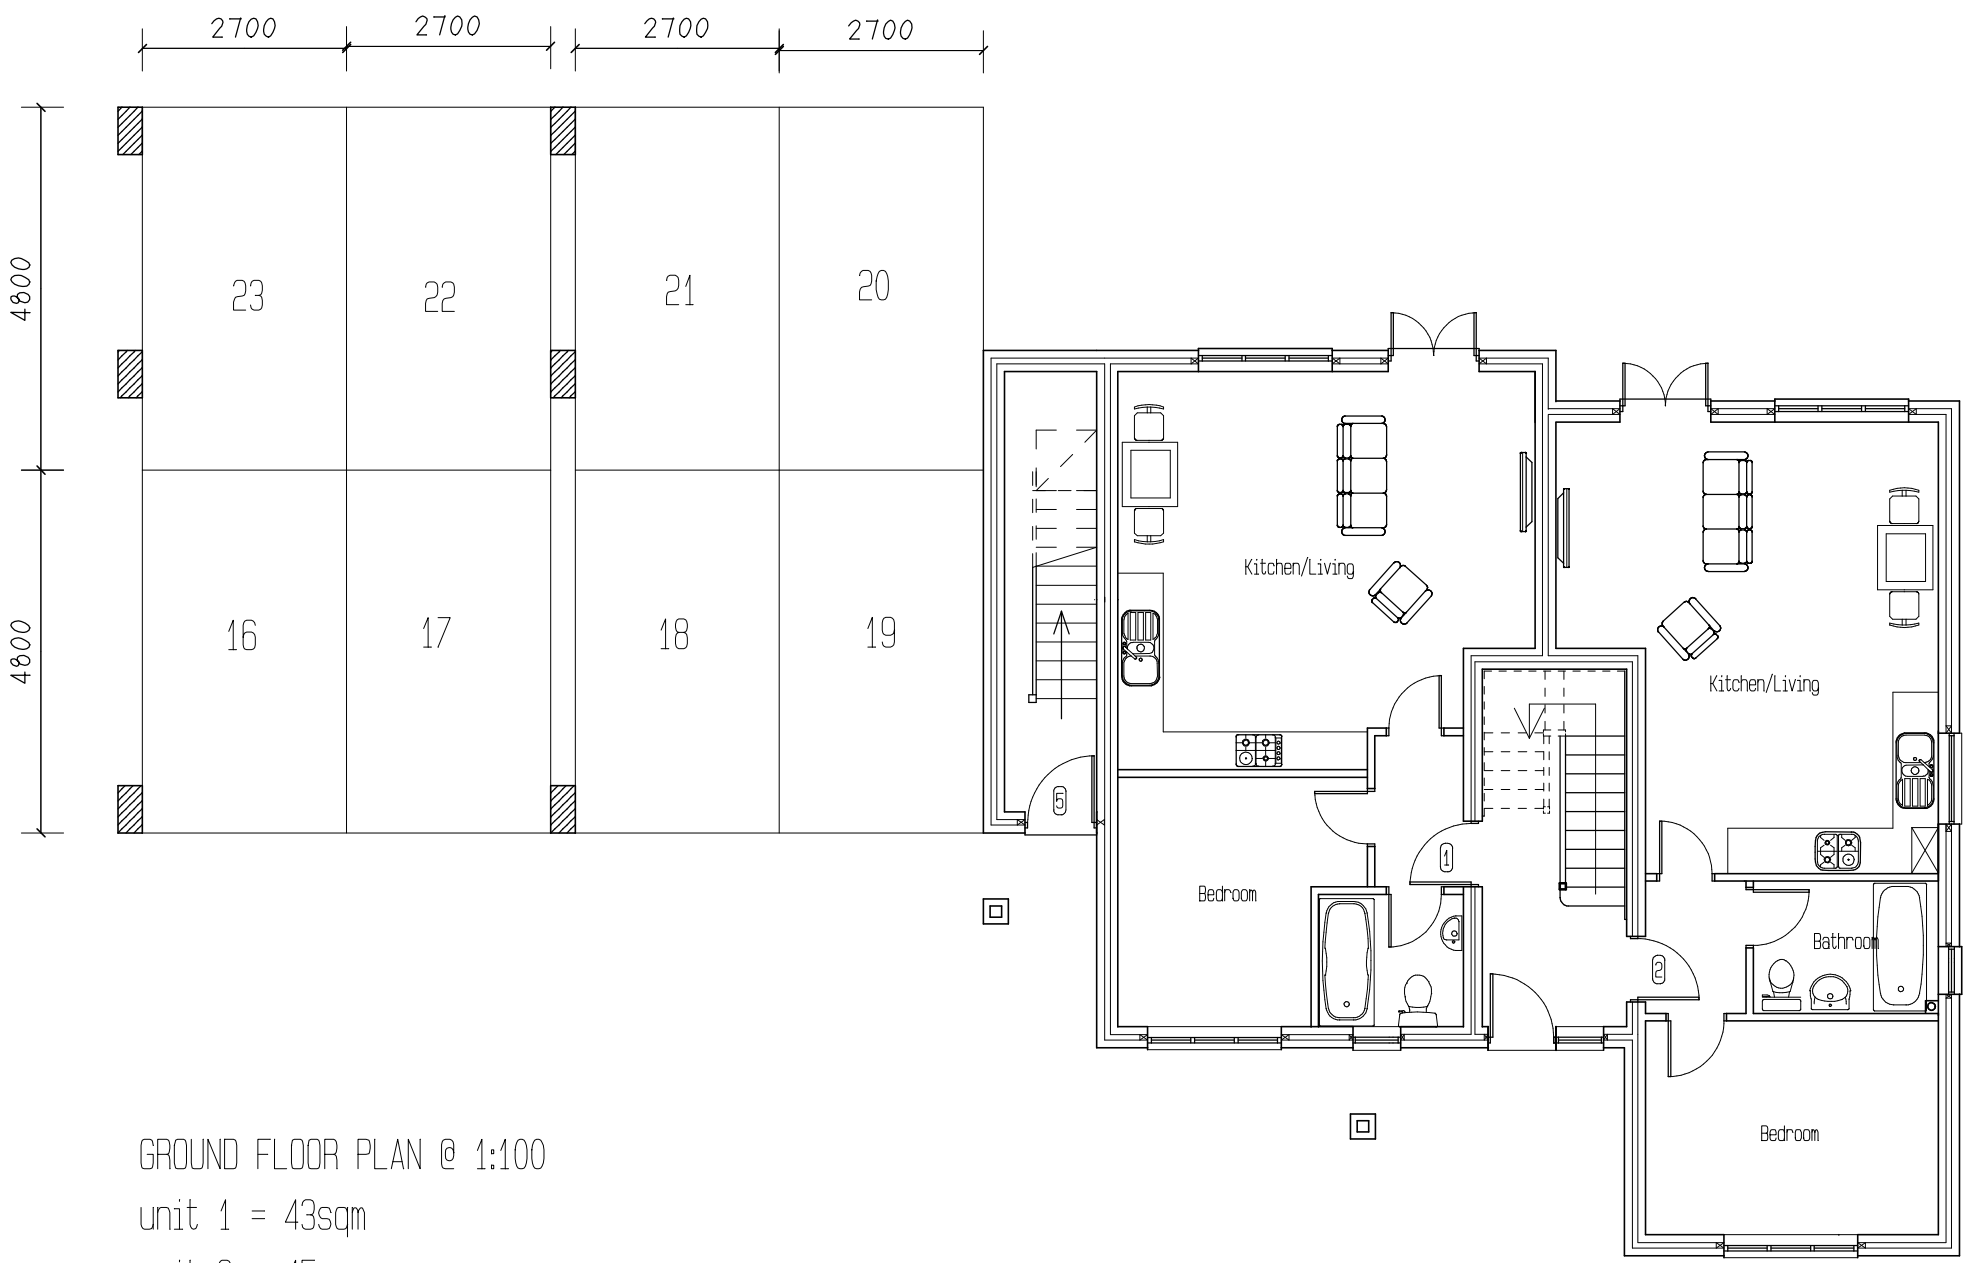

GROUND FLOOR PLAN @ 1:100
unit 1 = 43sqm
unit 2 = 45sqm

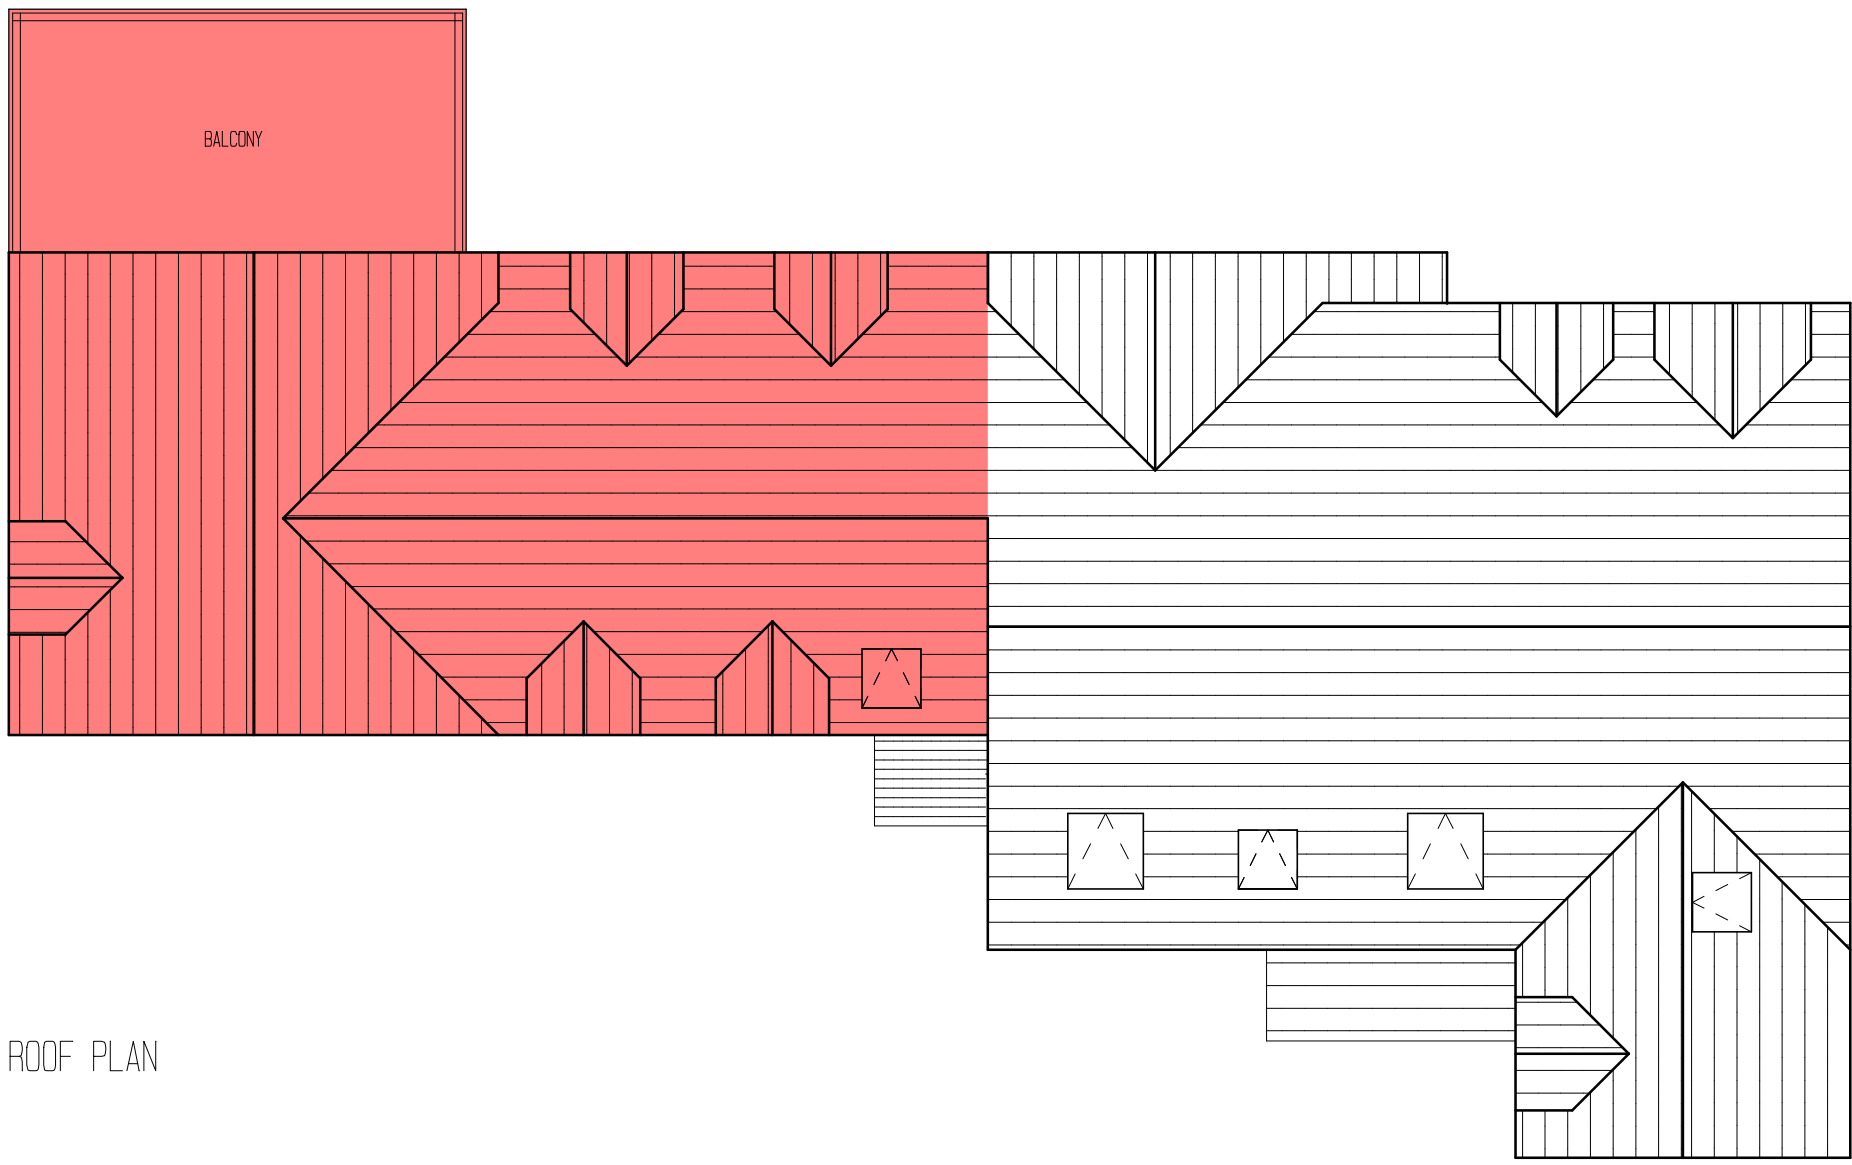

ROOF PLAN

D & K

Contracting Services Limited

Unit 11, Fernacre Business Park
Budds Lane, Romsey
Hampshire
SO51 0HA
Tel: 07194 519500 or 01794 511981
Mob: 07836 386496
Email: dnkcountrryhomes@aol.com

Client

Mr DeSouza

Project Title

Land To Rear Of Benhall,
Hambledon Road Waterlooville, PO7 6XB

Drawing Title

PROPOSED PLANS & ELEVATIONS

Scale

1:100 On A1 Paper

Drawn By

AC

Drawing No.

2015/03

Rev.

A