



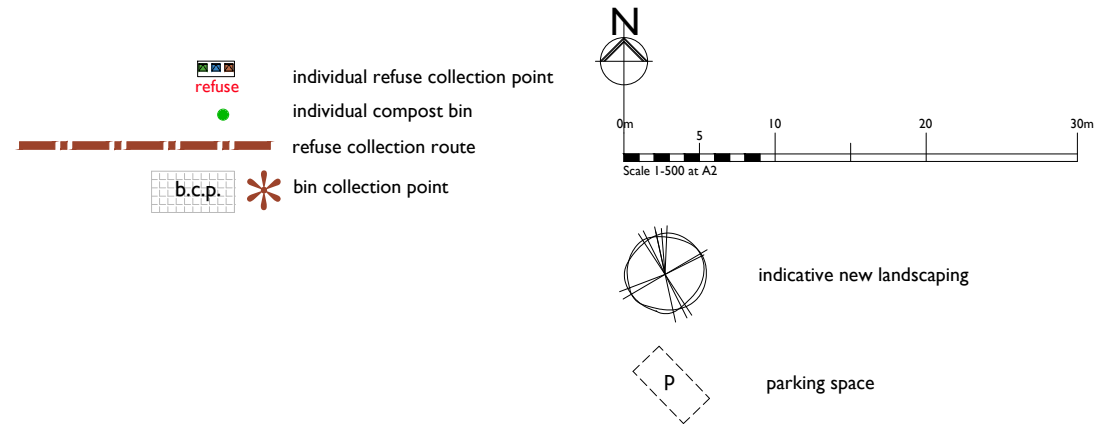

SITE PLAN : REFUSE VEHICLE ROUTE

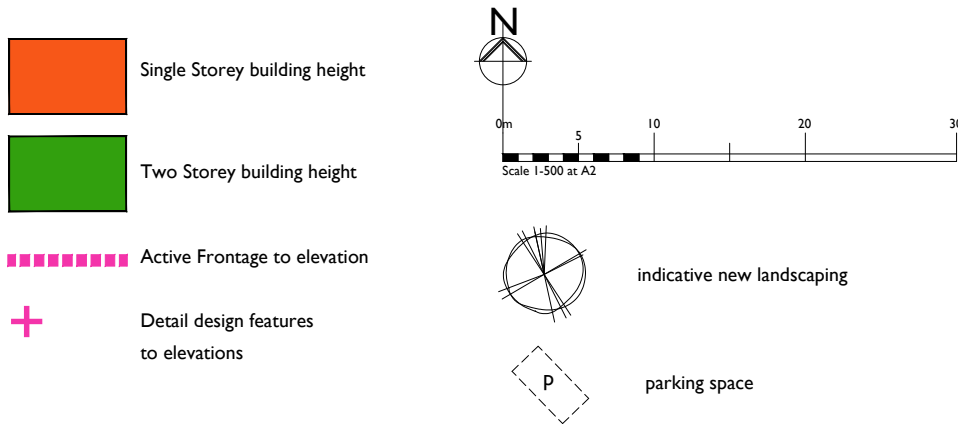

SITE PLAN : MASSING & ACTIVE FRONTAGE



urban pulse design

The Studio, Unit 17, Vicarage Farm, Winchester Road, Fair Oak, Hampshire, SO50 7HD
023 8069 7010
enquiries@urbanpulse.co.uk www.urbanpulse.co.uk

PROJECT
East Leigh House
Bartons Road
Havant
Mildren Homes

Project type Residential + Commercial	Drawing classification Design/Access Statement	Work stage Design/Access Statement
--	---	---------------------------------------

DRAWING TITLE
Site Plan
Refuse, Massing
& Active Frontage

MILDREN HOMES

SCALE 1:500	SHEET SIZE A2	SHEET No. 1 of 1	DRAWN	CHKD	DATE	CAD FILE
----------------	------------------	---------------------	-------	------	------	----------

Detail Planning

14-1096-055