




01 VIEW FROM SOUTH

LANGSTONE HARBOUR

02 WEST ELEVATION

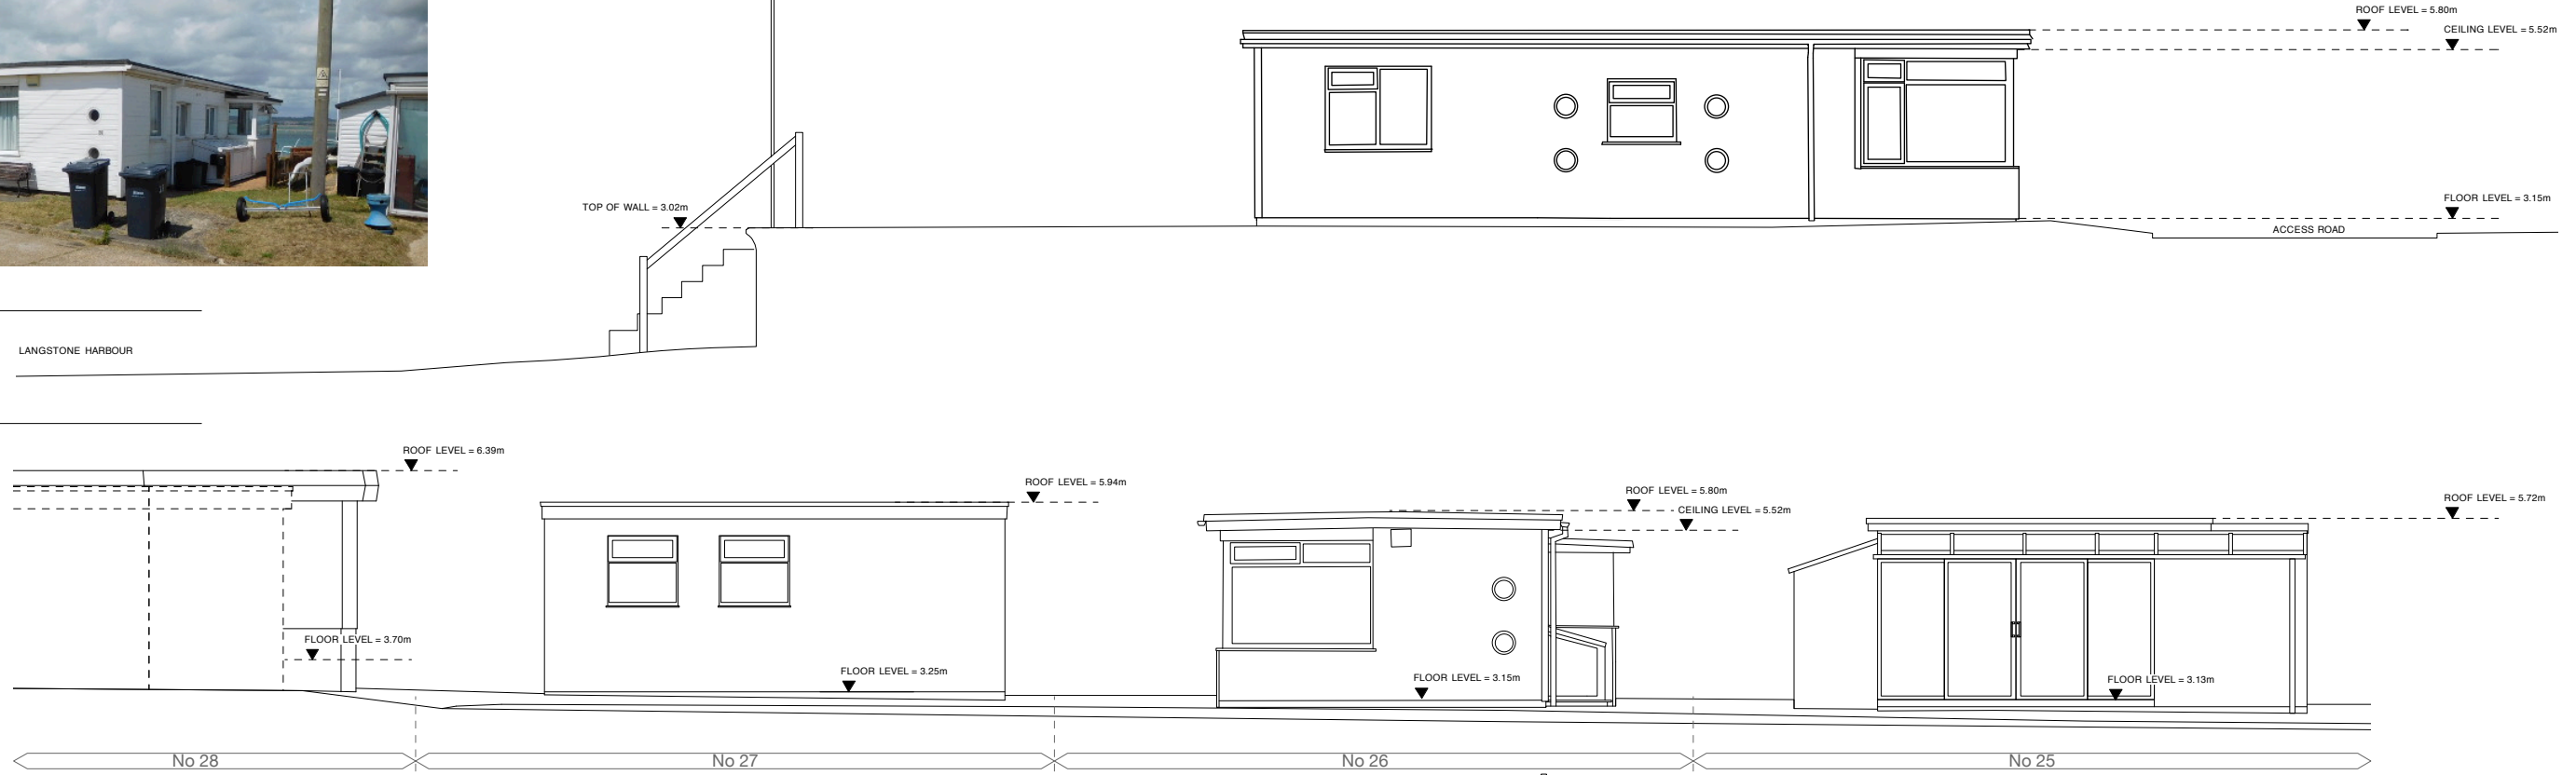

03 SOUTH ELEVATION



04 NORTH ELEVATION



05 EAST ELEVATION



06 VIEW FROM NORTH

LANGSTONE HARBOUR

USE FIGURED DIMENSIONS ONLY. LEVELS IN METRES ABOVE ORDNANCE SURVEY DATUM.



STATUS: PLANNING
SCALE: 1:100 @ A3
DATE: SEPTEMBER 2016

DRAWING NO: 1604-P1-130
TITLE: ELEVATIONS - EXISTING
PROJECT: MADDISON CHALET

jpa john pardey architects
beck farm studio . st leonards road . east end
lymington . hampshire . SO41 5SR
t 01590 626 465 e mail@johnpardeyarchitects.com
f 01590 626 547 www.johnpardeyarchitects.com