






Front elevation (north)  
Scale 1:100 @ A3

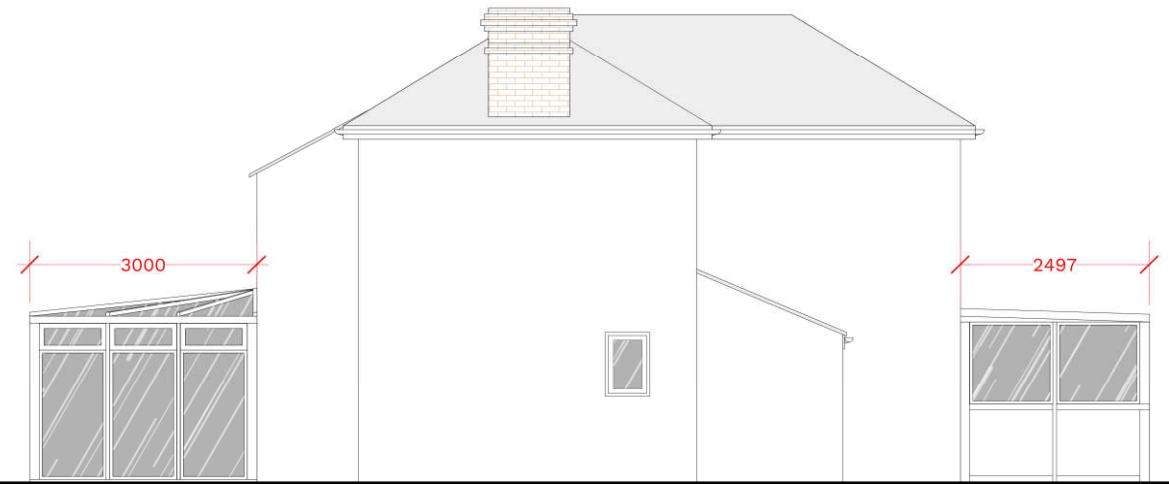

Side elevation (east)  
Scale 1:100 @ A3

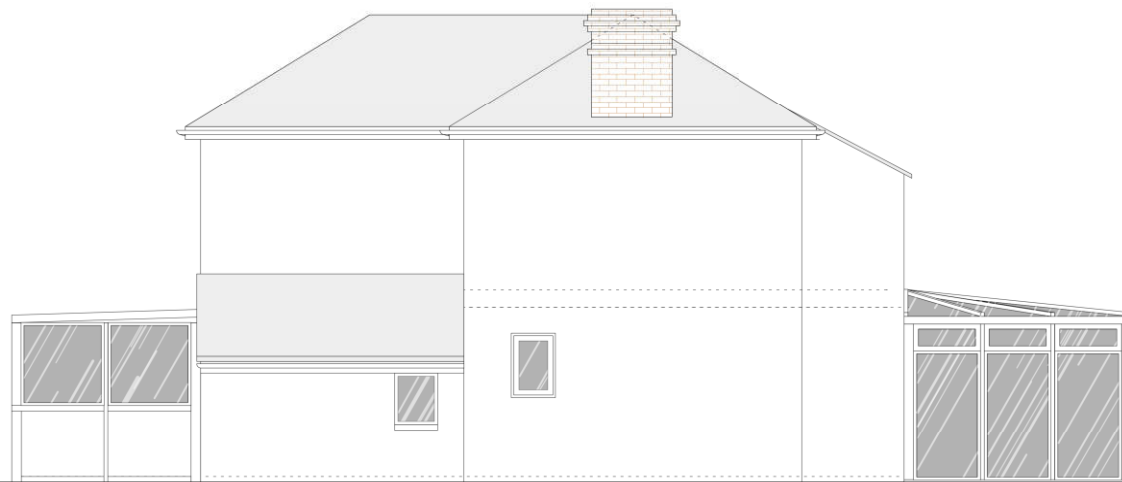

Side elevation (west)  
Scale 1:100 @ A3

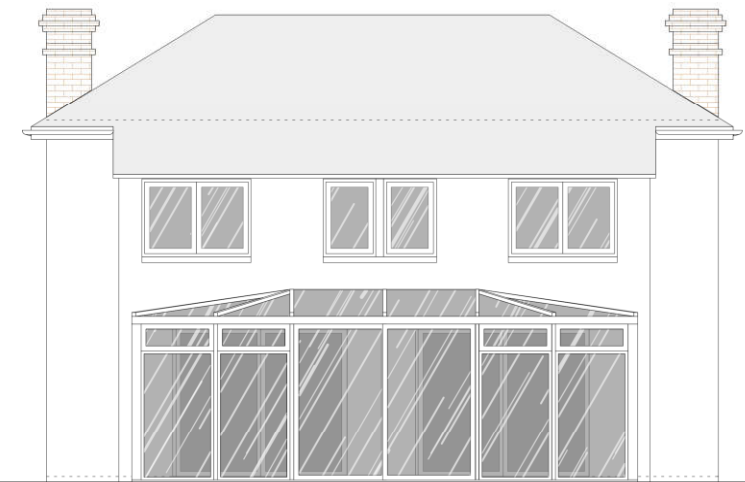

Rear elevation (south)  
Scale 1:100 @ A3

## EXISTING Elevations

PROJECT NAME:  
**WISE HOUSE**  
Victoria Cottage, Woodgaston Lane, Hayling Island, PO11 0RL

**toutlemonde design**

All dimensions are in millimetres  
All dimensions to be checked on site.  
© toutlemonde design

|                            |                  |
|----------------------------|------------------|
| DATE:<br>2021-06-11        |                  |
| SCALE:<br>1:100@A3         |                  |
| DWG NO:<br><b>2015-003</b> | REV:<br><b>B</b> |

**TLM**