


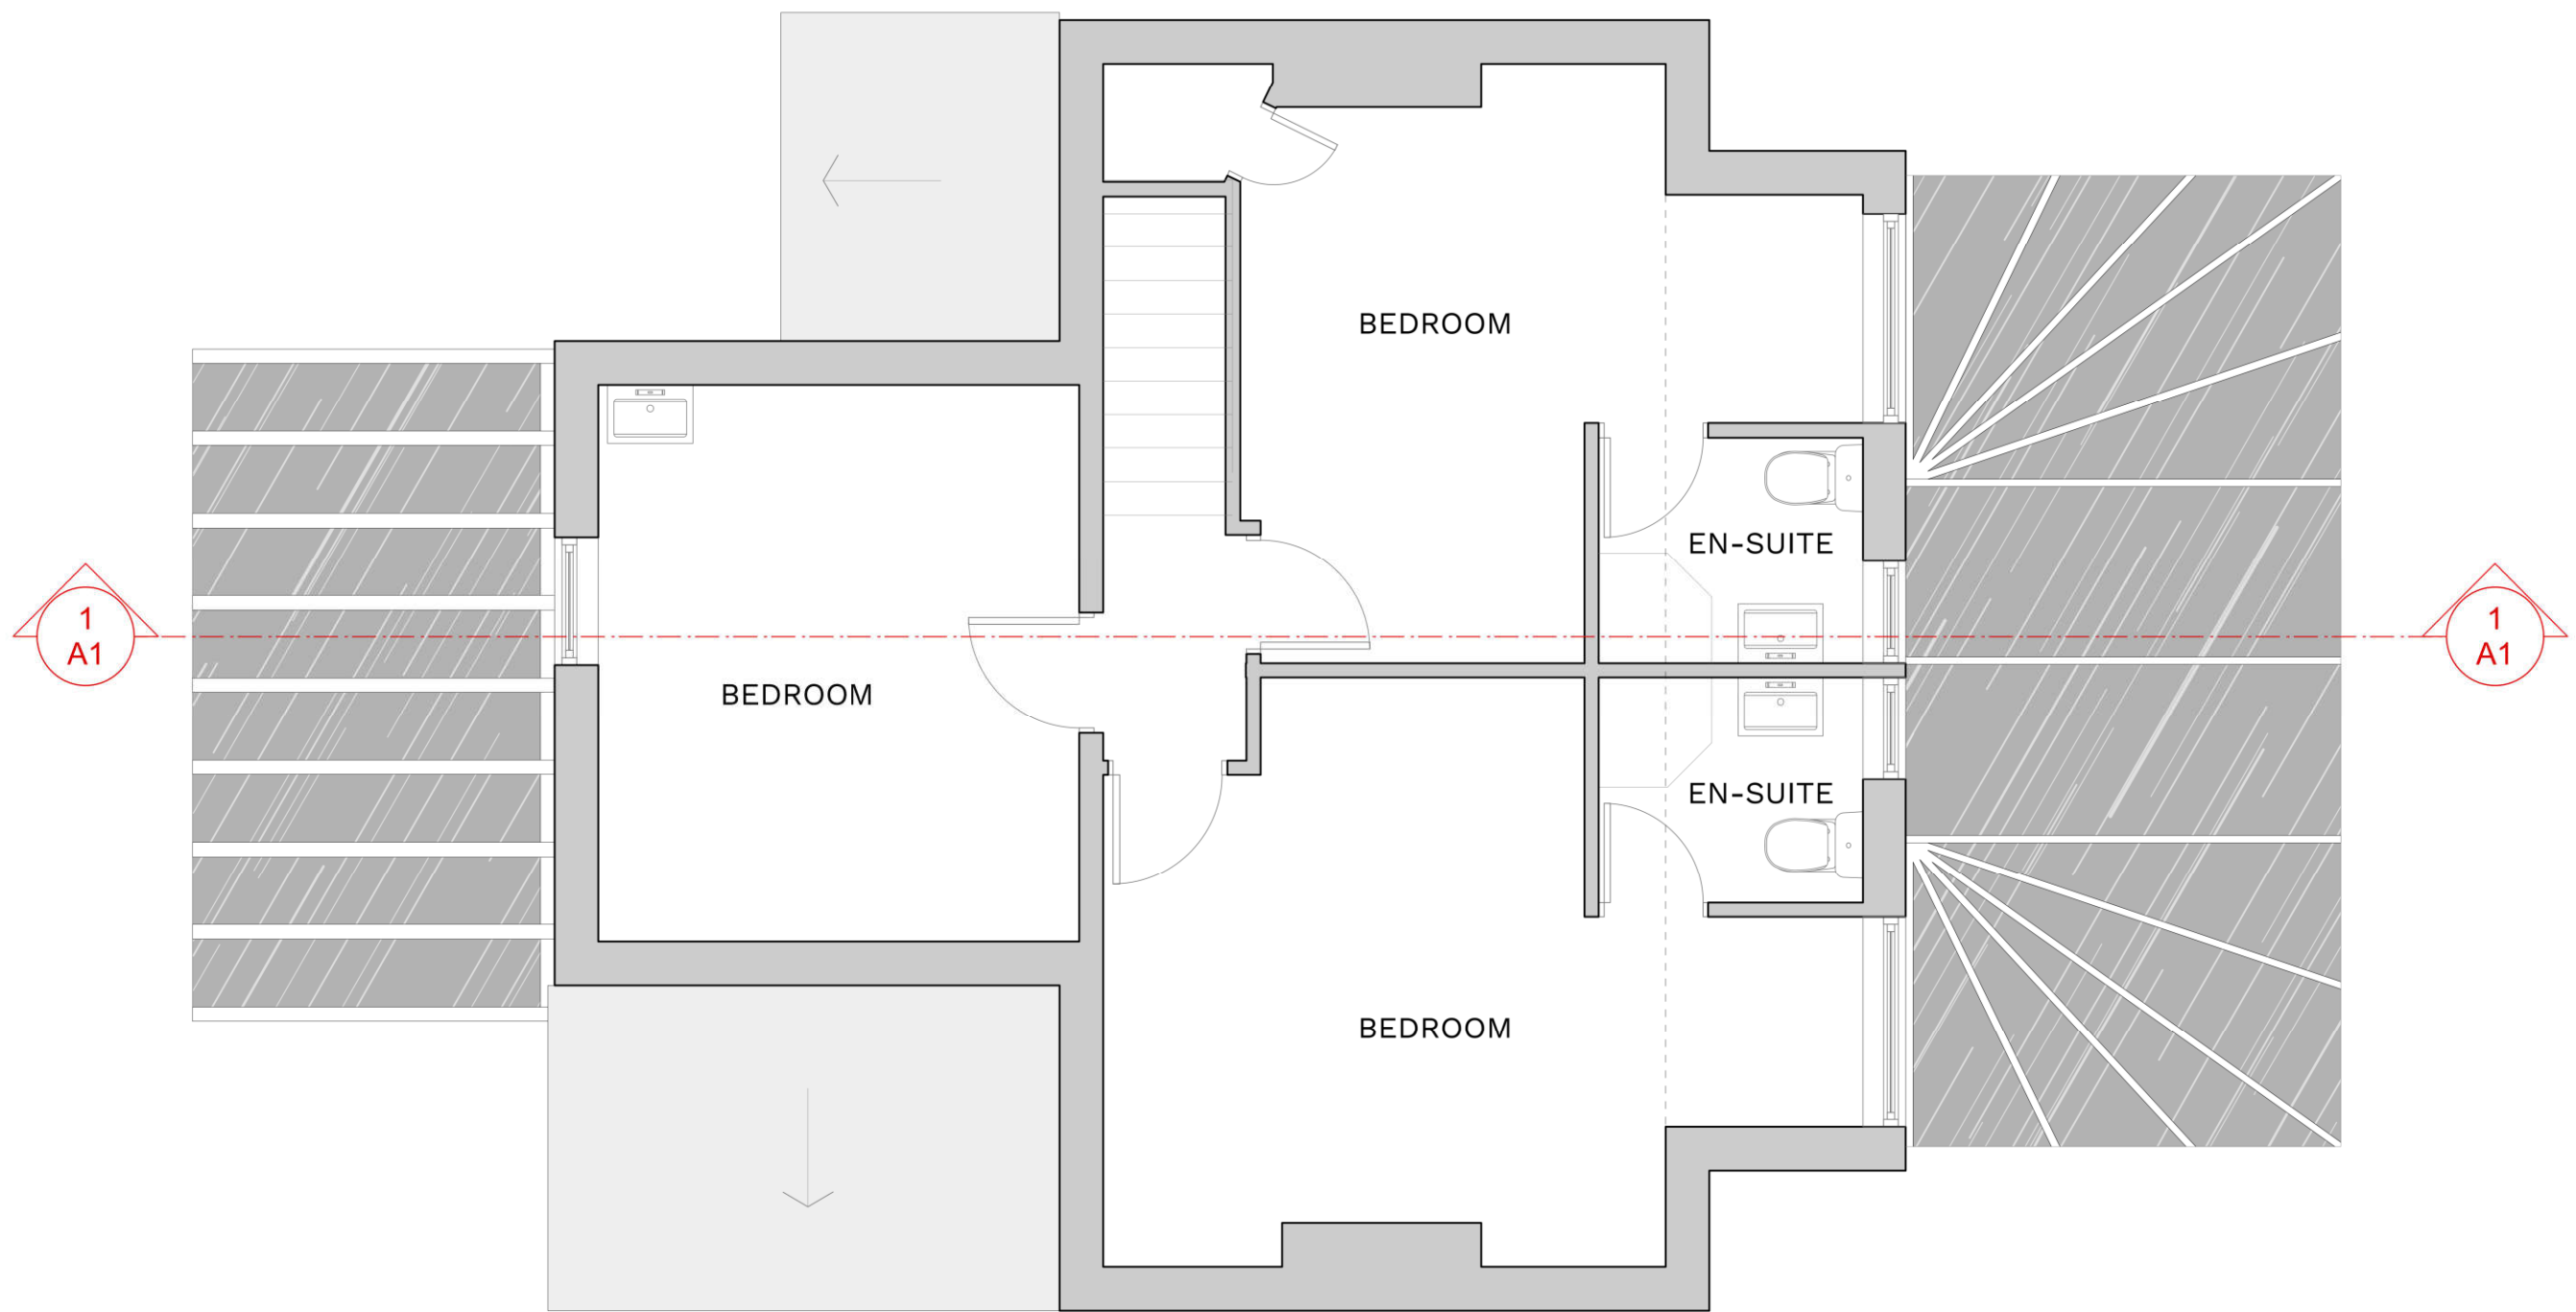

EXISTING First floor plan

PROJECT NAME:
WISE HOUSE
 Victoria Cottage, Woodgaston Lane, Hayling Island, PO11 0RL

toutlemonde design

All dimensions are in millimetres
 All dimensions to be checked on site.
 © toutlemonde design

DATE:
 2021-06-11

SCALE:
 1:50@A3

DWG NO:
2015-002 B

REV:

TLM