


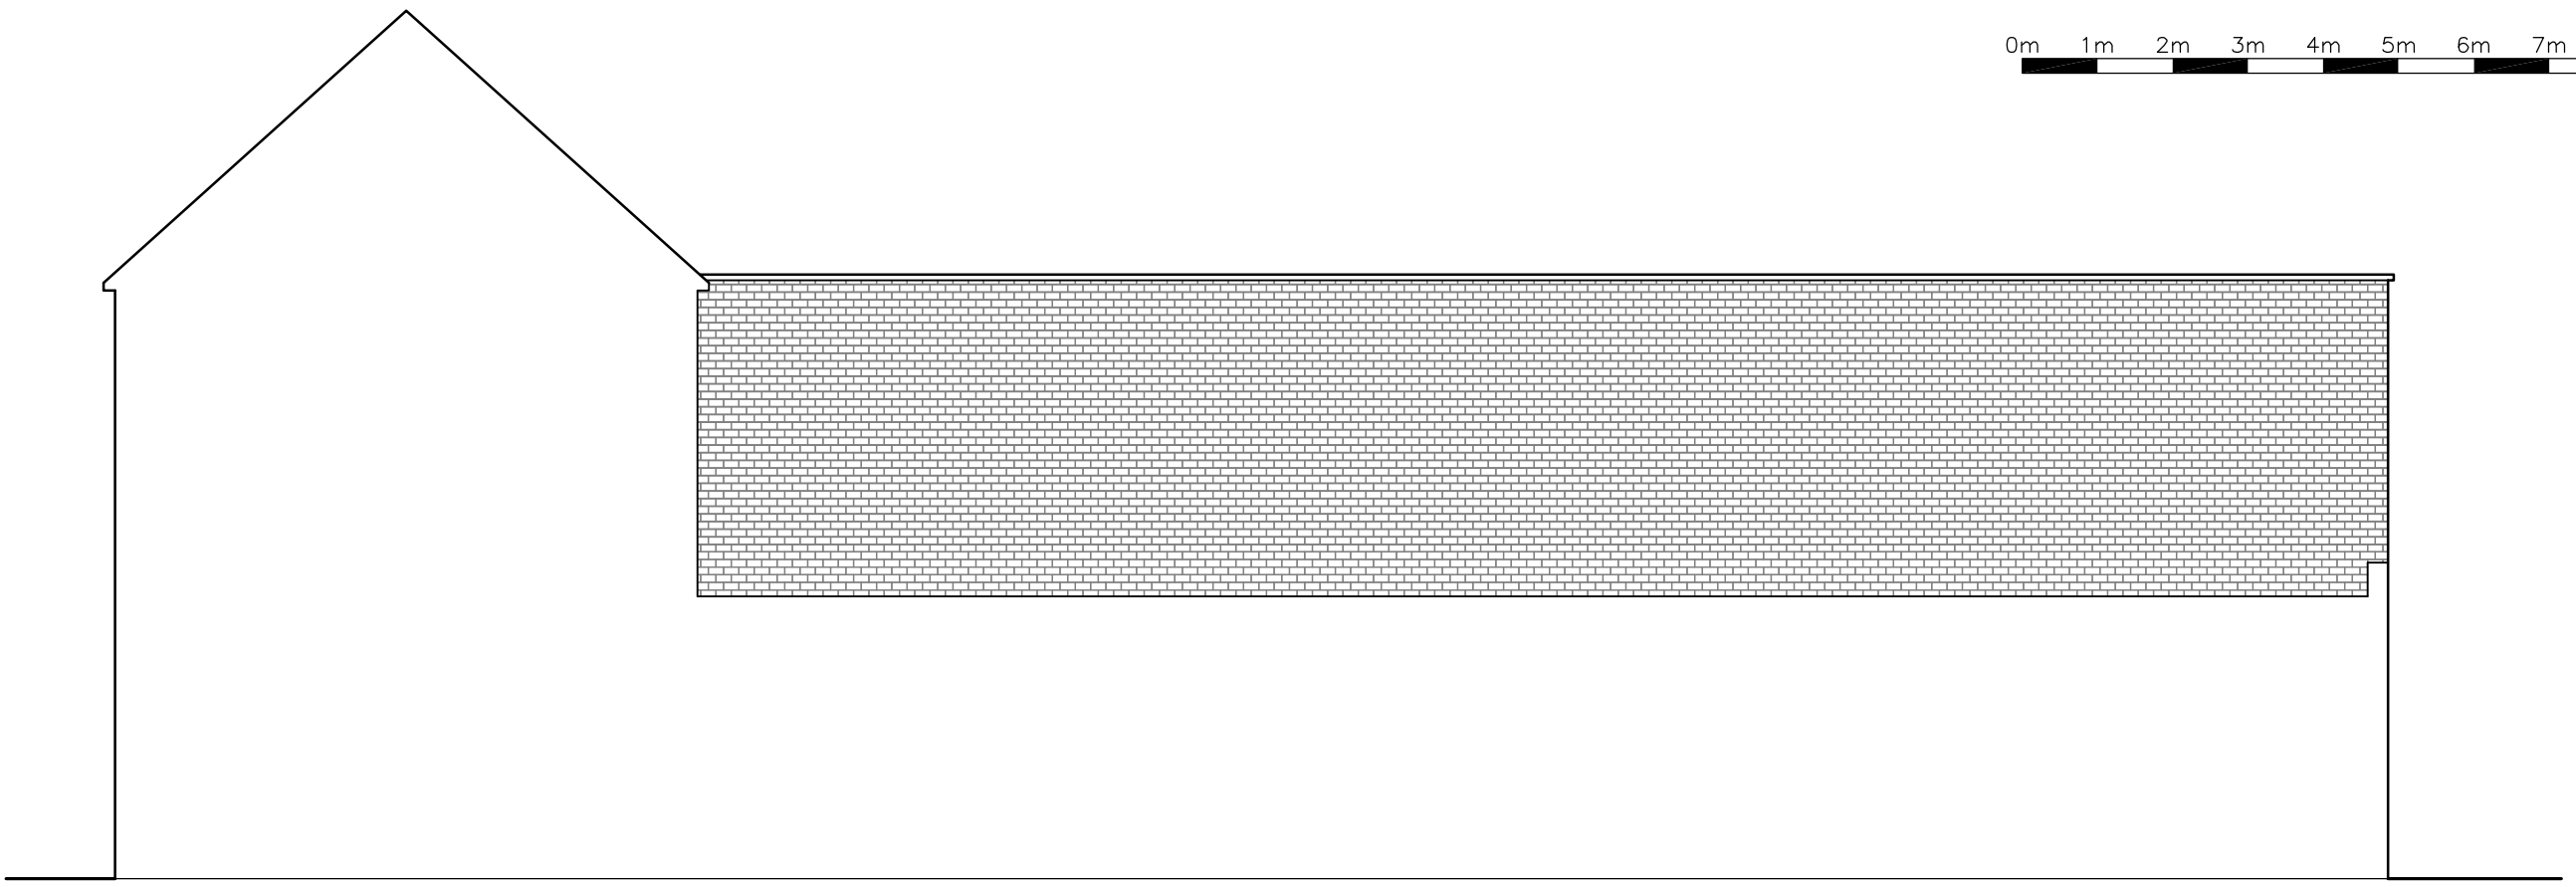

EXISTING EASTERN ELEVATION

Architectural floor plan of the first floor. The plan shows a large central hall with several rooms and corridors. A staircase is located in the upper left corner. A central core contains restrooms and a small office. A large rectangular room is situated in the lower left. The right side of the plan features a long corridor and a room with a wavy line indicating a partition or screen. The bottom edge of the plan shows the exterior wall with three green rectangular markers indicating proposed new window positions. A label 'Proposed new window positions' with three leader lines points to these markers. The text 'PROPOSED EASTERN ELEVATION' is at the top, and 'FIRST FLOOR' is written vertically on the right side.

The map shows a street layout with Park Parade running diagonally from the top left to the bottom right. To the right of Park Parade is Somborne Drive, which runs vertically. Below Park Parade is Tidworth Road, which runs horizontally. A red outline highlights a building on Park Parade, between the buildings numbered 25 and 9. The buildings are numbered 1, 5, 9, 12, 22, and 25. A scale bar at the bottom indicates distances from 0m to 50m.

Rev	Revision	By	Date
-----	----------	----	------

KAD

NIGHT ARCHITECTURAL DESIGN

K.A.D. Ltd.
The Gatehouse, Admirals Wood
7 Coldeast Way
Sarisbury Green
Southampton
SO31 7AT
m: 07801 346 479
t: 01489 660 194
e: ian@k-a-d.co.uk

Client

MARK SMITH

Project

21 PARK PARADE
HAVANT

Drawing

PROPOSED
FIRST FLOOR

Scale 1:200@A4	Date MAY 16
---	--

Project no.	Sequential	Bldg/Floor	Detail	Rev
KAD	01	A	PP	.