


PROPOSED GROUND FLOOR

PROPOSED FIRST FLOOR

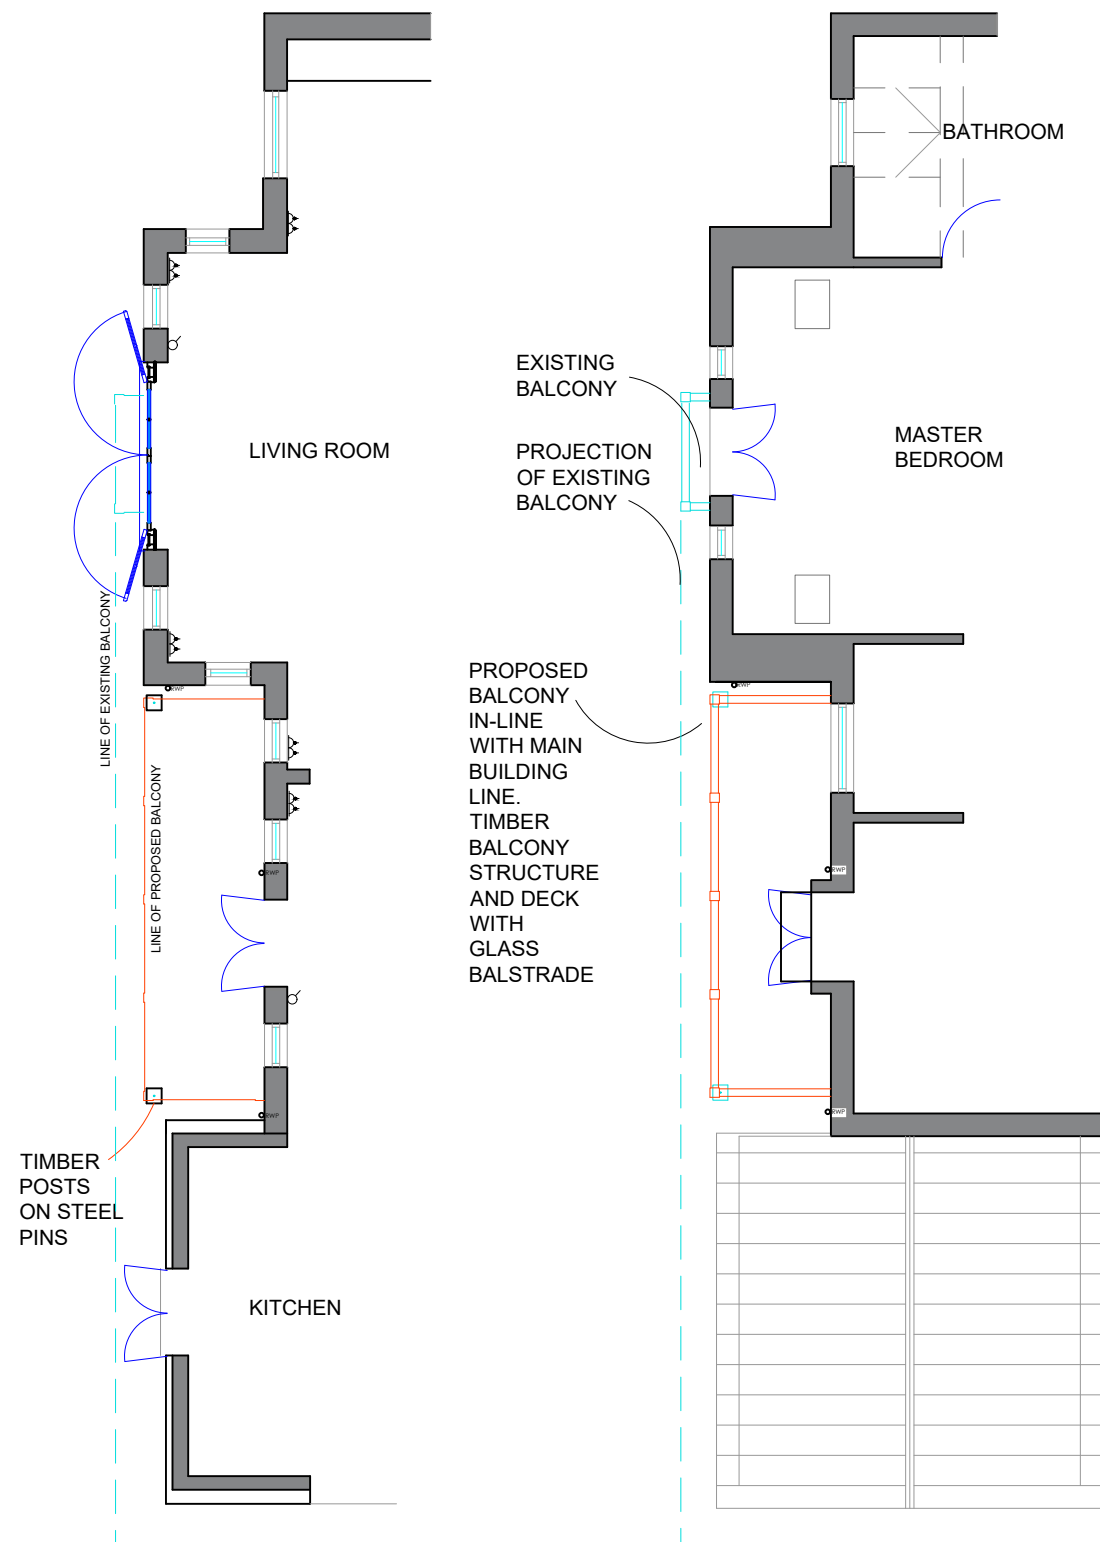

EXISTING
BEDROOM
BALCONY
- NEW
BALUSTRADE


WINDOW
01




PROPOSED SOUTH ELEVATION

PROPOSED
BALCONY
IN-LINE
WITH MAIN
BUILDING.
380MM BACK
FROM LINE
OF EXISTING
BALCONY ON
SOUTH
ELEVATION

EXISTING
BEDROOM
BALCONY
- NEW
BALUSTRADE

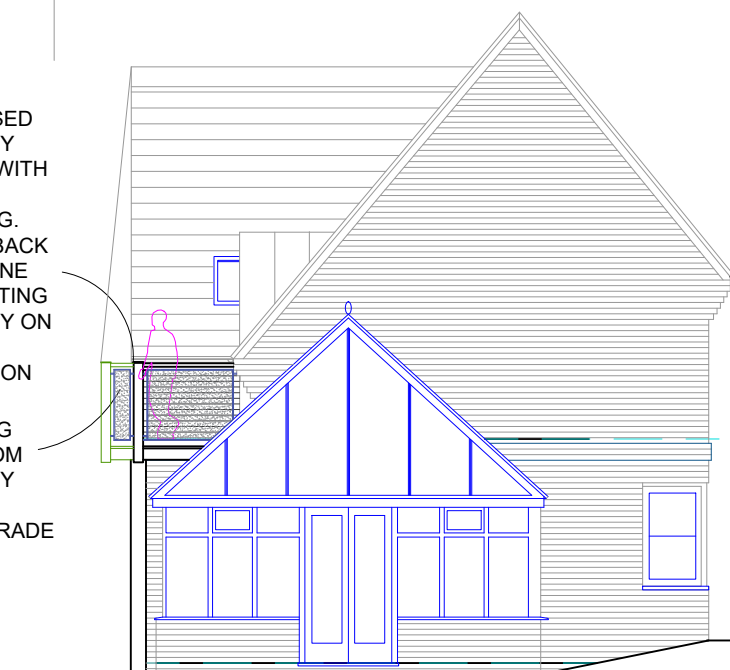

PROPOSED EAST ELEVATION (PART)

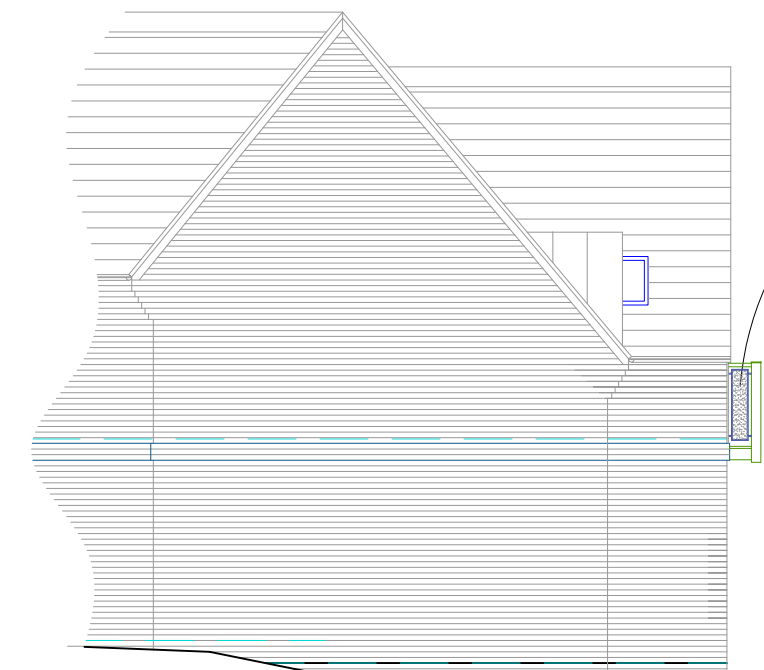

WEST ELEVATION (PART)



0 1 2 3 4 5m 1:100 @A3

NEW BALCONY TO SOUTH ELEVATION
For IM STUBBS
TOWER HOUSE, TOWER STREET, EMSWORTH. PO10 7BH

Broomfield Studio
Birdham
West Sussex
PO20 7BA

Phone: 01243 512 327
Email: richardmeynell@gmail.com



Drawing No.
L.1088-04

Rev.
A

Date:
30-04-21

Date:
05-05-21