


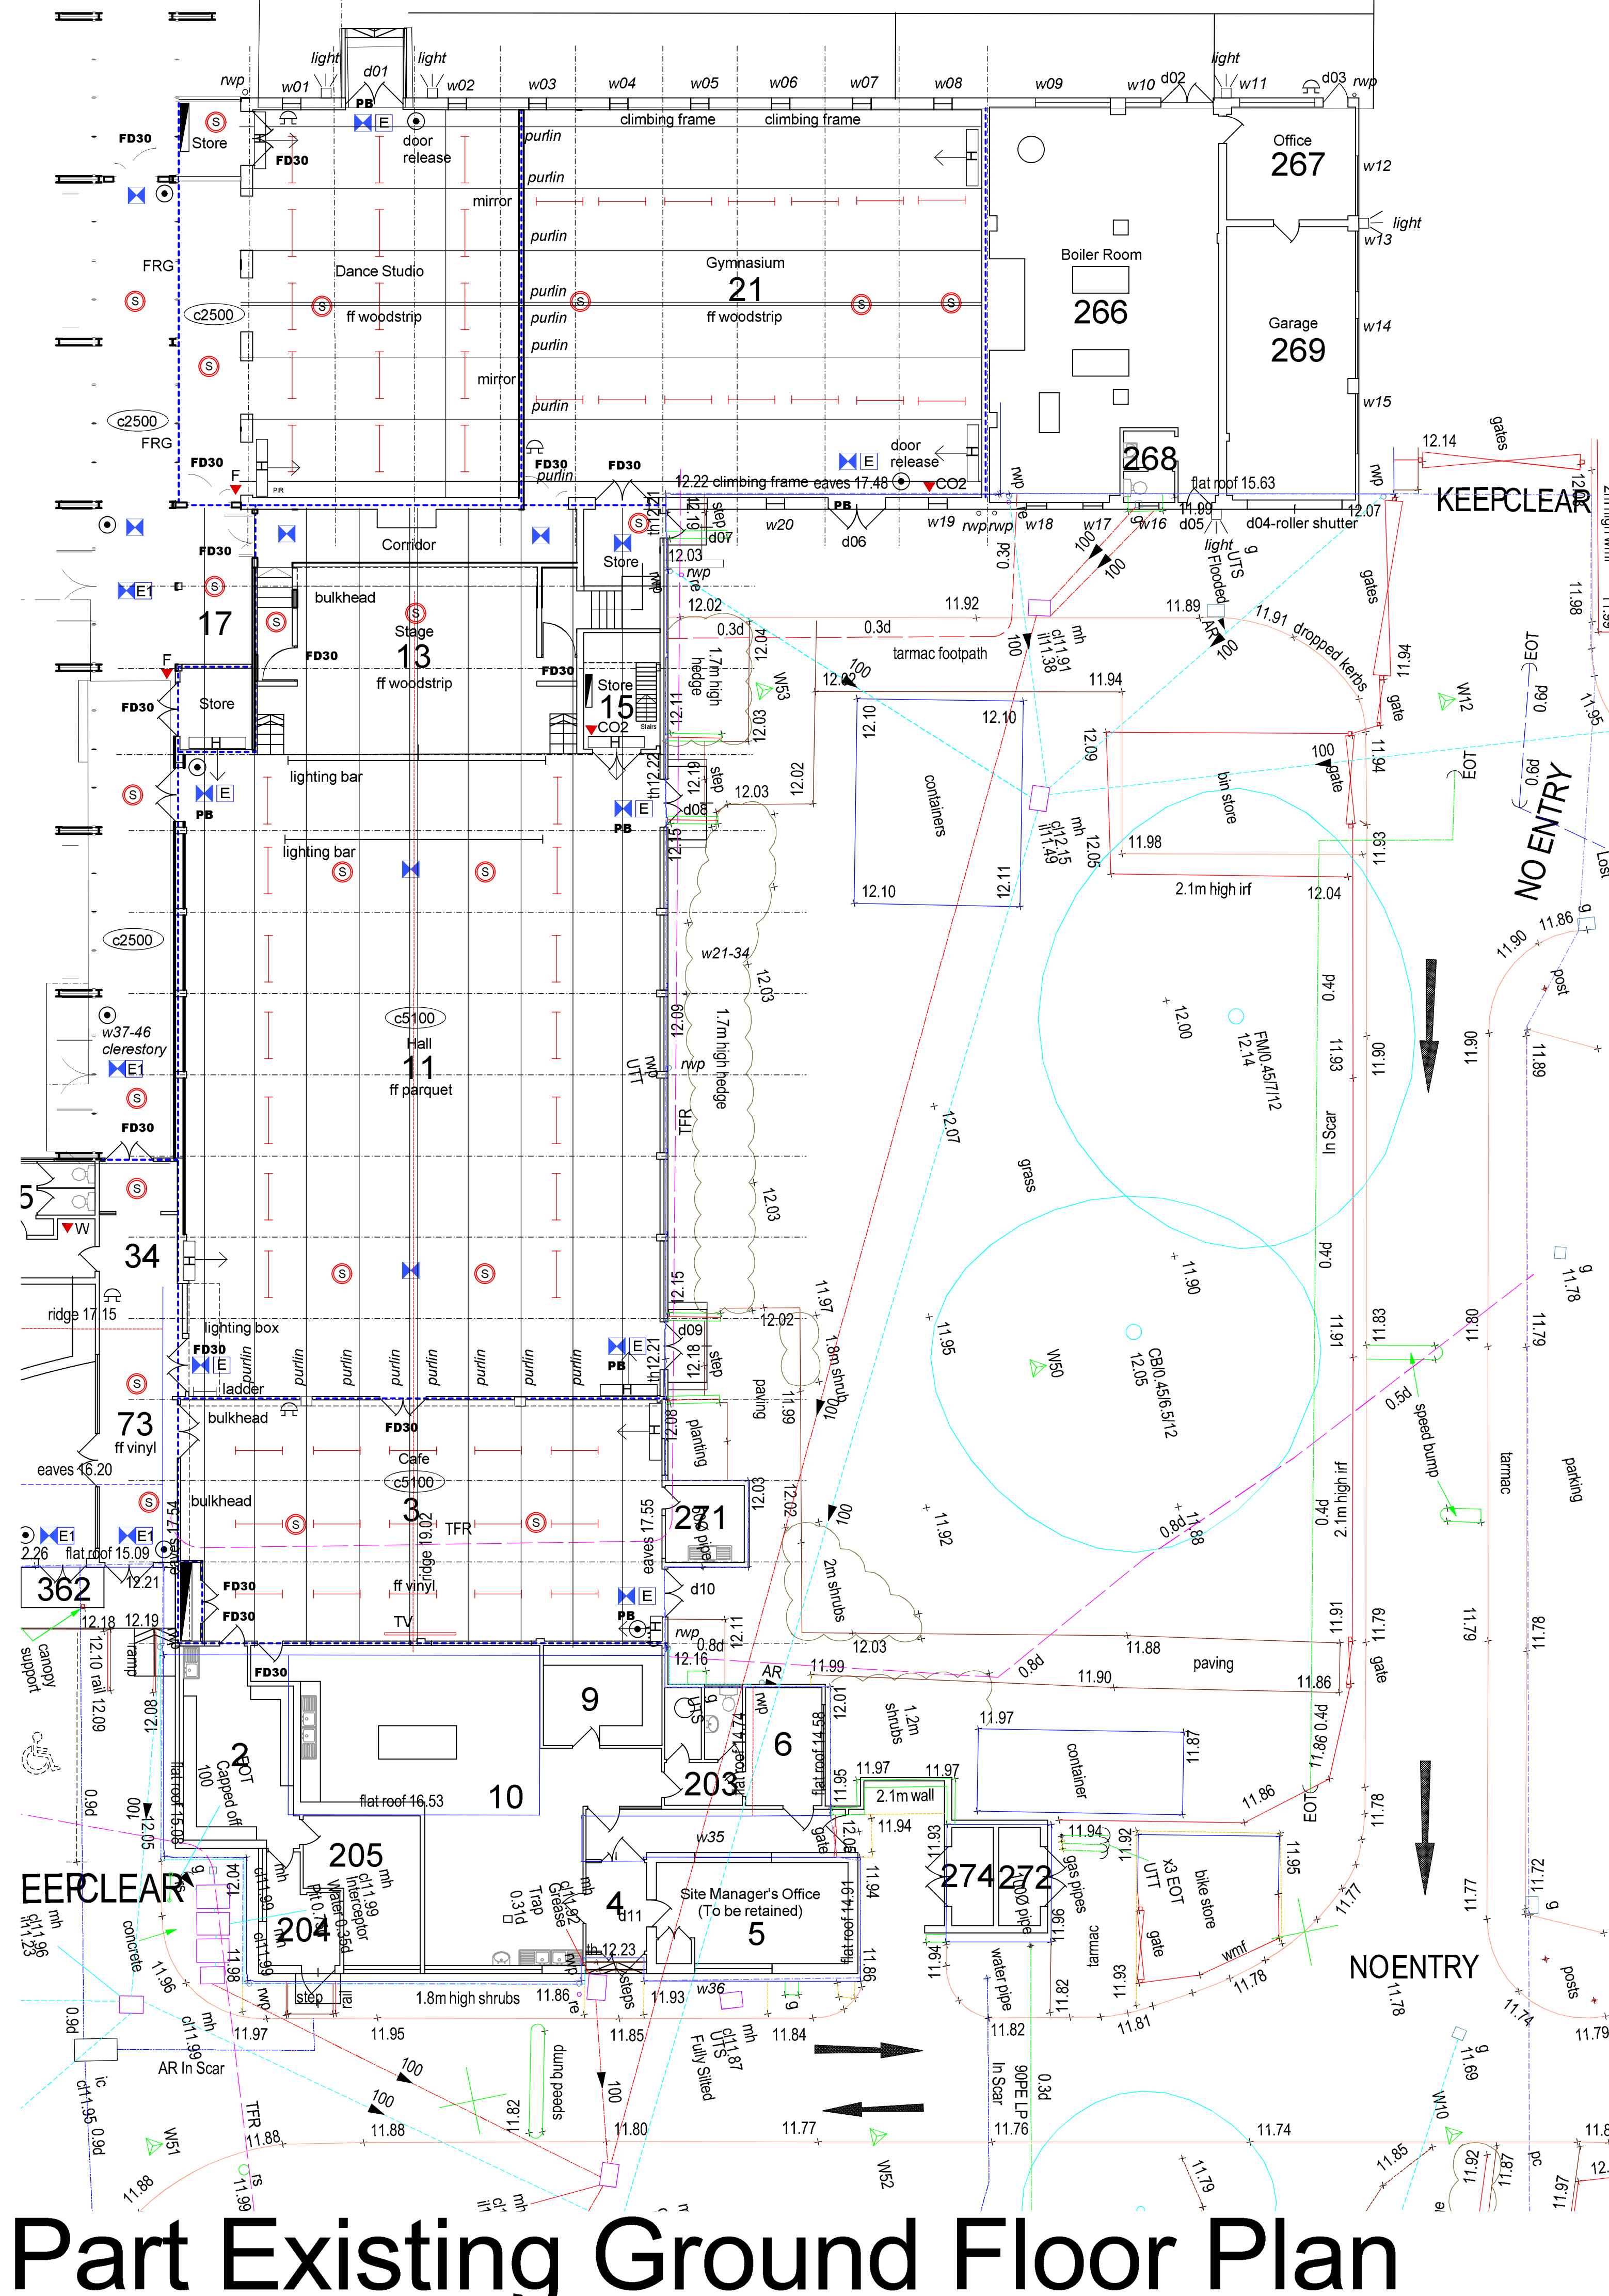

Part Existing Ground Floor Plan

- AUTOMATIC FIRE DETECTION**
- Smoke Detector with Sounder Base
 - Smoke detector with sounder base and flasher
 - Heat Detector
 - Smoke Detector
 - Smoke Vent symbol
- FIRE ALARM**
- Control Panel
 - Any Type
 - Sounding Device
 - Fire Alarm Call Point (Manual)
- EMERGENCY LIGHTING**
- Emergency light
 - Self contained
 - Self contained emergency light linear
 - Exit Sign
 - Internally illuminated
 - Emergency Light Combined
- SIGNAGE**
- Exit Sign
 - Exit Sign with direction of escape
 - Fire Door Keep Shut
 - Fire Door Keep Locked
 - Automatic Fire Door Keep Clear
 - Fire Door Keep Clear
- FIRE DOORS**
- FD30 30 Min Fire Resisting Door with intumescent seal
 - FD30S 30 Min Fire Resisting Door with intumescent & smoke seals
 - FD60 60 Min Fire Resisting Door with intumescent seal
 - FD60S 60 Min Fire Resisting Door with intumescent & smoke seals
- PB** Pushbar door Ironmongery
- SC** Self Closer
- VP** Vision Panel
- exFD** Existing Fire Resisting Door
- Fire resisting construction 30 min
 - Fire resisting construction 60 min
 - Existing fire resisting construction 30 min
 - Existing fire resisting construction 60 min
- Exit route
- Travel distance
- FE Fire exit
- External Escape Route



OS Location Plan

Planning Drawing

Notes		rev	description	date	by
1 This drawing is © copyright Hampshire County Council 2012. No unauthorised reproduction of any kind is permitted.					
2 No Dimensions to be scaled from this drawing					
3 This map is reproduced from Ordnance Survey material with the permission of Her Majesty's Stationary Office © Crown copyright. Unauthorised reproduction infringes Crown Copyright and may lead to prosecution or civil proceedings. (100019180), (2012)					

Hampshire County Council		HCC Property Services, Three Minsters House, 76 High Street, Winchester SO23 8UL. tel: (01962) 847801	
PROJECT Warblington Secondary School Southleigh Road Havant PO9 2RR		SHEET CONTENTS Building Re-cladding Phase 1-Exist GF Plan Part OS Location Plan	
SCALE 100,2500@A1 200,5000@A3	DATE 13/01/16	DRAWN ML	CHKD DG
DRAWING No. C08101-07		REVISION	
FILE REF.		File name	