


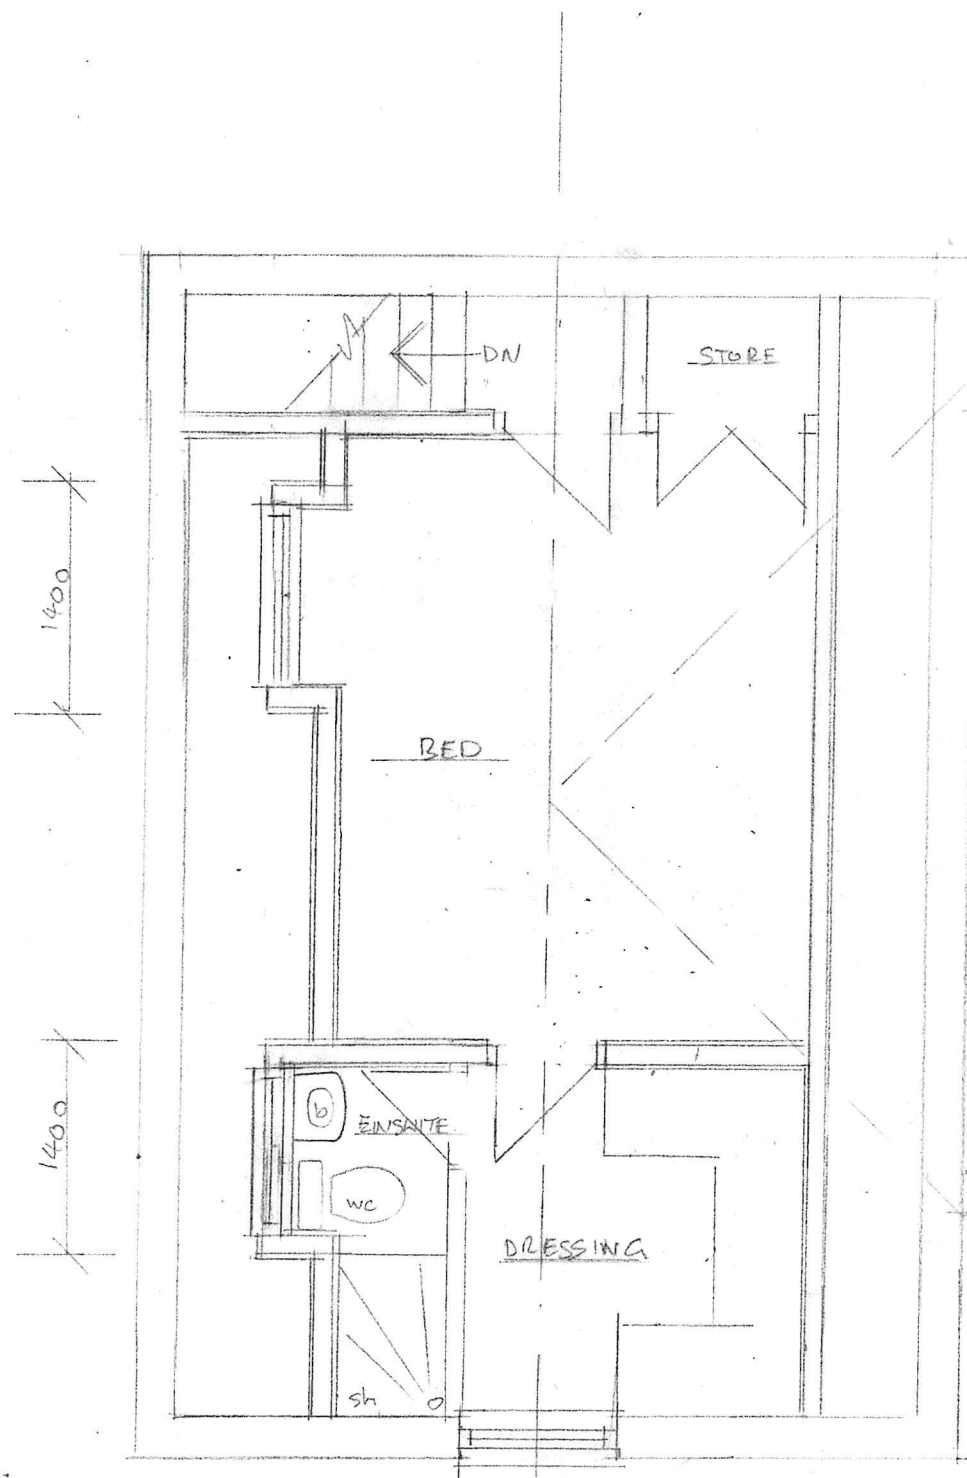


Scale 1:50@A3

PROPOSED SECOND FLOOR PLAN 1:50

PROPOSED LOFT CONVERSION WITH SIDE DORMER

26 MITCHELL ROAD, BEDHAMPTON PO9 3QB

PROPOSED 2nd FLOOR PLAN, SECTION AND ELEVATIONS. REV C

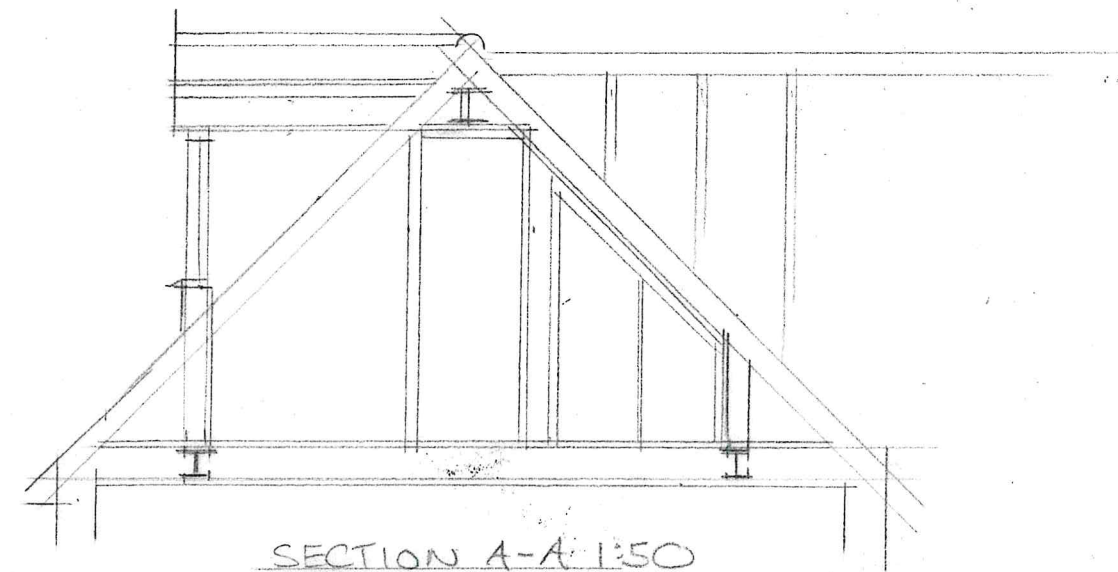

FRONT ELEVATION 1:100



REAR ELEVATION 1:100



SIDE ELEVATION 1:100

Scale 1:100@A3

0 1 2 3 4