

| SIGNAGE SCHEDULE - "S" |       |                                                                     |       |      |          |
|------------------------|-------|---------------------------------------------------------------------|-------|------|----------|
| DESIGN ID              | COUNT | DESCRIPTION                                                         | RESP. | BULB | COMMENTS |
| SIGNAGE - DISK         |       |                                                                     |       |      |          |
| 13162                  | 1     | SIGN - DISK SF ILLUMINATED FLUSH MOUNTED EVOLVED - 36IN 915MM       | SBUX  |      |          |
| SIGNAGE - TOTEM SIGN   |       |                                                                     |       |      |          |
| XS003                  | 1     | CUSTOM PYLON/TOTEM SIGN WITH 2 ACRYLIC FACES                        | SBUX  |      |          |
| SIGNAGE - WORDMARK     |       |                                                                     |       |      |          |
| XS001                  | 1     | CUSTOM SIGN - INLINE ILLUMINATED FLUSH MOUNTED (WHITE) - 16IN 405MM | SBUX  |      |          |

| SITE SCHEDULE - "Y" |       |                                                                |       |      |          |
|---------------------|-------|----------------------------------------------------------------|-------|------|----------|
| DESIGN ID           | COUNT | DESCRIPTION                                                    | RESP. | BULB | COMMENTS |
| UMBRELLA            |       |                                                                |       |      |          |
| 10062               | 1     | UMBRELLA - 140IN 3555MM - LOGO                                 | SBUX  |      |          |
| 16207               | 1     | UMBRELLA - BASE STEEL PLATE SQUARE - 800MM - FLAT BLACK MT0028 | SBUX  |      |          |

SHEET NOTES

1. PROVIDE 3" (75MM) HIGH BLACK ACRYLIC STORE ADDRESS ON GLAZING.  
LL TO CONFIRM.

EXTERIOR ELEVATION NOTES

A. GENERAL CONTRACTOR TO COORDINATE AND SCHEDULE SIGNAGE INSTALLATION WITH THE SIGNAGE CONTRACTOR PROVIDING A MINIMUM SCHEDULING NOTICE OF 4 WEEKS AND 1 WEEK PRIOR TO SCHEDULED DATE OF INSTALLATION. STARBUCKS CONSTRUCTION MANAGER TO PROVIDE GENERAL CONTRACTOR WITH SIGNAGE CONTRACTOR CONTACT INFORMATION.

B. GENERAL CONTRACTOR SHALL COORDINATE WITH ELECTRICAL CONTRACTOR TO FURNISH AND INSTALL ELECTRICAL CIRCUITS INCLUDING ALL CONDUIT, WIRE, CONNECTIONS, AND BREAKER AT PANEL BOARD NECESSARY TO SERVE SIGNAGE.


C. GENERAL CONTRACTOR TO PROVIDE FIRE TREATED WOOD STUD BLOCKING, OR EQUIVALENT TO SUPPORT SIGNAGE.

D. SIGNAGE CONTRACTOR SHALL VERIFY SIZE AND LOCATION OF ANY AND ALL ALLOWABLE MONUMENT OR POLE SIGNAGE WITH LANDLORD AND PROVIDE SHOP DRAWING(S) PRIOR TO FABRICATION TO STARBUCKS DESIGNER FOR APPROVAL.

E. SIGNAGE CONTRACTOR TO INSTALL SIGNAGE IN COMPLIANCE WITH LOCAL CODES AND OBTAIN PERMIT AND LANDLORD APPROVAL.


F. SIGNAGE CONTRACTOR TO SUPPLY SHOP DRAWINGS TO STARBUCKS CONSTRUCTION MANAGER AND TO THE GENERAL CONTRACTOR AS NEEDED. GENERAL CONTRACTOR TO NOTIFY STARBUCKS CONSTRUCTION MANAGER IMMEDIATELY IF SHOP DRAWINGS OR INSTALLATION IS IN DISCREPANCY WITH STARBUCKS ARCHITECTURAL DRAWINGS.

G. GENERAL CONTRACTOR TO CLEAN, PATCH AND REPAIR EXISTING EXTERIOR FABRICATION.

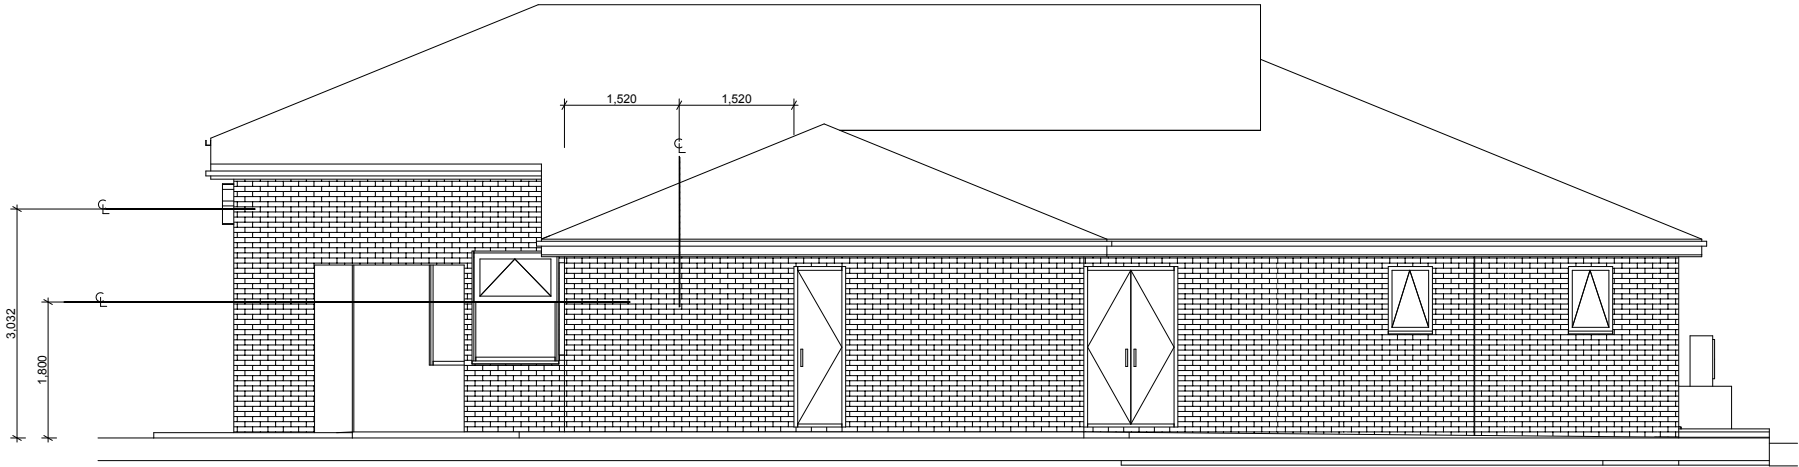

1 EXTERIOR ELEVATION - MAIN ENTRANCE

Scale: 1 : 50

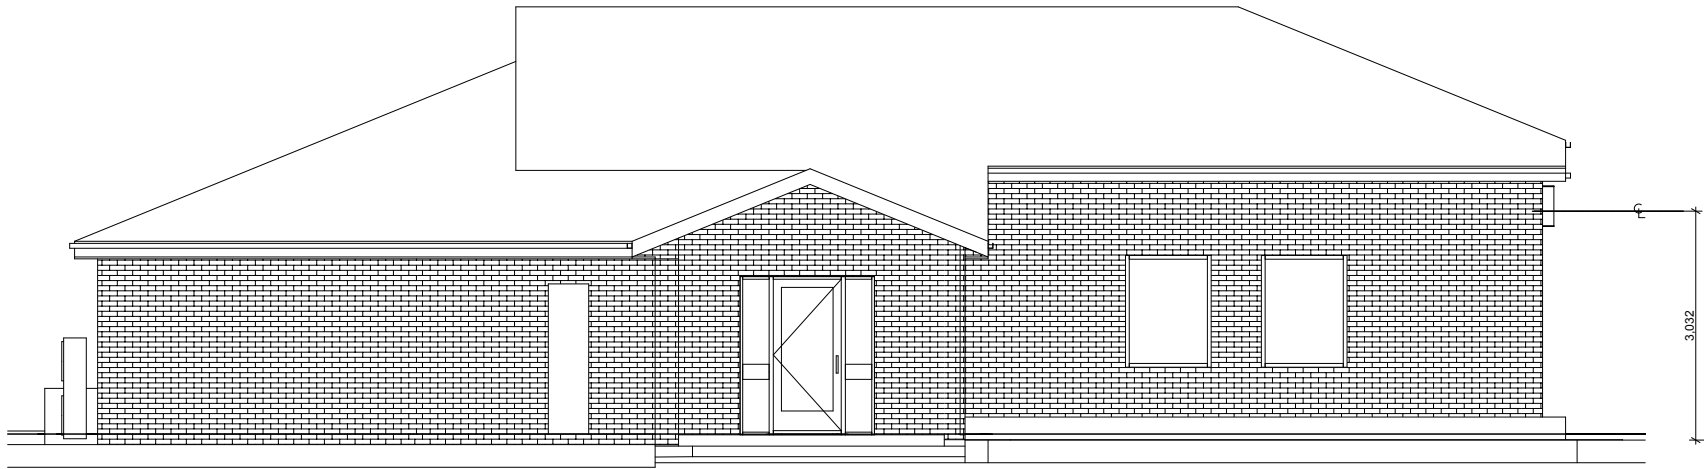

2 EXTERIOR ELEVATION - SECONDARY ENTRANCE

Scale: 1 : 50



Starbucks Coffee  
Company  
Building 4, Chiswick Park  
566 Chiswick High Road  
London, W4 5YE

These Drawings and Specifications are confidential and shall remain the sole property of Starbucks Corporation, which is the owner of the copyright in this work. They shall not be reproduced (in whole or in part), shared with third parties or used in any manner on other projects or extensions to this project without the prior written consent of Starbucks Corporation. These drawings and specifications are intended to express Design Intent for a prototypical Starbucks store (which is subject to change at anytime) and do not reflect actual site conditions. Neither party shall have any obligation nor liability to the other (except as stated above) until a written agreement is fully executed by both parties.

Architect of Record

This drawing is a Design Development Document. Site specific modifications made under the responsible charge of the Architect and/or Engineer-of-Record will be required prior to using this document for Bidding, Permitting, or Construction.

Revision Schedule

| Rev | Date | By | Description |
|-----|------|----|-------------|
|     |      |    |             |
|     |      |    |             |
Project Name:  
Emsworth - Little Chef

Project Address:  
A27 EASTBOUND  
HAVENT BYPASS  
EMSWORTH  
PO10 7RB

Store #:

Project #: 69420-001

Concept: MCS

Palette: Regional Modern

Issue Date: 20 Mar 2016

Design Manager: Paul Edsall

LEED® AP: L O'Meara

Production Designer: Zebra Projects FZE

Checked by: MS/SR

Sheet Title:

EXISTING EXTERIOR  
ELEVATIONS

Scale:

1 : 50

Sheet Number:

A-2001

Design Documents Only - Not Intended for Construction