


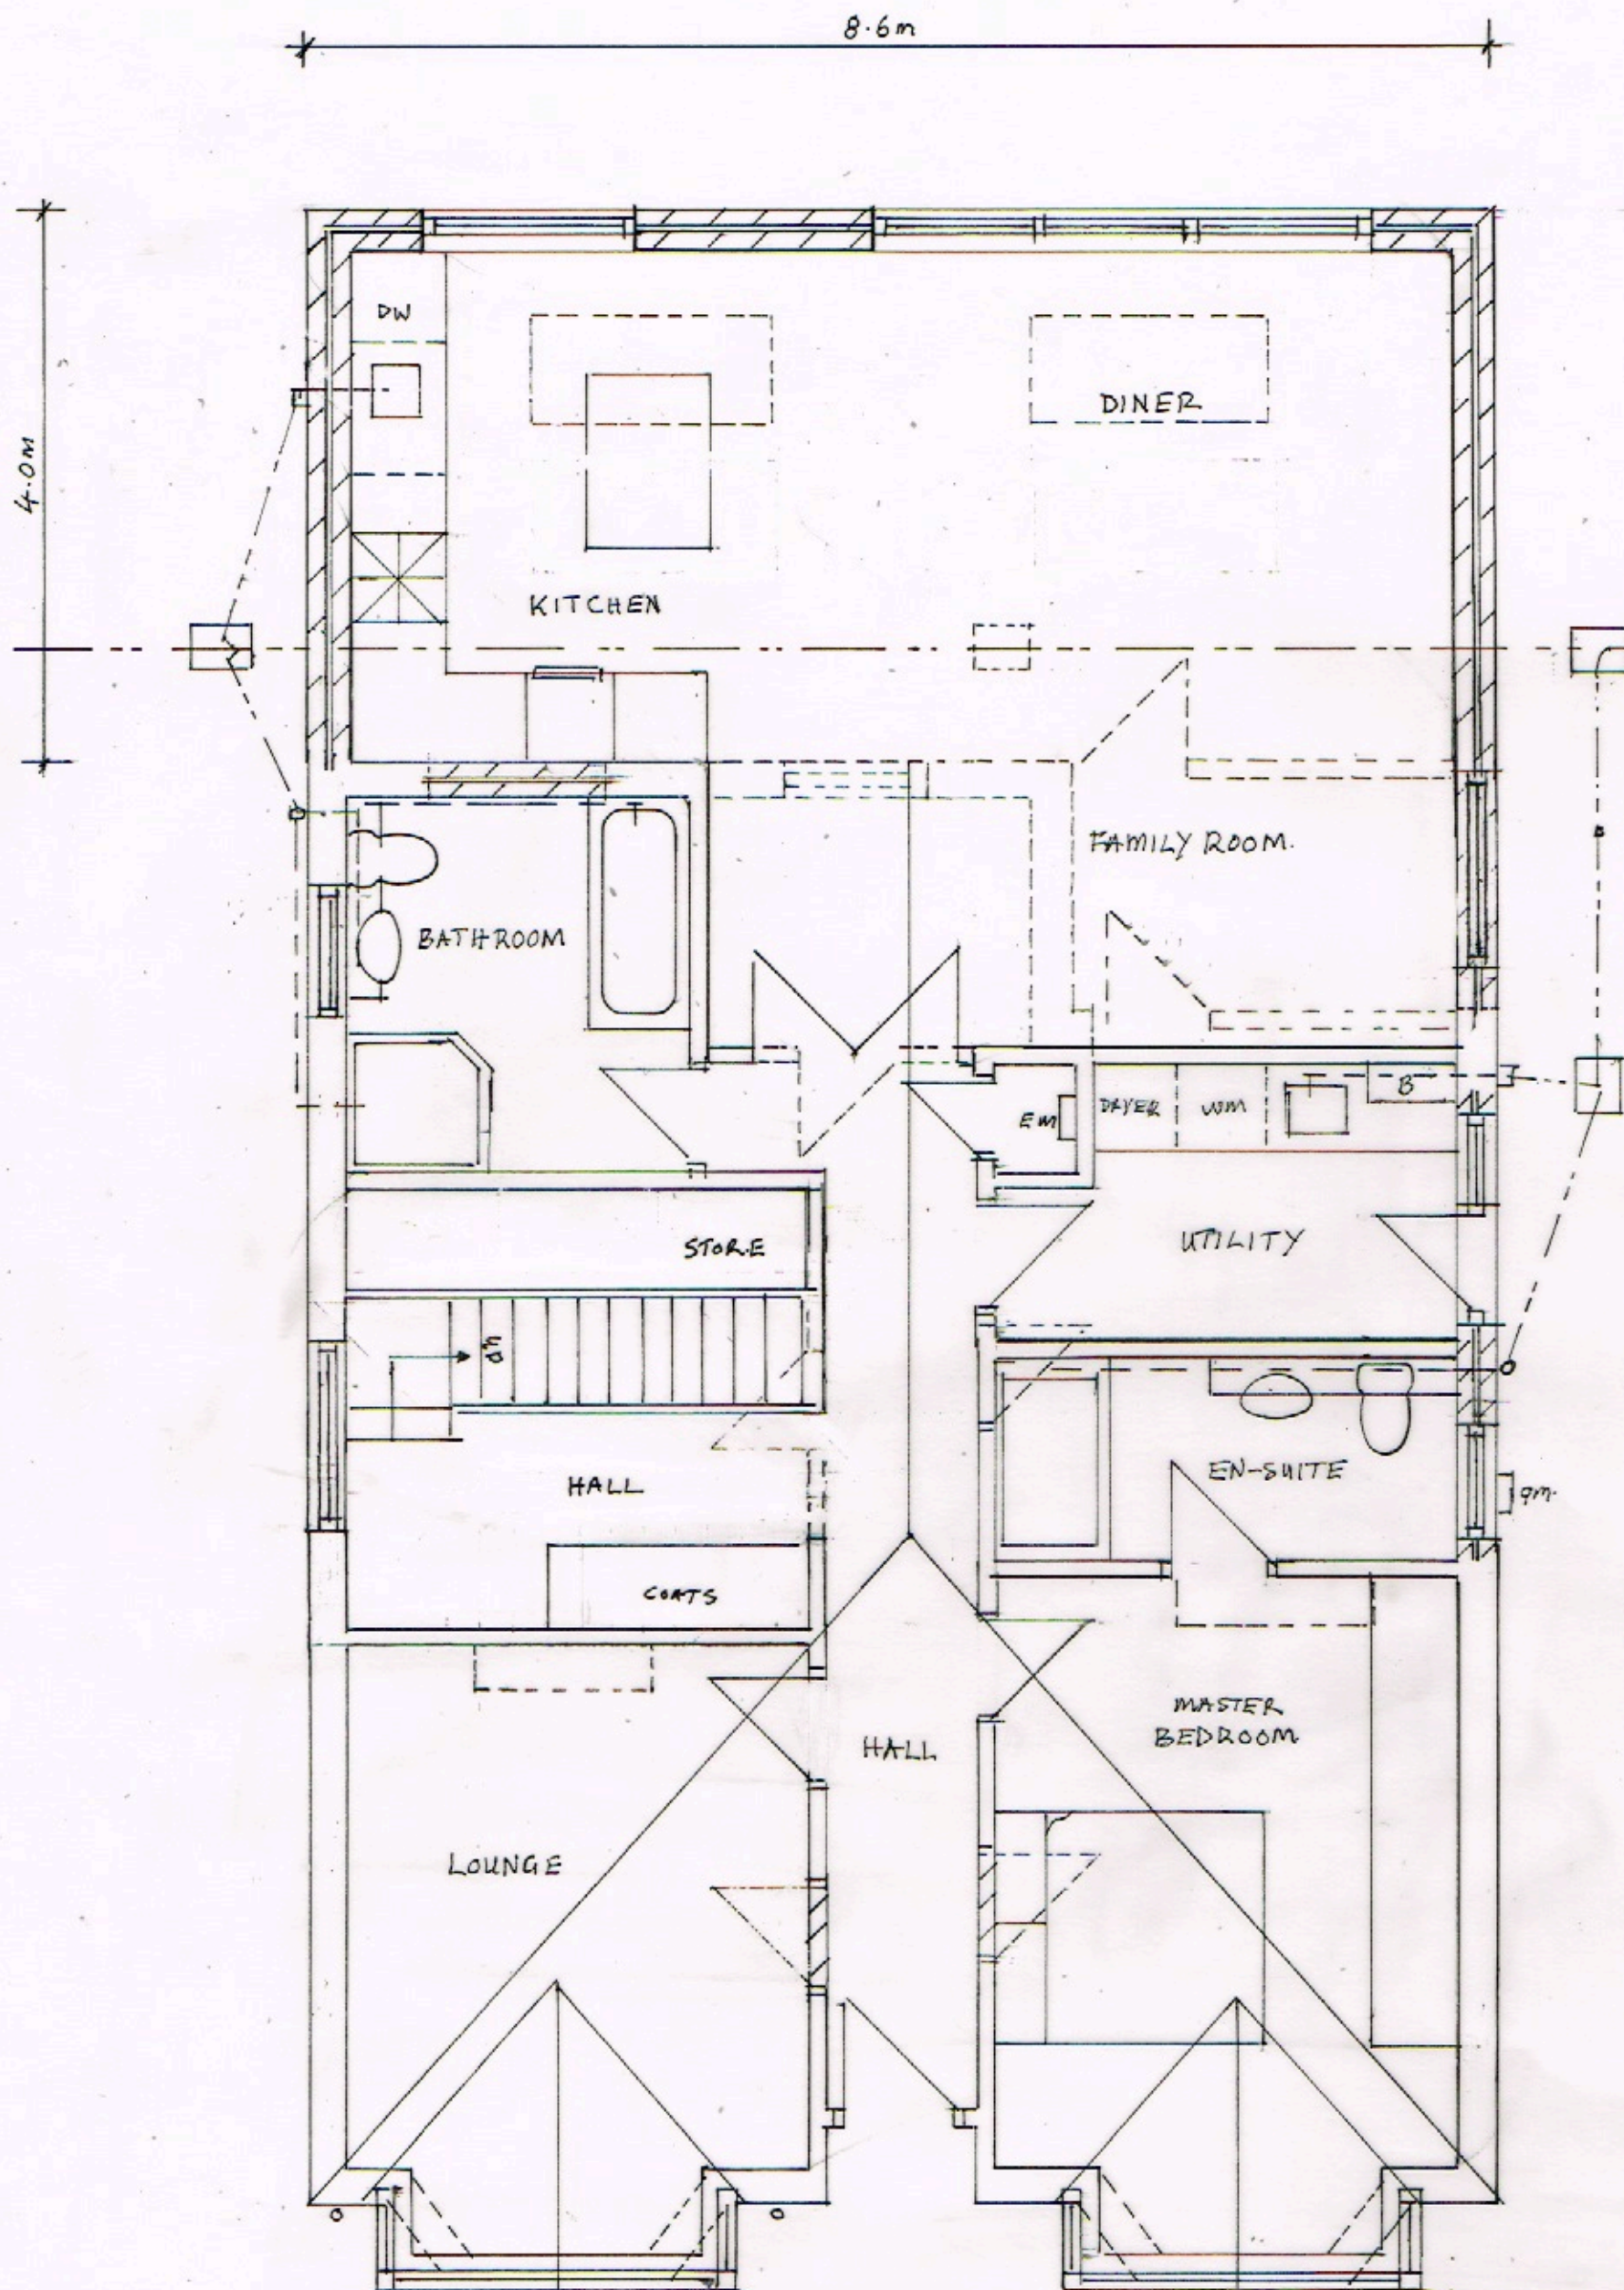

PROPOSED GROUND FLOOR

SCALE 1:50 @ A3

PROJECT:	Loft Conversion and Single Storey Rear Extension
DRAWING:	Proposed Ground Floor Plan Scale: 1 : 50
ADDRESS:	33 Maylands Road Bedhampton Havant PO9 3NR
CLIENT:	Mike Laverton Tele: 07747353205