



Existing
First Floor Plan

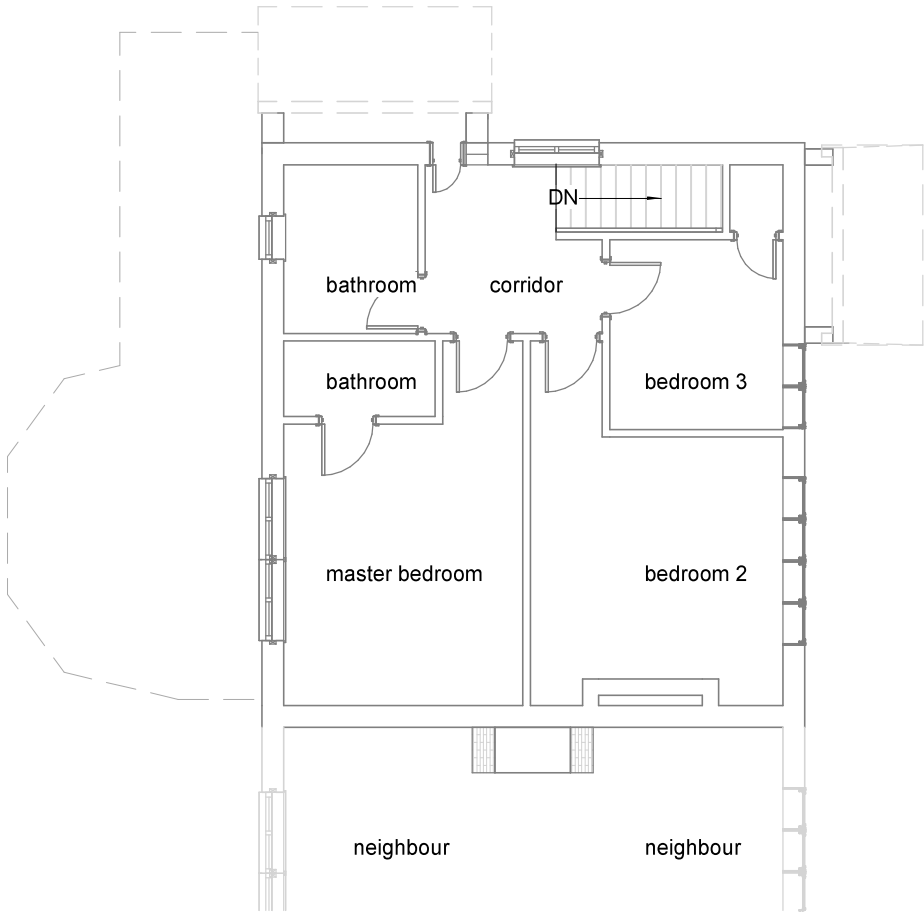

Proposed
First Floor Plan

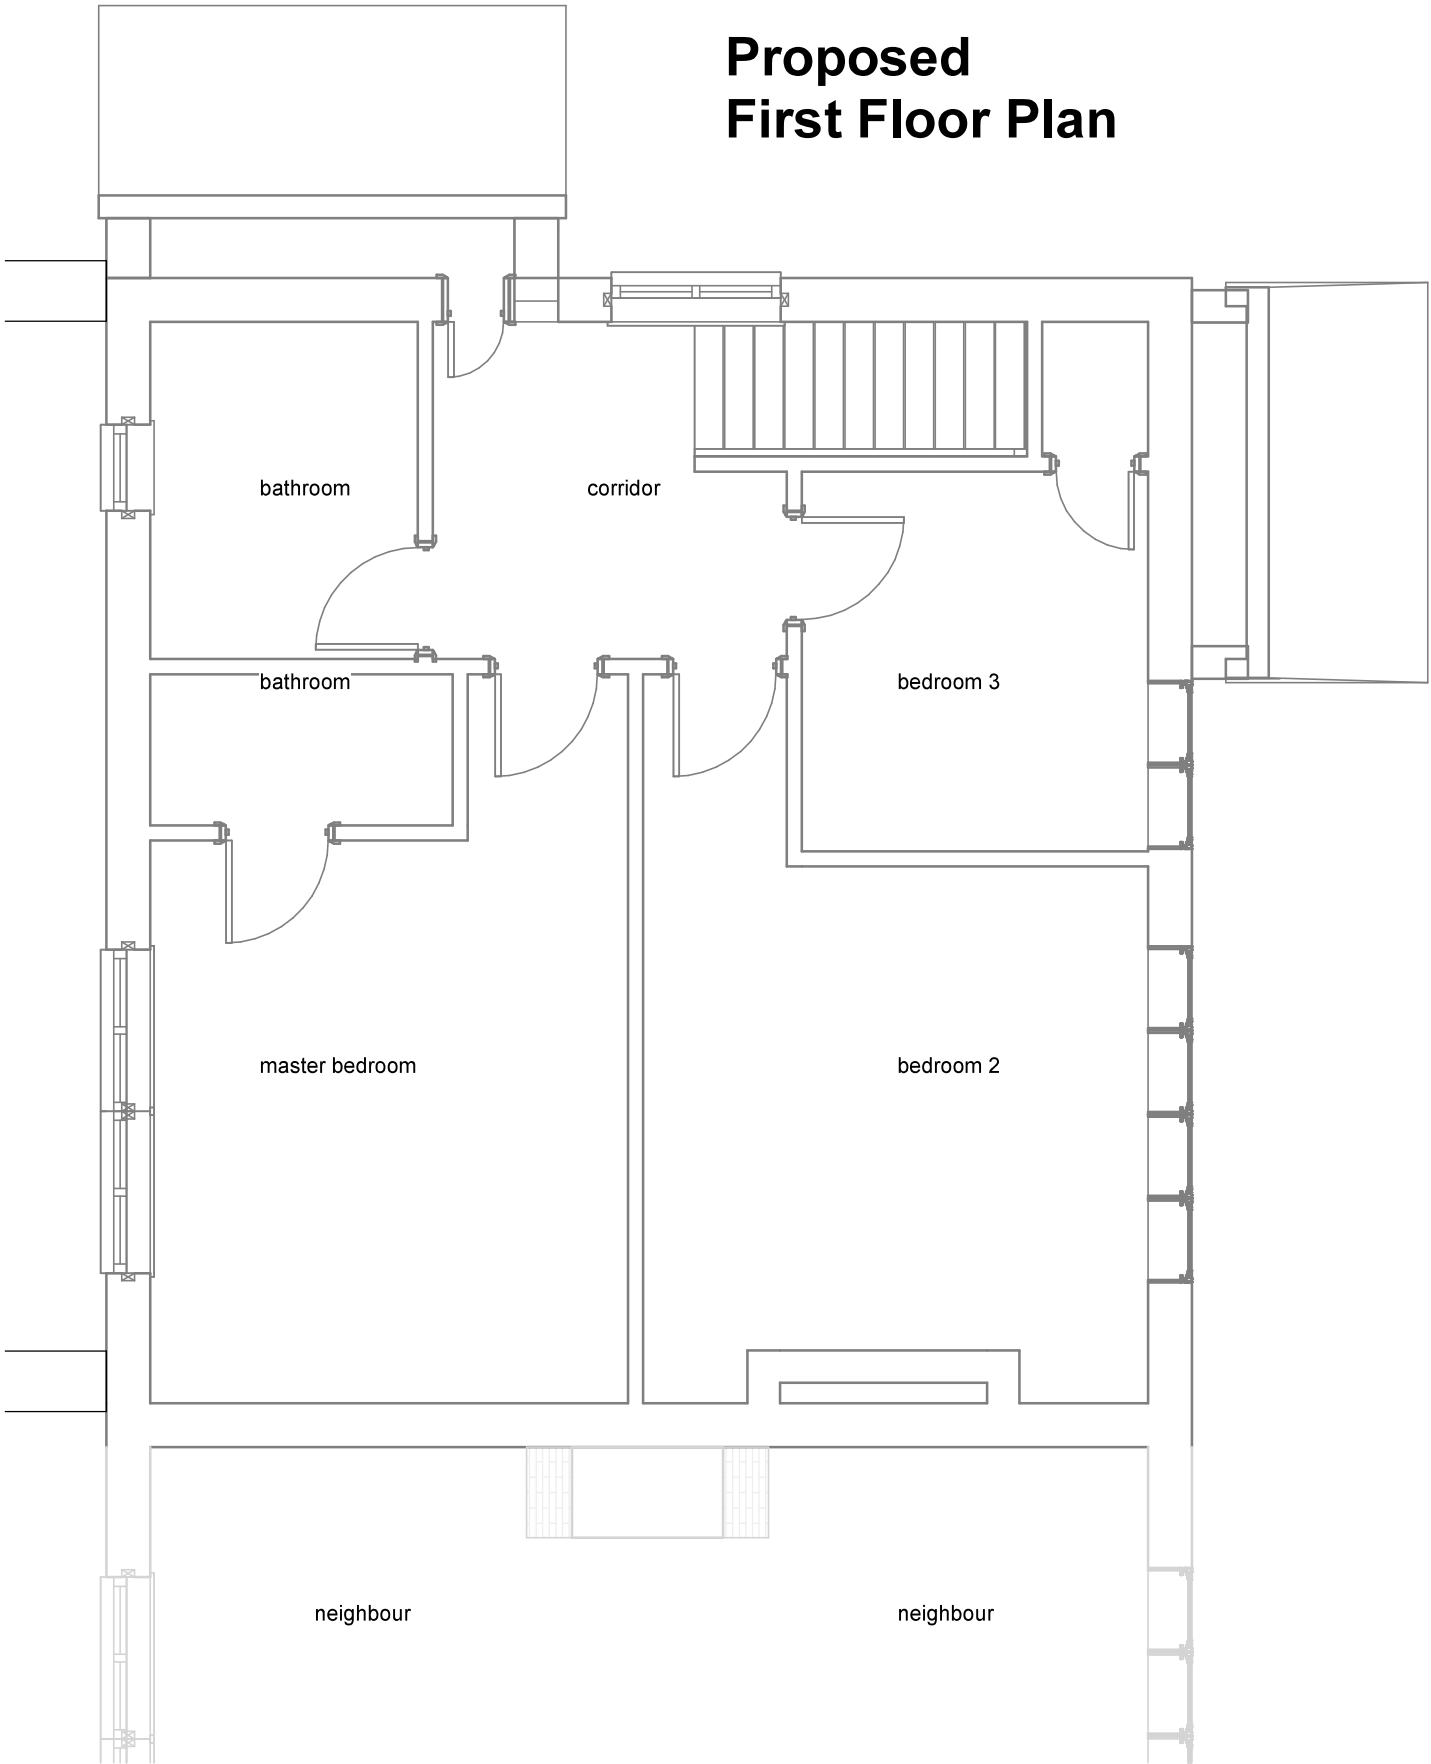

1:500		50
1:200		20
1:100		10
1:50		5

pd

parkers

executive

design

All measurement to be checked on site prior to any commenment
(C) Copyright of Parkers Design (Southern) Limited. Any reproduction of these drawings will require written authority from the copyright owner.

Parkers Design Limited - The Studio @ 90, PO9 2PR

www.pexd.co.uk - info@pexd.co.uk - 07776 008822

PROJECT	36 Lower Road		
SHEET	First Floor		

CLIENT				Owner	
Date	Issue Date		Scale (@ A3)	As indicated	
Drawn by	SW	DRAWING NUMBER		REV	
Checked by	SR	P201			