

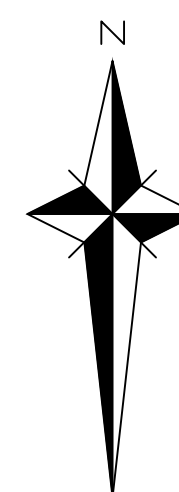


- GENERAL NOTES
1. The location, size, depth and identification of existing services that may be shown or referred to on this drawing have been assessed from non-invasive observations - record drawings on the file. The contractor shall verify the location, size, depth and identification of existing services prior to commencing work to satisfy himself that it is safe to proceed and that the assessments are accurate. Any discrepancies shall be notified to gta prior to works commencing.
 2. Tender or billing drawings shall not be used for construction or the ordering of materials.
 3. Do not scale. All dimensions and levels to be site confirmed.
 4. This drawing shall be read in conjunction with all relevant architects, consultants drawings and specifications, together with H&S plan requirements.
 5. Copyright - This drawing must not be copied, amended nor reproduced without the prior written agreement of gta.
 6. All drawings specifications and recommendations made by gta are subject to Local Authority and other relevant Statutory Authorities approval. Any works or services made abortive due to the client proceeding prior to these approvals is considered wholly at the Client's risk. gta hold no responsibility for resulting abortive works or costs.

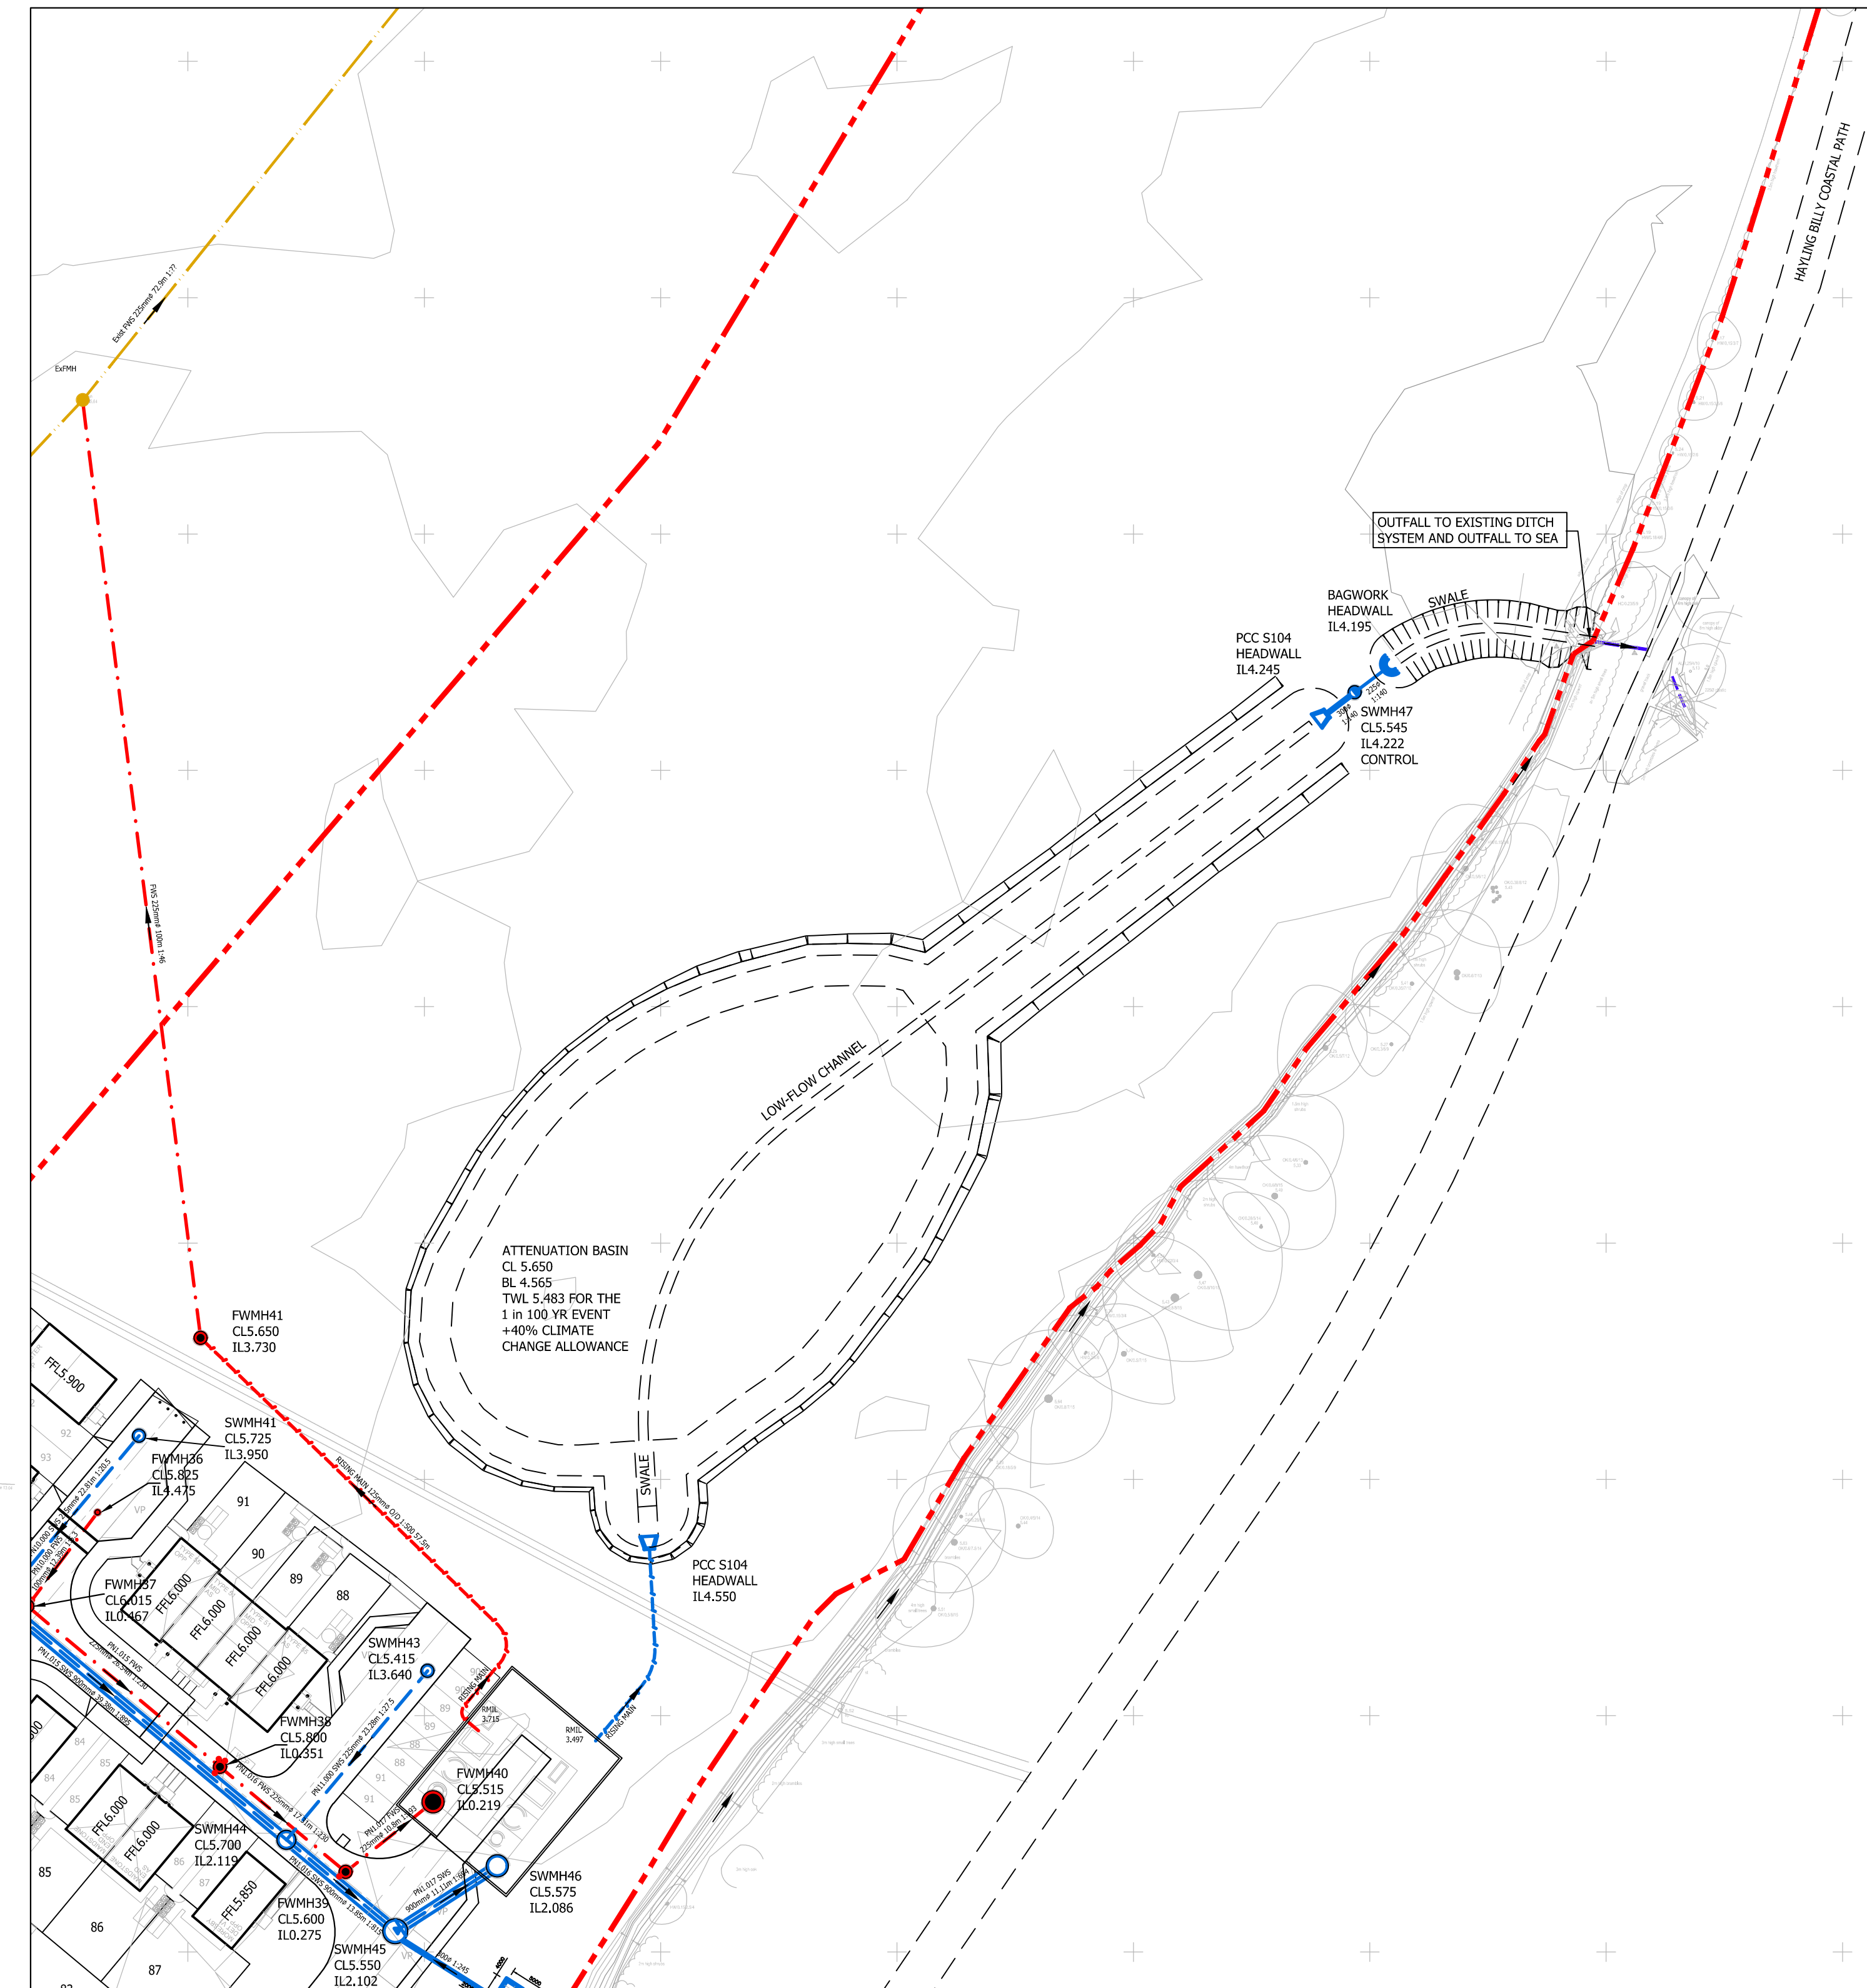

INSET DETAIL BELOW

- KEY
- Site Boundary
 - Existing Foul Drainage
 - Existing Surface Water Drainage
 - Proposed Foul Drainage
 - Proposed Surface Water Drainage
 - Main Foul Sewer Manhole - Type 2
 - Main Foul Sewer Manhole - Type 3
 - Main Surface Water Manhole - Type 2
 - Direction of Fall

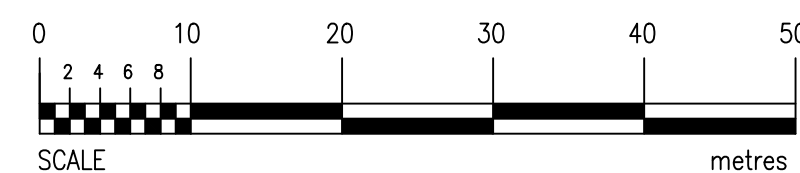

Rev	INITIAL ISSUE	20.11.20	gms	ds
Status	Amendments	Date	Des	Chk
Client	PLANNING			
Project	PEBBLE WALK, SINAH LANE HAYLING ISLAND, HANTS			
Title	OUTLINE SITE DRAINAGE PLANNING LAYOUT			
Date	NOVEMBER 2020	Scale @ A0	1:500	
Base Layout Ref.		CAD File ref.		
Client's Ref.		Project Ref.	10162	
Drawing Number	10162/102	Rev.	P1	

gta Civils & Transport
Gloverston House, 66a Church Walk,
Burgess Hill, West Sussex, RH15 9AS
Tel: 01444 871444 Web: www.gtaivils.co.uk