


Notes

THIS DRAWING IS THE COPYRIGHT OF VIVID DESIGN STUDIO LTD AND MUST NOT BE COPIED, ALTERED OR REPRODUCED IN ANY WAY NEITHER PASSED TO A THIRD PARTY WITHOUT THEIR WRITTEN PERMISSION.


DIMENSIONS TO BE CHECKED ON SITE BEFORE COMMENCING WORK AND ANY DISCREPANCIES SHALL BE REPORTED TO THE DESIGNER. FIGURED DIMENSIONS MUST BE TAKEN IN PREFERENCE TO SCALED DIMENSIONS.

Rev:-	Description:-	Date:-	Chkd by:-

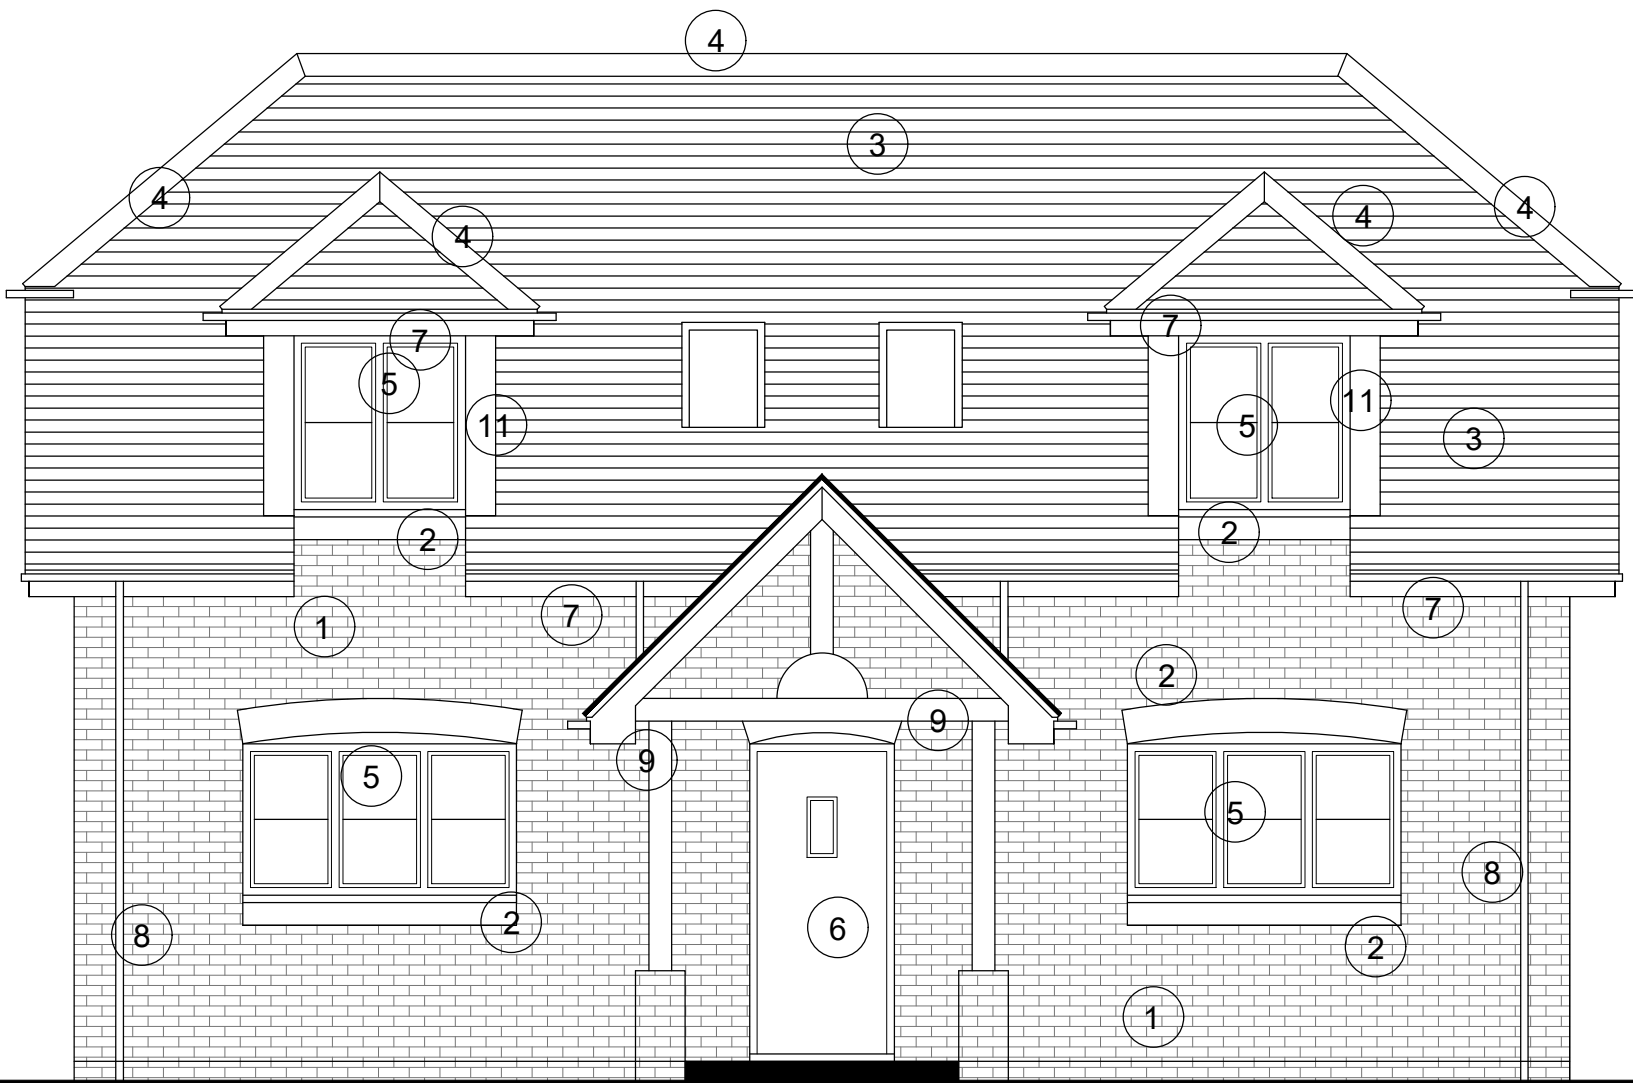

New Plot

SOUTH ELEVATION
(1:50)

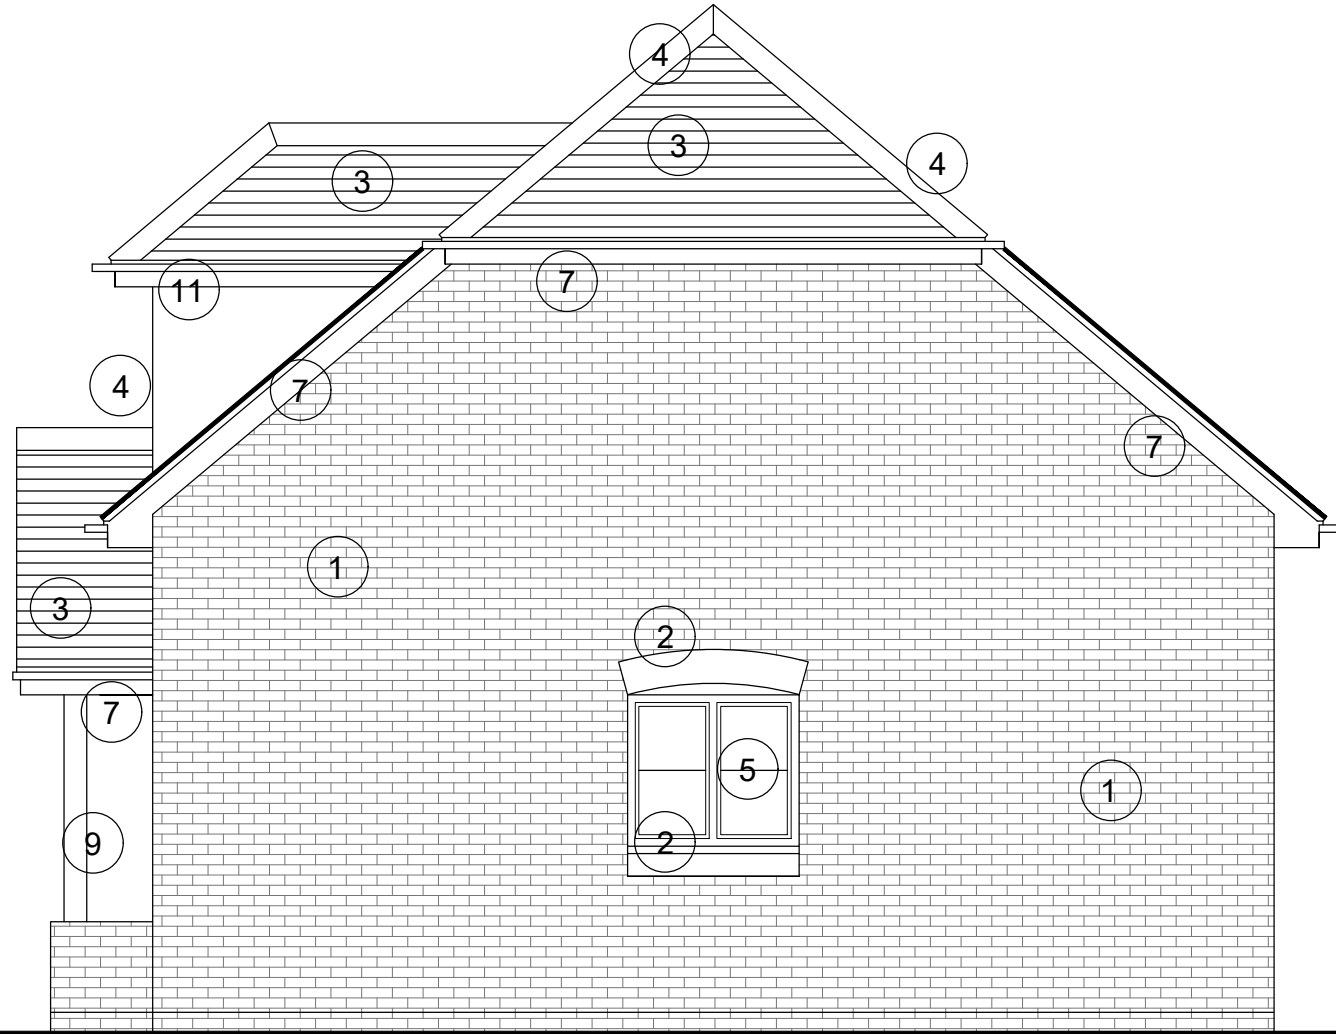


New Plot

EAST ELEVATION
(1:50)


Materials Key

- ① Facing Brickwork
FORTERRA - Westcroft Red Multi
- ② Feature Cills, String Courses & Arch Heads
FORTERRA - Westcroft Red Multi
- ③ Roof Tiles
MARLEY Externit Slates - Grey
- ④ Concrete Angled Ridge and Hip Tiles - Grey
- ⑤ UPVC Windows and French Doors - Grey
- ⑥ Composite Personal Doors - Grey
- ⑦ Upvc Fascias and Eaves Soffits - Grey
- ⑧ UPVC Rainwater Goods - Black
- ⑨ Porches Timber Posts & Brackets - Oak
- ⑩ Obscure Glazed Window
- ⑪ Lead Dormers

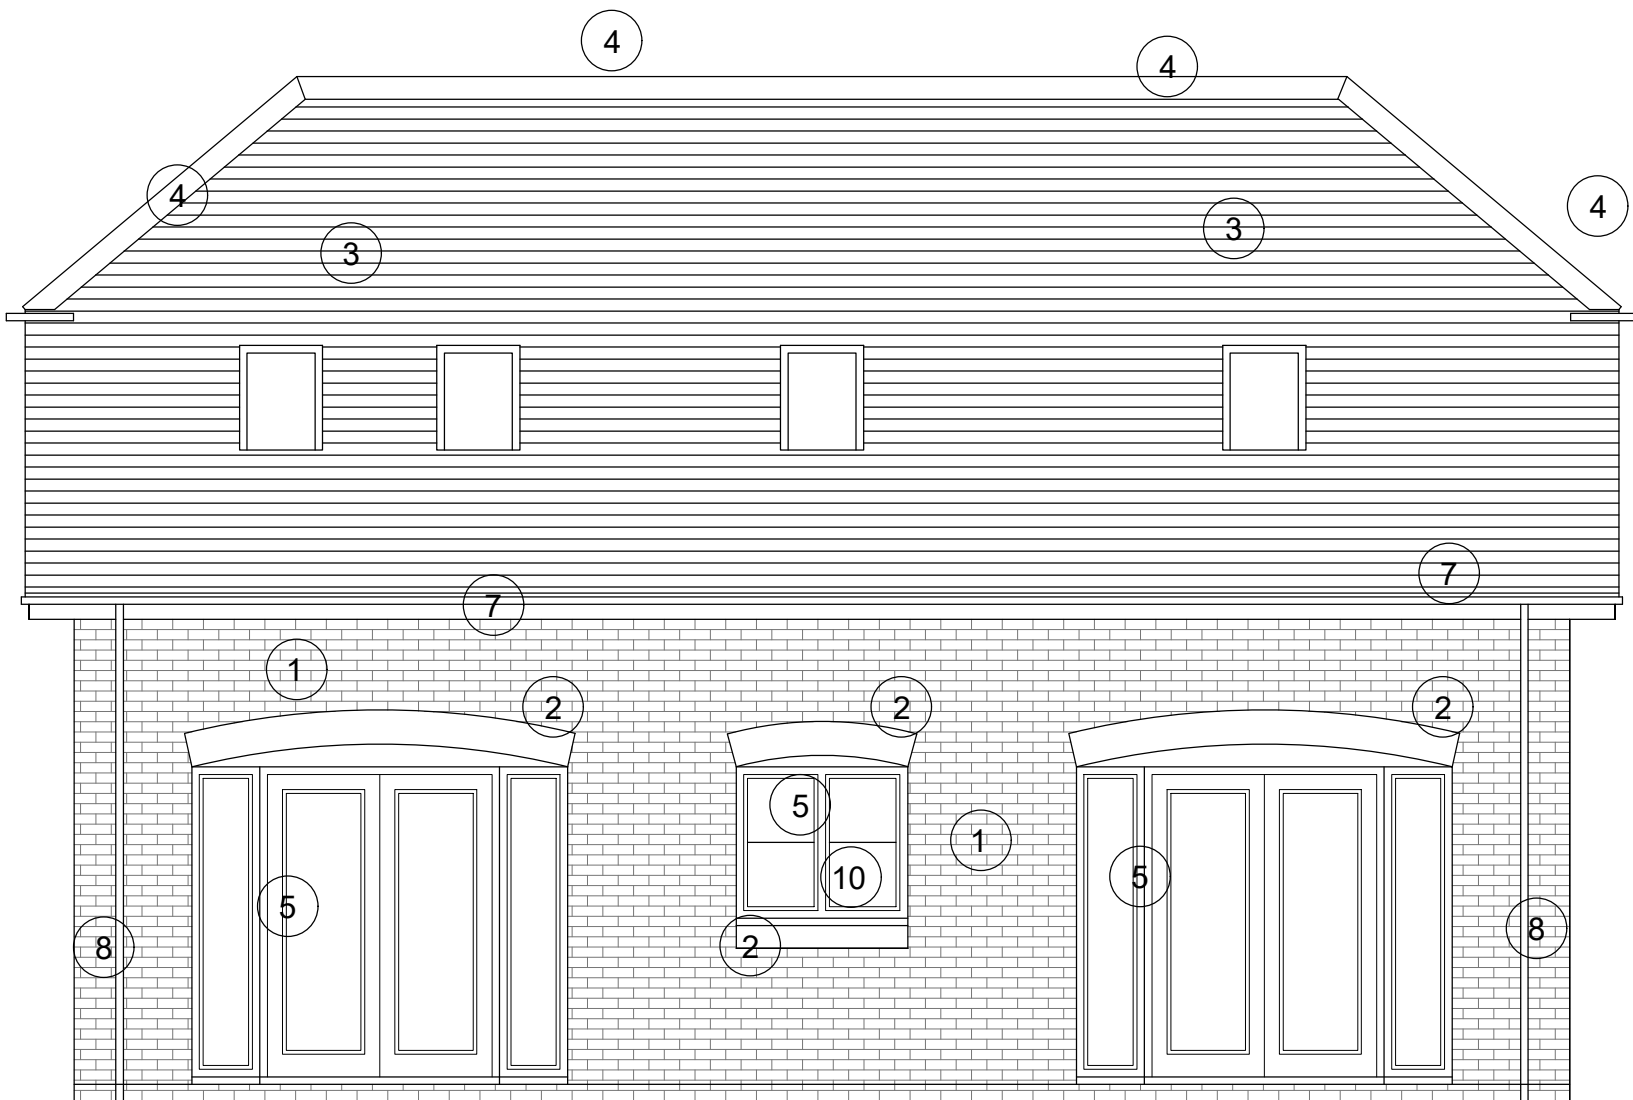

New Plot

NORTH ELEVATION
(1:50)

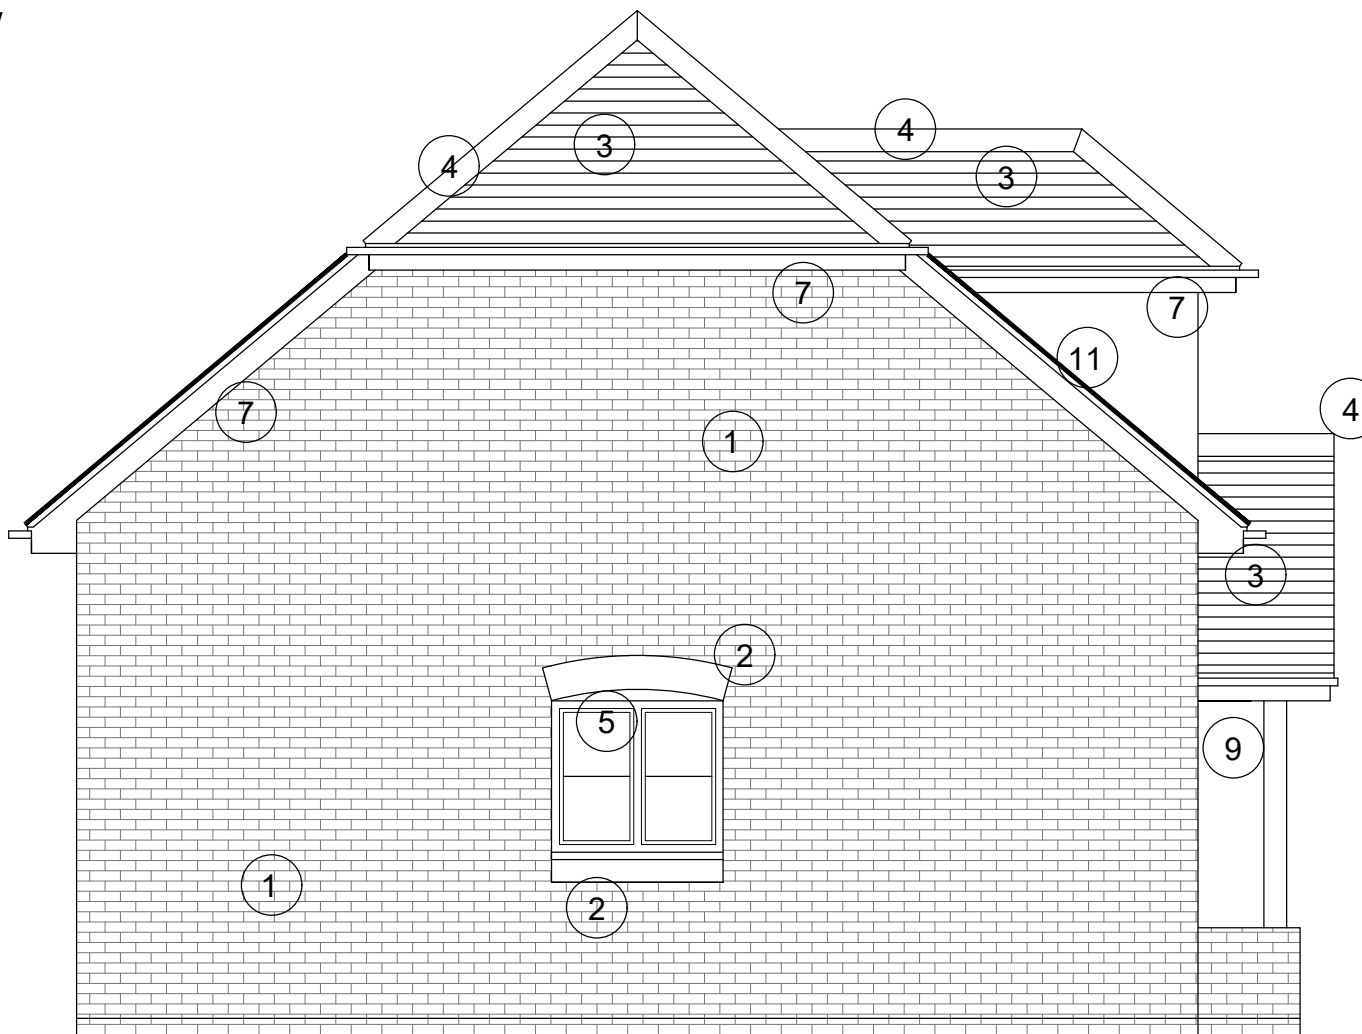

New Plot

WEST ELEVATION
(1:50)



The Barn, Calcot Mount Business Park, Calcot Lane,
Curdridge, Southampton, Hampshire, SO32 2BN
Tel: 01489 786670
Email: info@vividdesignstudio.co.uk
Website: www.vividdesignstudio.co.uk

Project:-	Proposed Residential Development 16 Lovedean Lane Waterlooville Hampshire		
Title:-	Proposed Material Elevations (New Plot)		
Client:-	Dorrington Homes (UK) Ltd		
Scale:-	1:50 (@A1)		
Drawn By:-	PJD	Checked By:-	
Date:-	06/07/21	Date:-	
Job.No:-	190077	Drg.No:-	20
Rev:-		Rev:-	