



SITE LOCATION

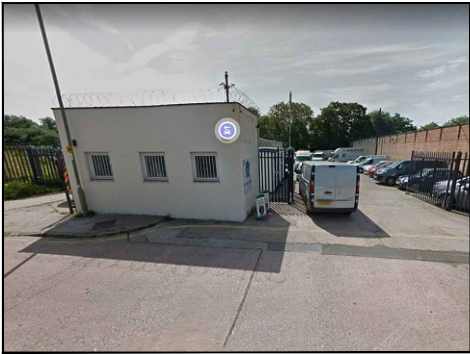


Reproduced by permission of Ordnance Survey on behalf of the Controller of Her Majesty's Stationery Office
All rights reserved. © Crown Copyright licence no. 100062117

SITE AREA PLAN

 


SITE PHOTOGRAPH

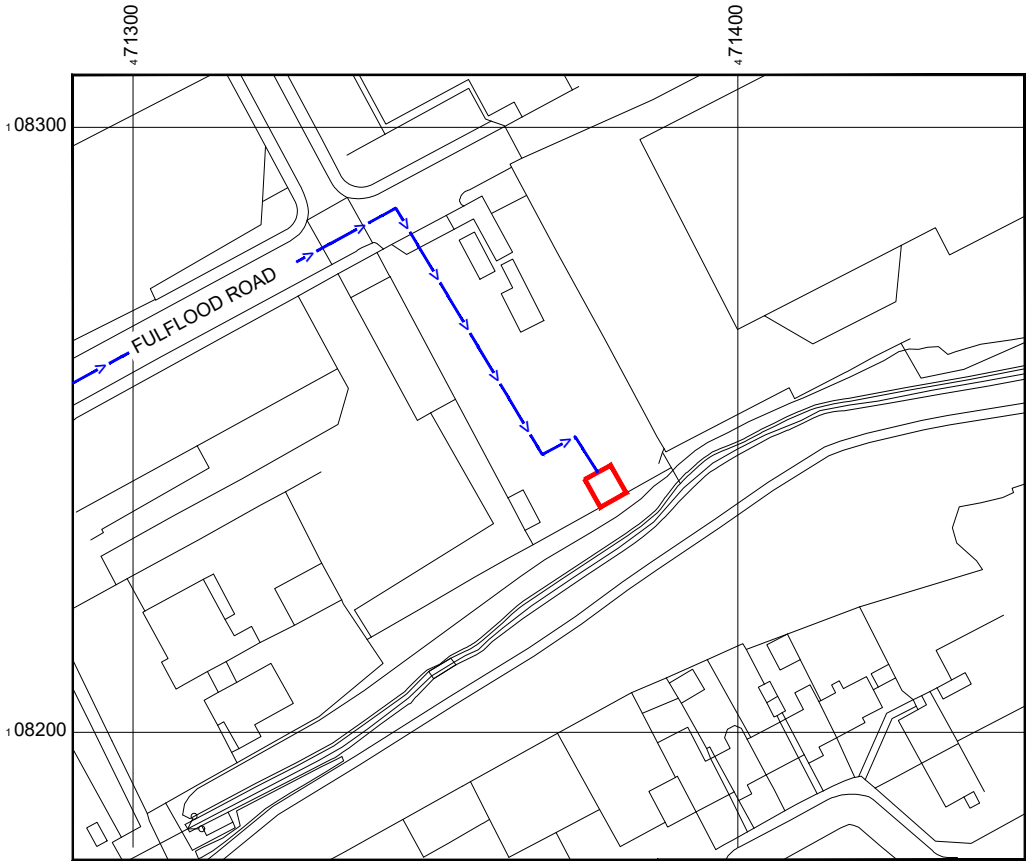

Reproduced by permission of Ordnance Survey on behalf of the
Controller of Her Majesty's Stationery Office
All rights reserved. © Crown Copyright licence no. 100062117

NGR E: 471382 N: 108242

SITE LOCATION PLAN

 

GOOGLE MAPS QR CODE

GOOGLE MAPS - <https://goo.gl/maps/F2fy19XAQRRwbfw87>

GOOGLE STREETVIEW - <https://goo.gl/maps/xFutkxSfU3i3dvD26>

NOTES:

1. ALL DIMENSIONS IN MM UNLESS OTHERWISE NOTED.

DIRECTIONS:
LEAVE THE M25 AT EXIT 10 AND HEAD LEFT ON SLIP ROAD TOWARDS GUILDFORD (KINGSTON/LONDON(SW)). ENTER THE ROUNDABOUT AND EXIT AT EXIT 0. TAKE THE SLIPROAD ON THE RIGHT FOR A3/PORTSMOUTH ROAD. AT THE ROUNDABOUT, TAKE THE 2ND EXIT. AT THE NEXT ROUNDABOUT, TAKE THE 1ST EXIT FOR PURBROOK WAY. ENTER THE ROUNDABOUT. EXIT THE ROUNDABOUT AT THE 2ND EXIT ONTO PURBROOK WAY. AT THE ROUNDABOUT, TAKE THE 2ND EXIT. TURN LEFT ONTO ELLISFIELD ROAD. TURN LEFT ONTO DUNSURY WAY. TURN RIGHT ONTO FULFLOOD ROAD. SITE IS ON THE RIGHT HAND SIDE OF THE ROAD.

Site Provider's
Property Boundary:



Access Route To Site:



Access Route:



Master:	MBNL / EE / H3G:	Project:	Purpose of Issue:	Issue:
M001	H3G	H3G Unilateral	Planning	A
Date:	15.06.2021	Revision / Upgrade Description:		
Drawn:	C. Heaney	First Issue		
Checked:	W. Duong			
Approved:	D. Moore			



Hutchison 3G UK Limited
Star House, 20 Grenfell Road
Maidenhead, SL6 1EH
Tel: 01628 765 000
Fax: 01628 765 001

H3G Base Station Information line:
0845 6043000
Available 8am-8pm Monday to Friday



ARCC Communications Ltd
Unit 27F-G Hartlebury Trading Estate
Crown Lane
Hartlebury
Worcestershire
DY10 4JD

Site Name:	WESSEX SELF DRIVE PERM		
Site ID:	1244673		
Address:	WESSEX SELF DRIVE PERM THE DEPOT FULFLOOD ROAD HAVANT HAMPSHIRE PO9 5AX		
Title:	002 SITE LOCATION PLAN		
Project:	H3G UNILATERAL		
Purpose of Issue:	GENERAL ARRANGEMENT		
EE Cell ID:	MBNL Cell ID:	3UK Cell ID:	
55905	HVT043	PO0379	
Master Drawing No:			Issue:
1244673_HVT043_55905_PO0379_M001			A



GROUND LEVEL
+0.0m AGL



ELEVATION A



CAR PARK

CAR PARK

EXISTING 7.0m HIGH FLAG POLE

EXISTING 2.7m HIGH BRICKWORK WALL

EXISTING ELECTRICAL TERMINATION
POINT FIXED TO BRICK WORK WALL

GRASSED
AREA

EXISTING 1.0m WIDE ACCESS GATE

EXISTING 17.5m PHASE 5 SW TOWER ON ROOT
FOUNDATION WITH 3No. HUAWEI ATR4518R4
ANTENNAS WITHIN SHROUDED HEADFRAME

EXISTING EARTH PIT

EXISTING ROTARY ISOLATOR
FOR FCOA CABINET

EXISTING 1800 2G/4G FCOA CABINET
ON EXISTING CONCRETE BASE

EXISTING 2.1m PALISADE BOUNDARY FENCE

EXISTING LINK A/C Mk4 CABINET ON EXISTING
CONCRETE BASE WITHIN FENCELINE C/W
SINGLE PHASE 63A INCOMING POWER

EXISTING EARTH PIT

EXISTING 2100 FLEXI STACK ON EXISTING
CONCRETE BASE C/W UCU Mk2.

EXISTING ROTARY ISOLATOR
FOR FLEXI STACK

EXISTING 8000/1800 SAMO CABINET
ON EXISTING CONCRETE BASE C/W
3No. 800 SRU's AND 3No. 1800 SRU's


EXISTING DRAIN

EXISTING ROTARY ISOLATOR FIXED TO
UNISTRUT ON CONCRETE BASE FOR
SAMO CABINET

EXISTING 2.7m PALISADE FENCE

EXISTING TREES
APPROX 11m HIGH

EXISTING SITE PLAN

 

NOTES:

1. ALL DIMENSIONS IN MM UNLESS OTHERWISE NOTED.

Master:	MBNL / EE / H3G:	Project:	Purpose of Issue:	Issue:
M001	H3G	H3G Unilateral	Planning	A
Date:	15.06.2021	Revision / Upgrade Description:		
Drawn:	C. Heaney	First Issue		
Checked:	W. Duong			
Approved:	D. Moore			




Hutchison 3G UK Limited
Star House, 20 Grenfell Road
Maidenhead, SL6 1EH
Tel: 01628 765 000
Fax: 01628 765 001

H3G Base Station Information line:
0845 6043000
Available 8am-8pm Monday to Friday



ARCC Communications Ltd
Unit 27F-G Hartlebury Trading Estate
Crown Lane
Hartlebury
Worcestershire
DY10 4JD

Site Name:	WESSEX SELF DRIVE PERM		
Site ID:	1244673		
Address:	WESSEX SELF DRIVE PERM THE DEPOT FULFLOOD ROAD HAVANT HAMPSHIRE PO9 5AX		
Title:	100 EXISTING SITE PLAN		
Project:	H3G UNILATERAL		
Purpose of Issue:	GENERAL ARRANGEMENT		
EE Cell ID:	55905	MBNL Cell ID:	HVT043
		3UK Cell ID:	PO0379
Master Drawing No:	1244673_HVT043_55905_PO0379_M001		Issue:
			A

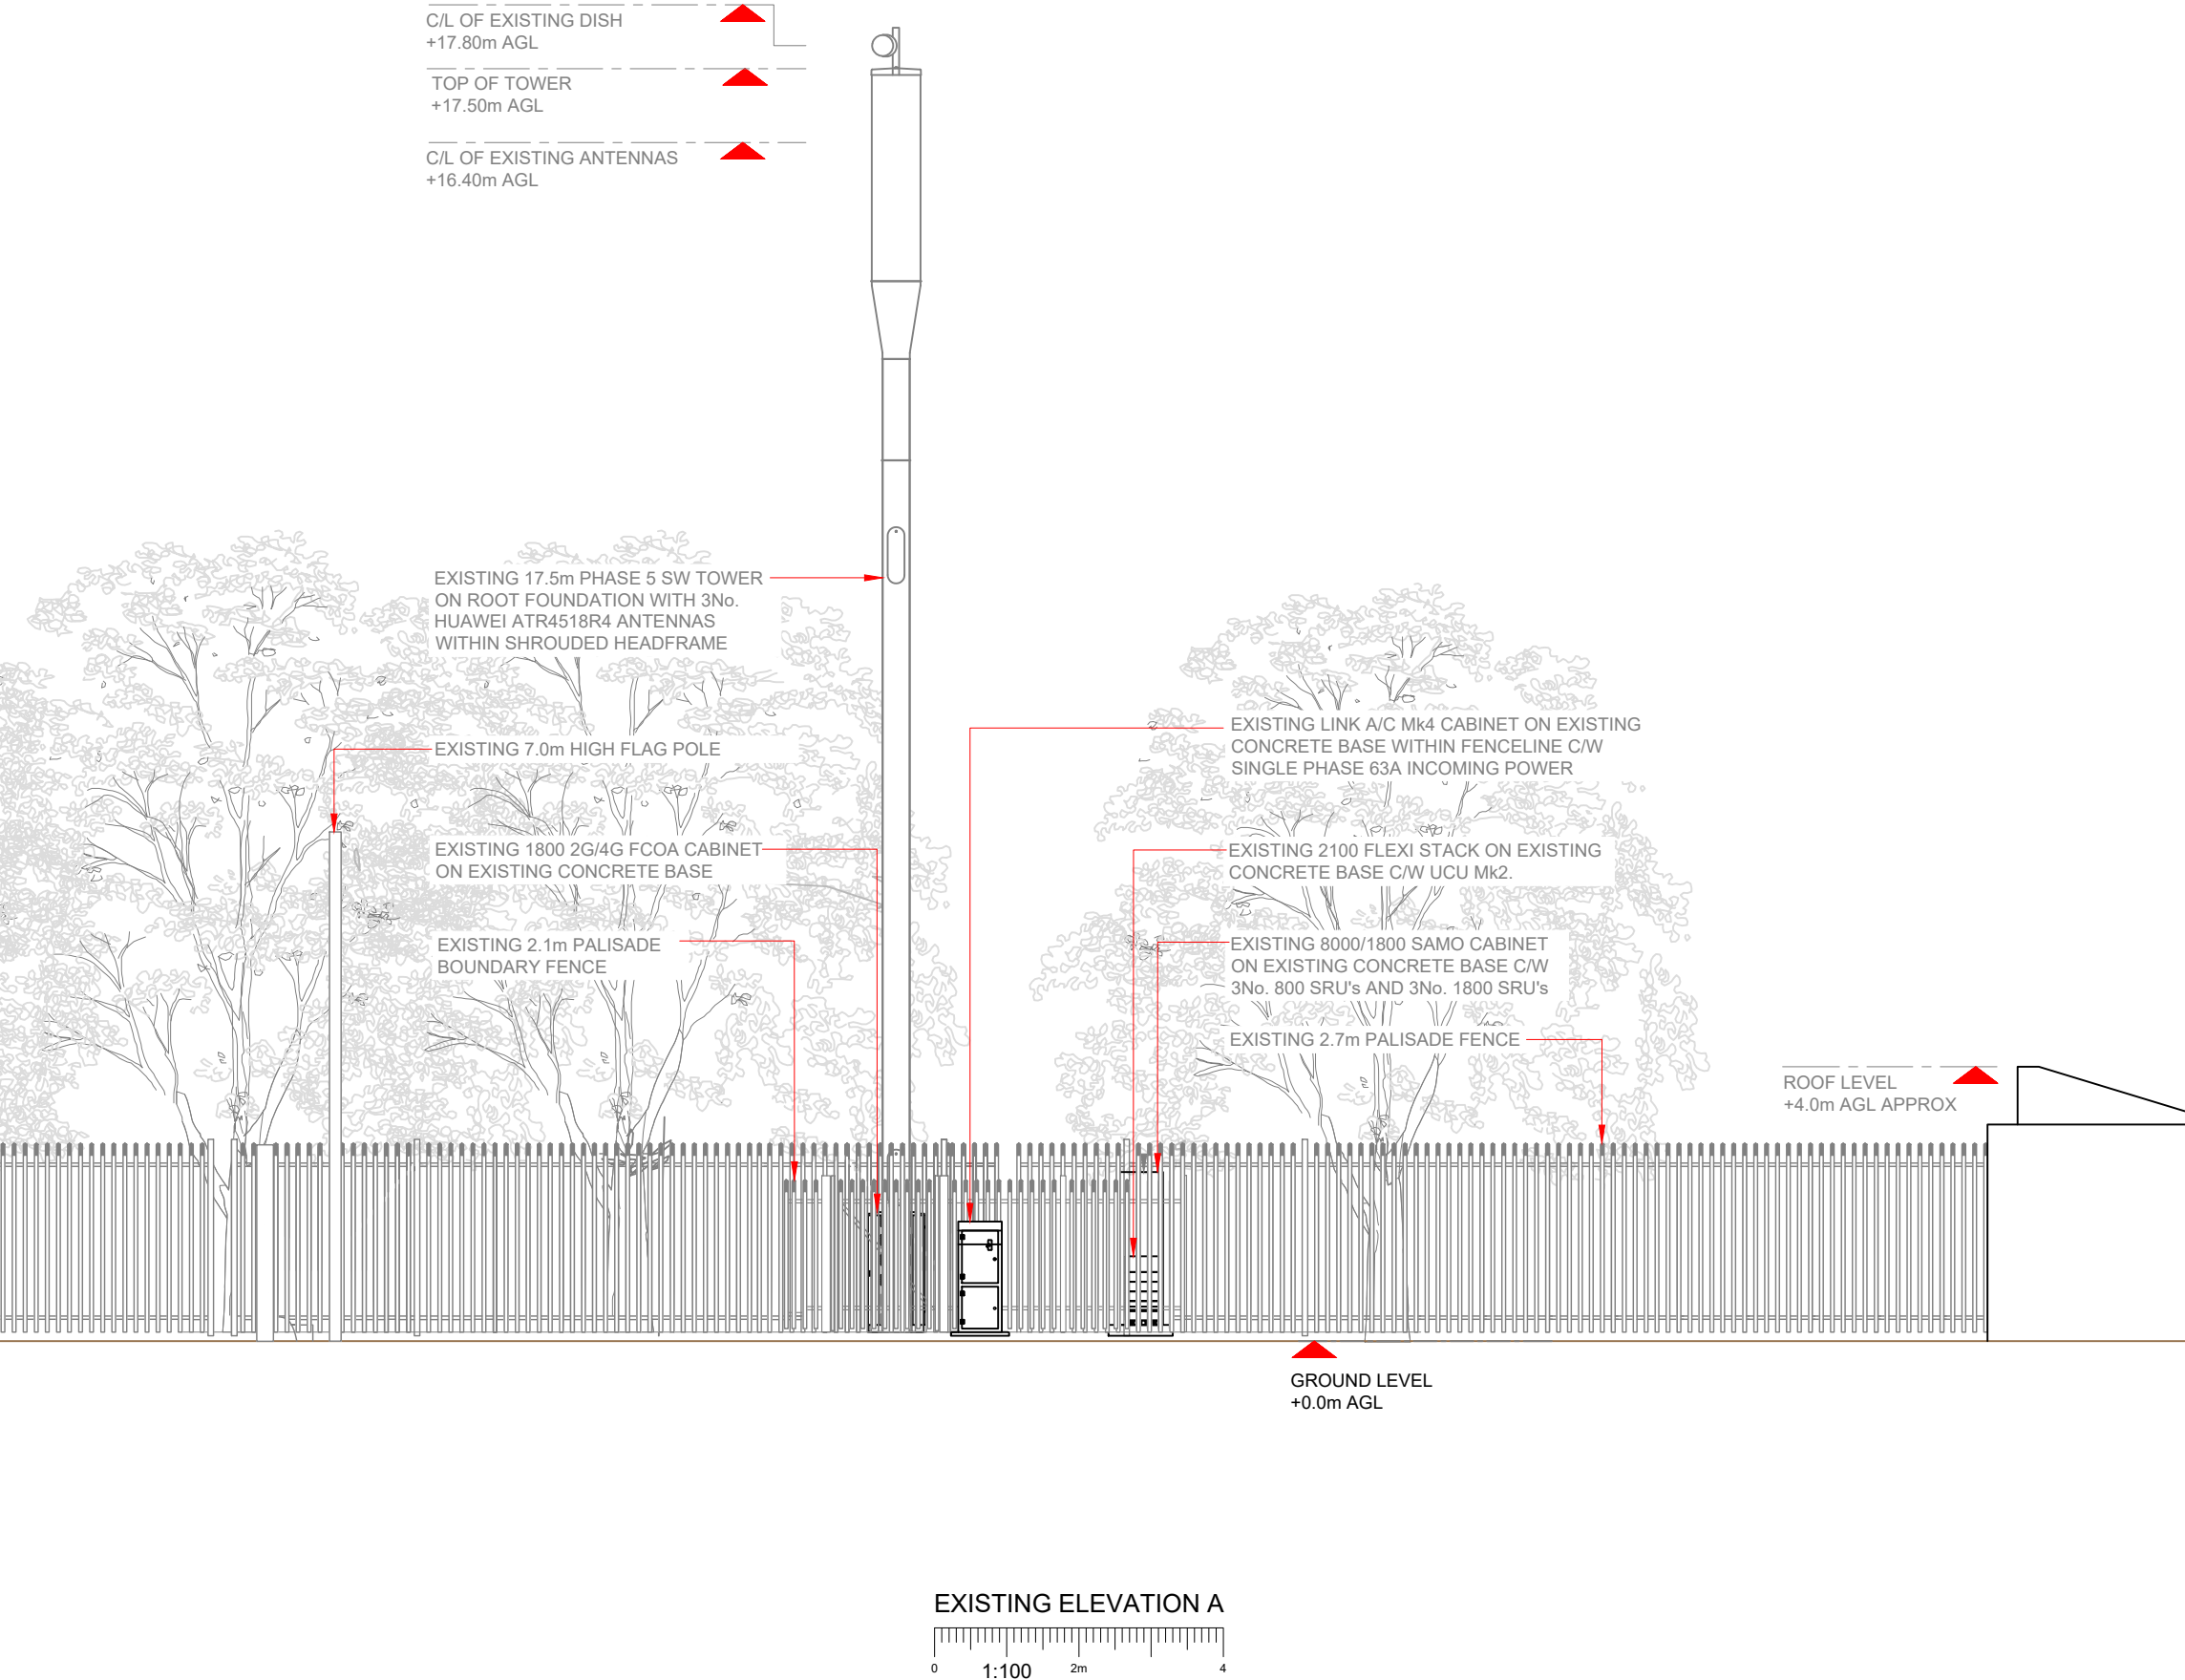

- NOTES:
1. ALL DIMENSIONS IN MM UNLESS OTHERWISE NOTED.

Master:	MBNL / EE / H3G:	Project:	Purpose of Issue:	Issue:
M001	H3G	H3G Unilateral	Planning	A
Date:	15.06.2021	Revision / Upgrade Description:		
Drawn:	C. Heaney	First Issue		
Checked:	W. Duong			
Approved:	D. Moore			



Hutchison 3G UK Limited
Star House, 20 Grenfell Road
Maidenhead, SL6 1EH
Tel: 01628 765 000
Fax: 01628 765 001

H3G Base Station Information line:
0845 6043000
Available 8am-8pm Monday to Friday



ARCC Communications Ltd
Unit 27F-G Hartlebury Trading Estate
Crown Lane
Hartlebury
Worcestershire
DY10 4JD


Site Name:	WESSEX SELF DRIVE PERM		
Site ID:	1244673		
Address:	WESSEX SELF DRIVE PERM THE DEPOT FULFLOOD ROAD HAVANT HAMPSHIRE PO9 5AX		
Title:	150 EXISTING ELEVATION A		
Project:	H3G UNILATERAL		
Purpose of Issue:	GENERAL ARRANGEMENT		
EE Cell ID:	55905	MBNL Cell ID:	HVT043
3UK Cell ID:	PO0379		
Master Drawing No:	1244673_HVT043_55905_PO0379_M001		
Issue:	A		




100mm

50mm

10mm

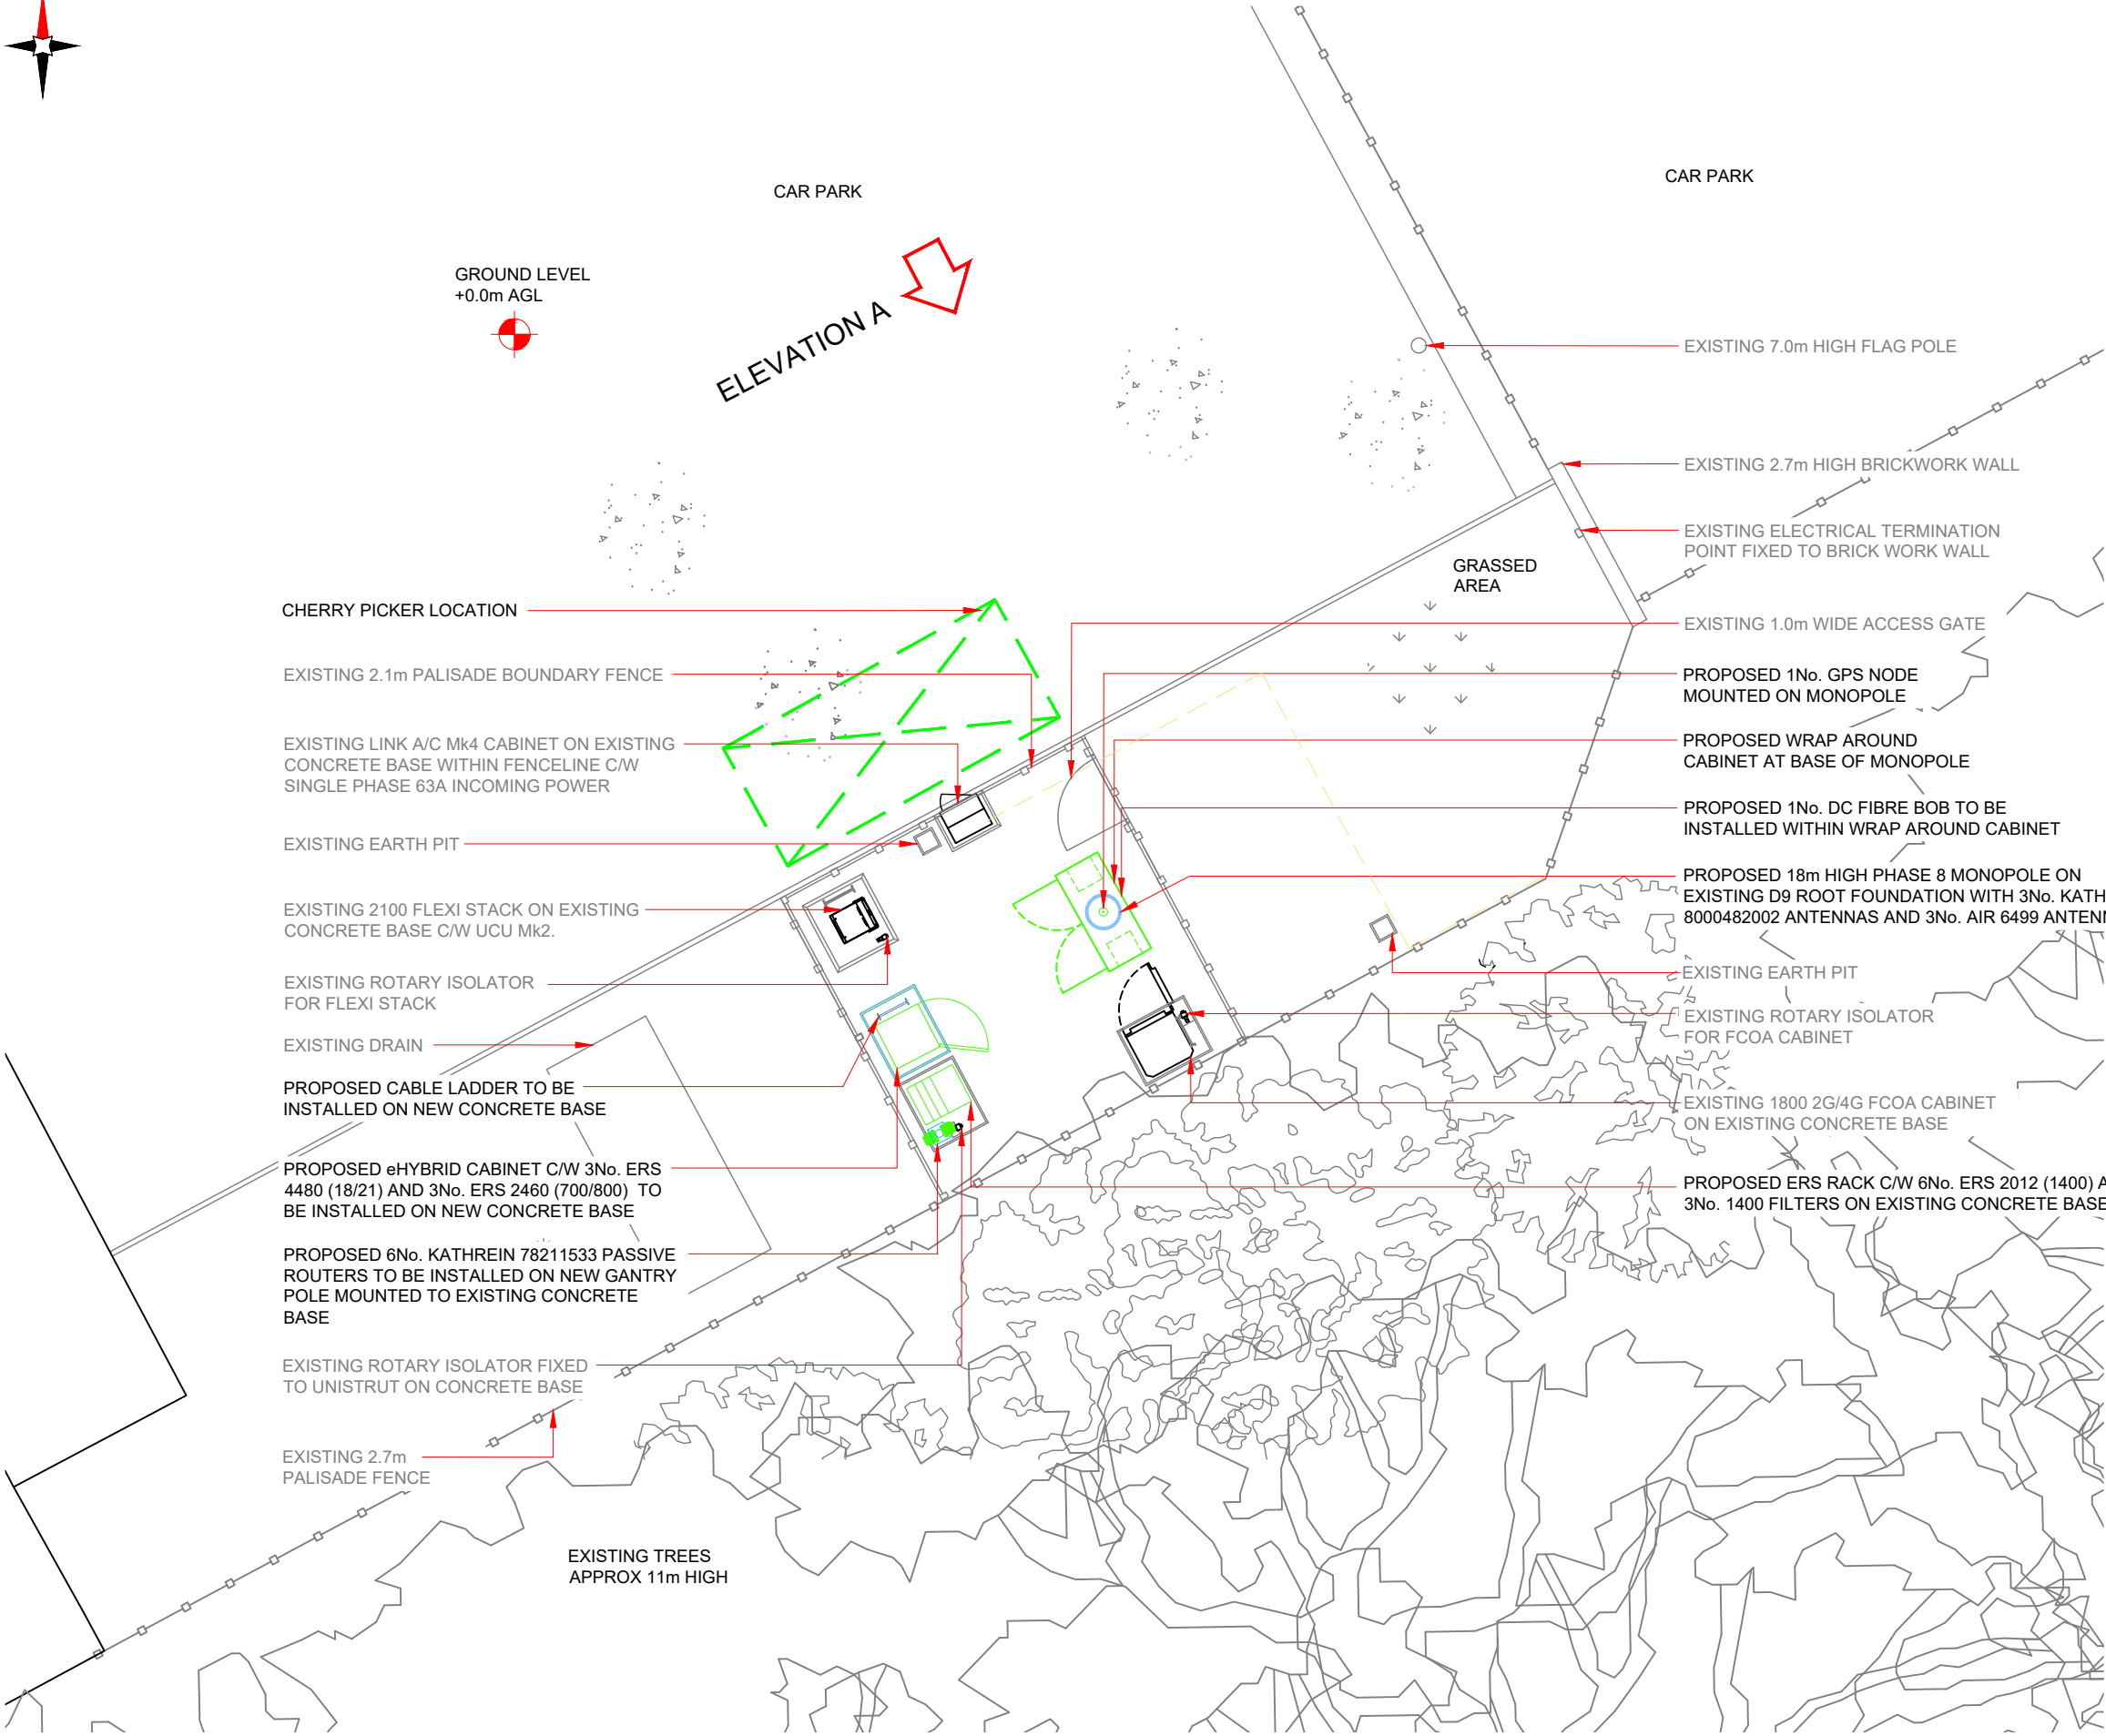

PROPOSED H3G SITE PLAN

 


NOTES:

1. ALL DIMENSIONS IN MM UNLESS OTHERWISE NOTED.

PROPOSED CRANE OR CHERRY PICKER LOCATION:



SERVICES:

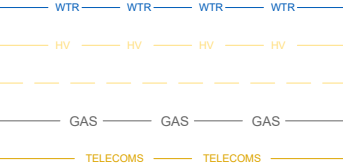

Master:	MBNL / EE / H3G:	Project:	Purpose of Issue:	Issue:
M001	H3G	H3G Unilateral	Planning	A
Date:	15.06.2021	Revision / Upgrade Description:		
Drawn:	C. Heaney	First Issue		
Checked:	W. Duong			
Approved:	D. Moore			




Hutchison 3G UK Limited
Star House, 20 Grenfell Road
Maidenhead, SL6 1EH
Tel: 01628 765 000
Fax: 01628 765 001

H3G Base Station Information line:
0845 6043000
Available 8am-8pm Monday to Friday



ARCC Communications Ltd
Unit 27F-G Hartlebury Trading Estate
Crown Lane
Hartlebury
Worcestershire
DY10 4JD

Site Name:	WESSEX SELF DRIVE PERM		
Site ID:	1244673		
Address:	WESSEX SELF DRIVE PERM THE DEPOT FULFLOOD ROAD HAVANT HAMPSHIRE PO9 5AX		
Title:	210 PROPOSED H3G SITE PLAN		
Project:	H3G UNILATERAL		
Purpose of Issue:	GENERAL ARRANGEMENT		
EE Cell ID:	55905	MBNL Cell ID:	HVT043
		3UK Cell ID:	PO0379
Master Drawing No:	1244673_HVT043_55905_PO0379_M001		Issue:
			A

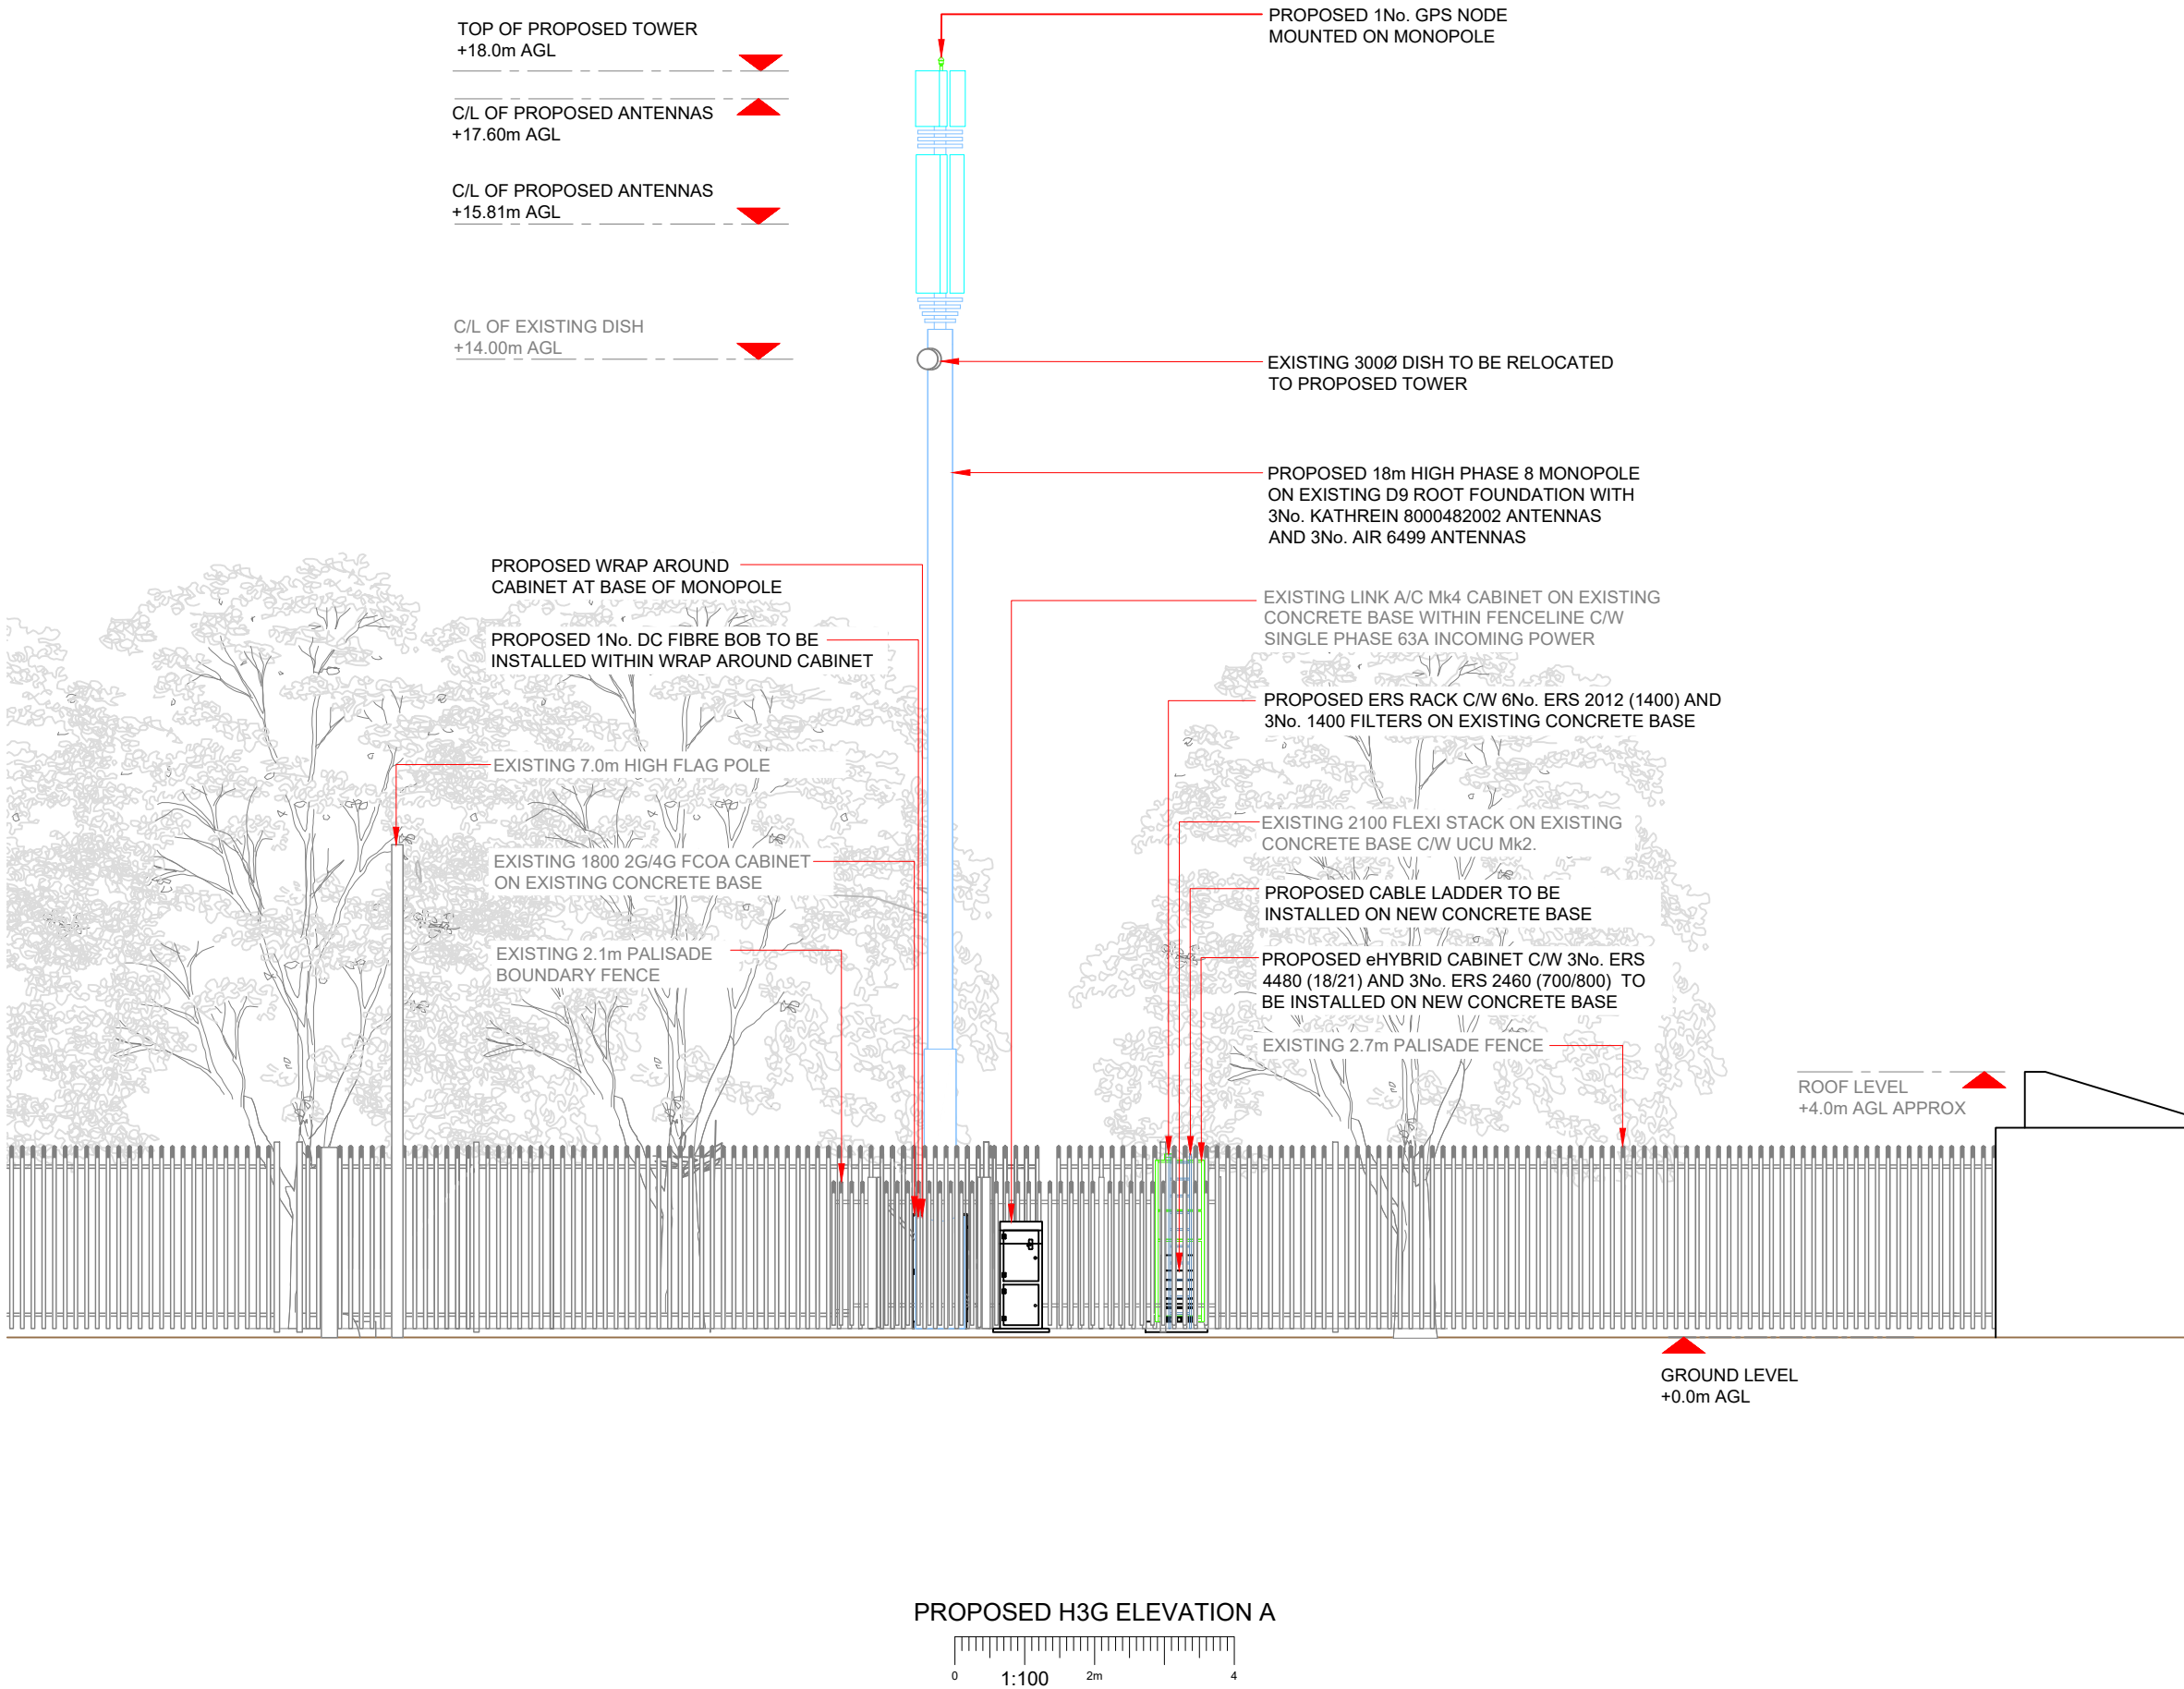

NOTES:

1. ALL DIMENSIONS IN MM UNLESS OTHERWISE NOTED.

Master:	MBNL / EE / H3G:	Project:	Purpose of Issue:	Issue:
M001	H3G	H3G Unilateral	Planning	A
Date:	15.06.2021	Revision / Upgrade Description:		
Drawn:	C. Heaney	First Issue		
Checked:	W. Duong			
Approved:	D. Moore			



Hutchison 3G UK Limited
Star House, 20 Grenfell Road
Maidenhead, SL6 1EH
Tel: 01628 765 000
Fax: 01628 765 001

H3G Base Station Information line:
0845 6043000
Available 8am-8pm Monday to Friday



ARCC Communications Ltd
Unit 27F-G Hartlebury Trading Estate
Crown Lane
Hartlebury
Worcestershire
DY10 4JD

Site Name:	WESSEX SELF DRIVE PERM		
Site ID:	1244673		
Address:	WESSEX SELF DRIVE PERM THE DEPOT FULFLOOD ROAD HAVANT HAMPSHIRE PO9 5AX		
Title:	260 PROPOSED H3G ELEVATION		
Project:	H3G UNILATERAL		
Purpose of Issue:	GENERAL ARRANGEMENT		
EE Cell ID:	55905	MBNL Cell ID:	HVT043
3UK Cell ID:	PO0379		
Master Drawing No:	1244673_HVT043_55905_PO0379_M001		Issue: A