


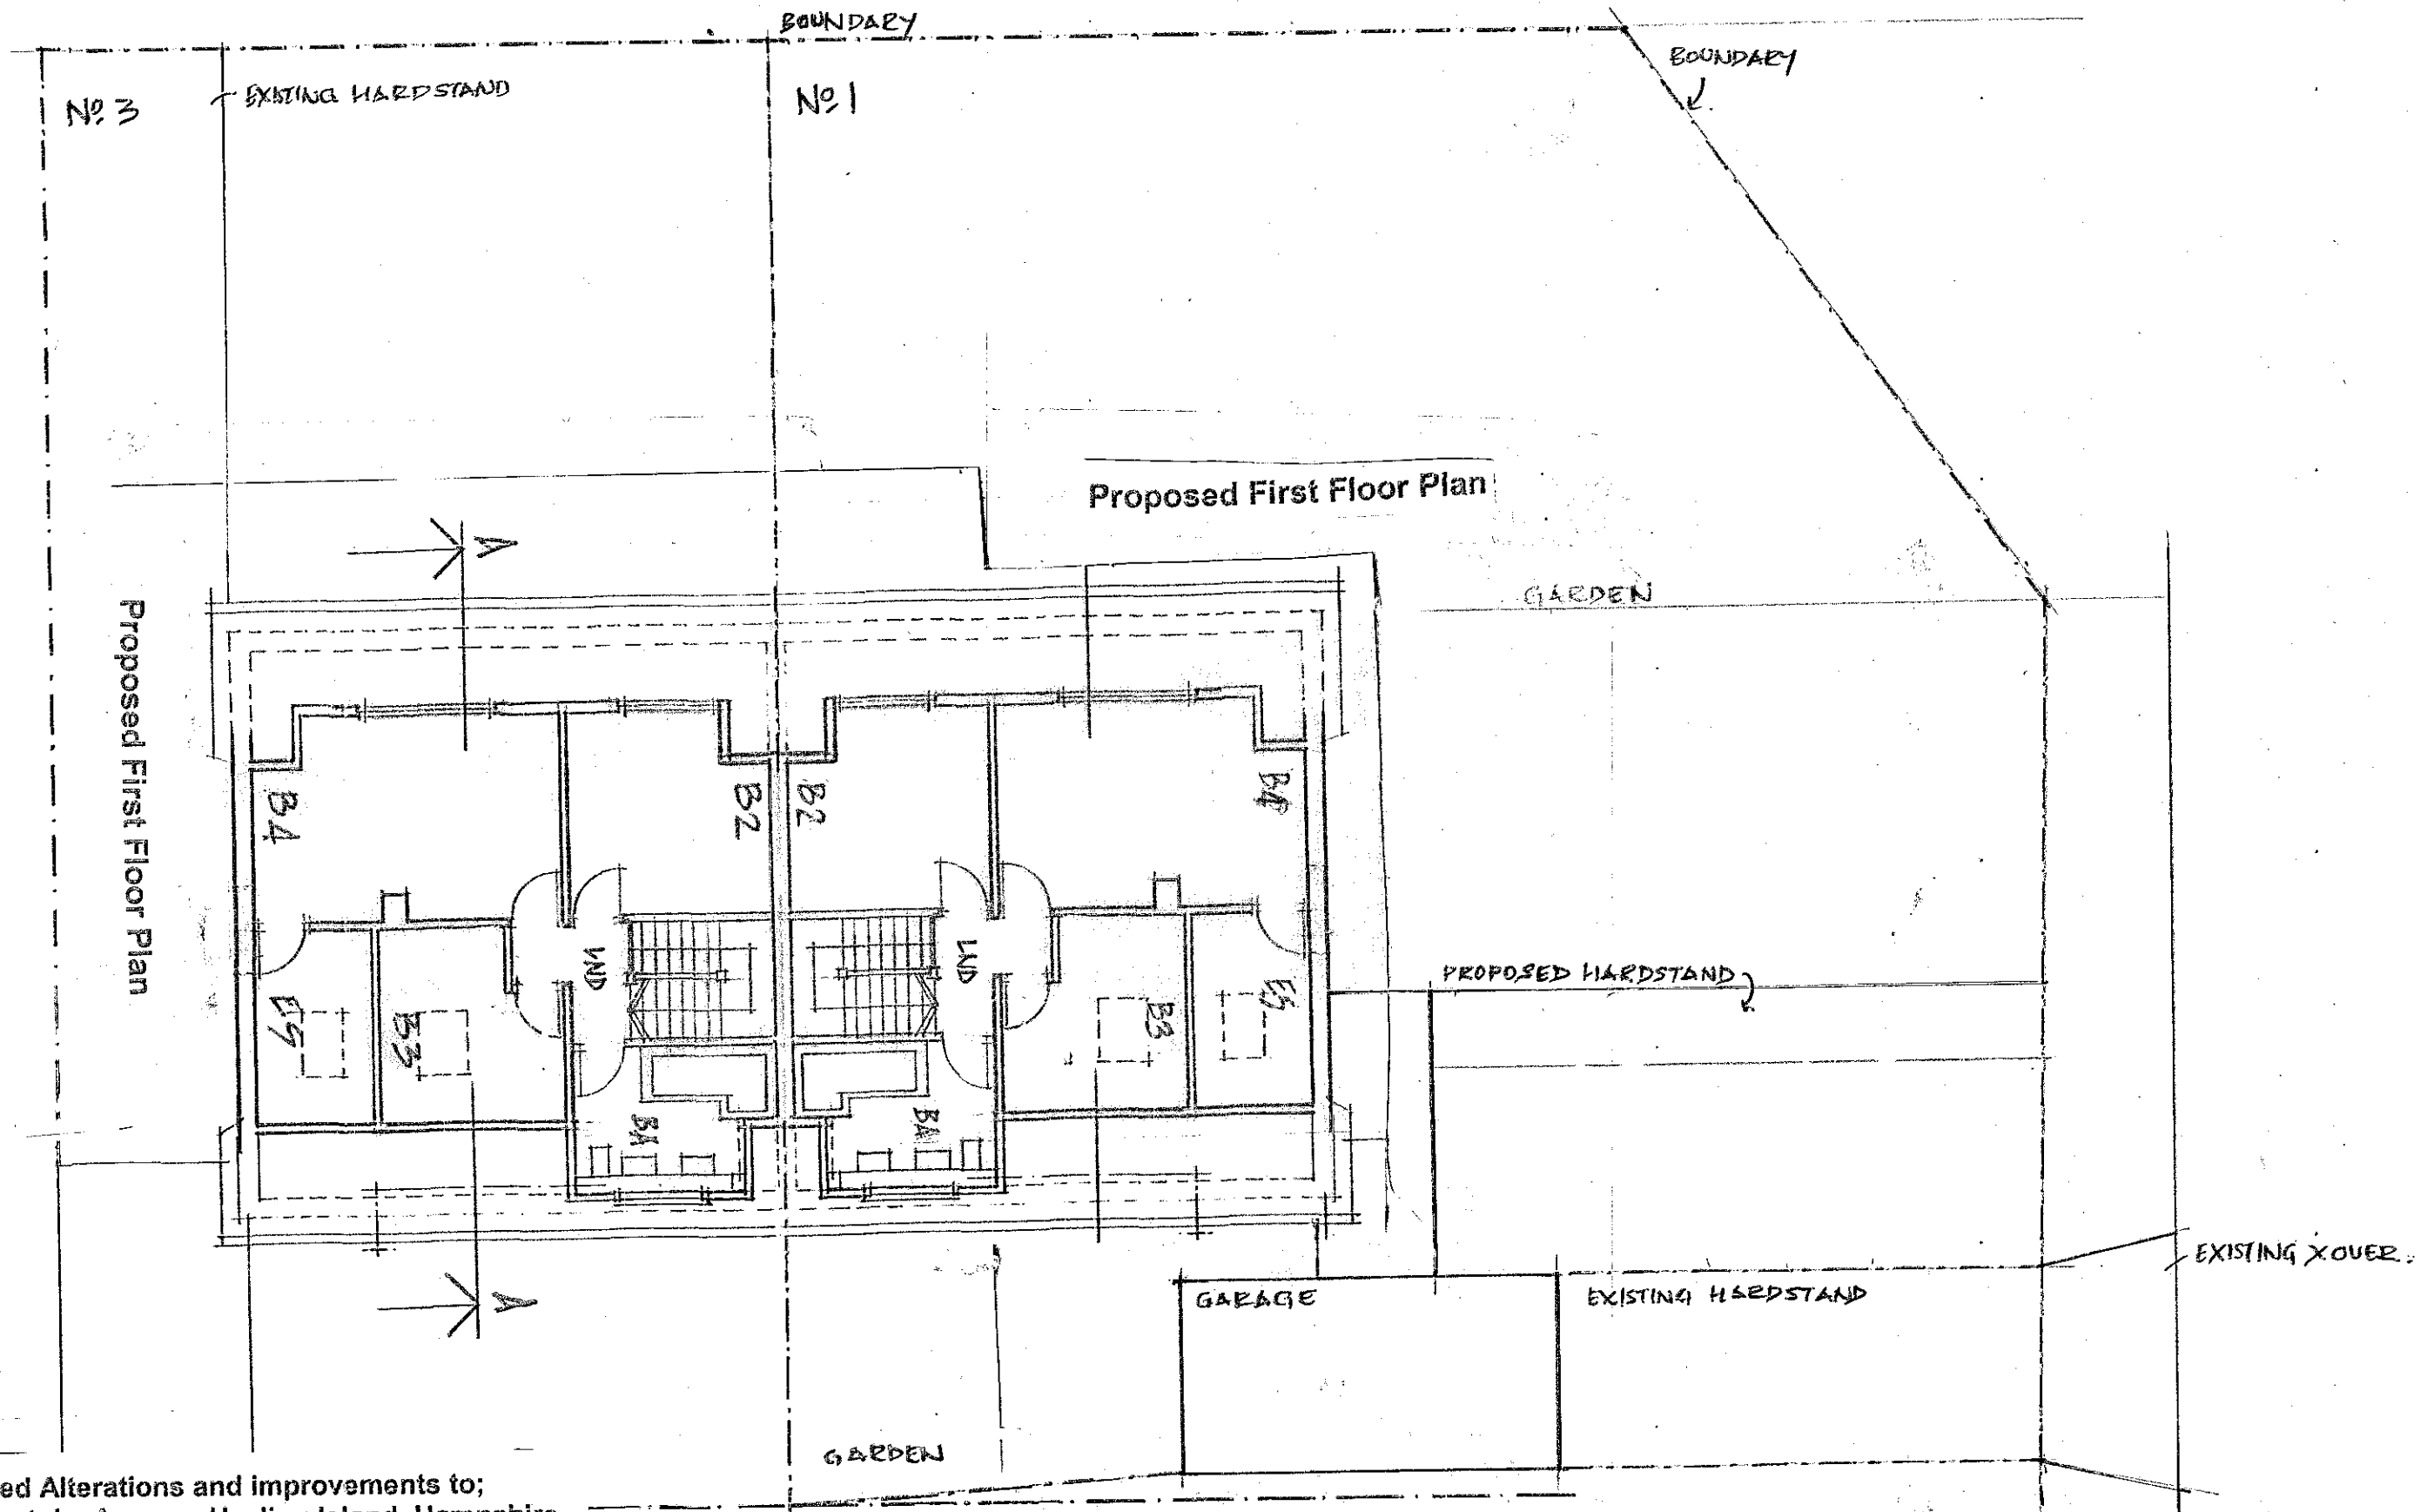

**Proposed Alterations and improvements to;
1 & 3 Eastoke Avenue, Hayling Island, Hampshire.**

FOR: HAYLING HOLIDAYS LTD
PROPOSED FIRST FLOOR PLAN
NOVEMBER 2017.
DRG NO: Y2017/11/03/04,
SCALE 1: 100 @ A3.

Registered offices : 1a Nutbourne Road, Sandy Point, Hayling Island, Hampshire. PO11 9RT.
Residential, Commercial Building Surveyors & Designers, Project management & Administrators.
Telephone : 02392 463994, mobile : 07795 633100.