


GENERAL NOTES:
1. THIS DRAWING IS TO BE READ IN CONJUNCTION WITH THE OTHER RELEVANT CONSULTANTS DRAWINGS.
2. ALL FINISHES ARE TO CONFORM TO THE CURRENT BUILDING REGULATIONS.
3. REFER TO A SEPARATE DOCUMENT FOR THE DESIGNERS RISK ASSESSMENT.
4. ALL WORKS OR MATERIALS INDICATED ON THIS DRAWING ARE TO BE TO THE LATEST RELEVANT BRITISH STANDARDS AND CARRIED OUT IN ACCORDANCE WITH THE BRITISH STANDARDS CODES OF PRACTICE OR RECOGNIZED INSTITUTE OR TRADE ASSOCIATION RECOMMENDATIONS AND PUBLICATIONS.

External Materials

- ① Red facing brickwork to match existing.
- ② White uPVC double glazed windows to match existing
- ③ Concrete roof tiles to match existing.
- ④ White uPVC fascia, soffit & bargeboards.
- ⑤ Black uPVC Rainwater goods.
- ⑥ Composite front door.

1:100 scale

 


Proposed East Elevation



Proposed West Elevation



Proposed North Elevation

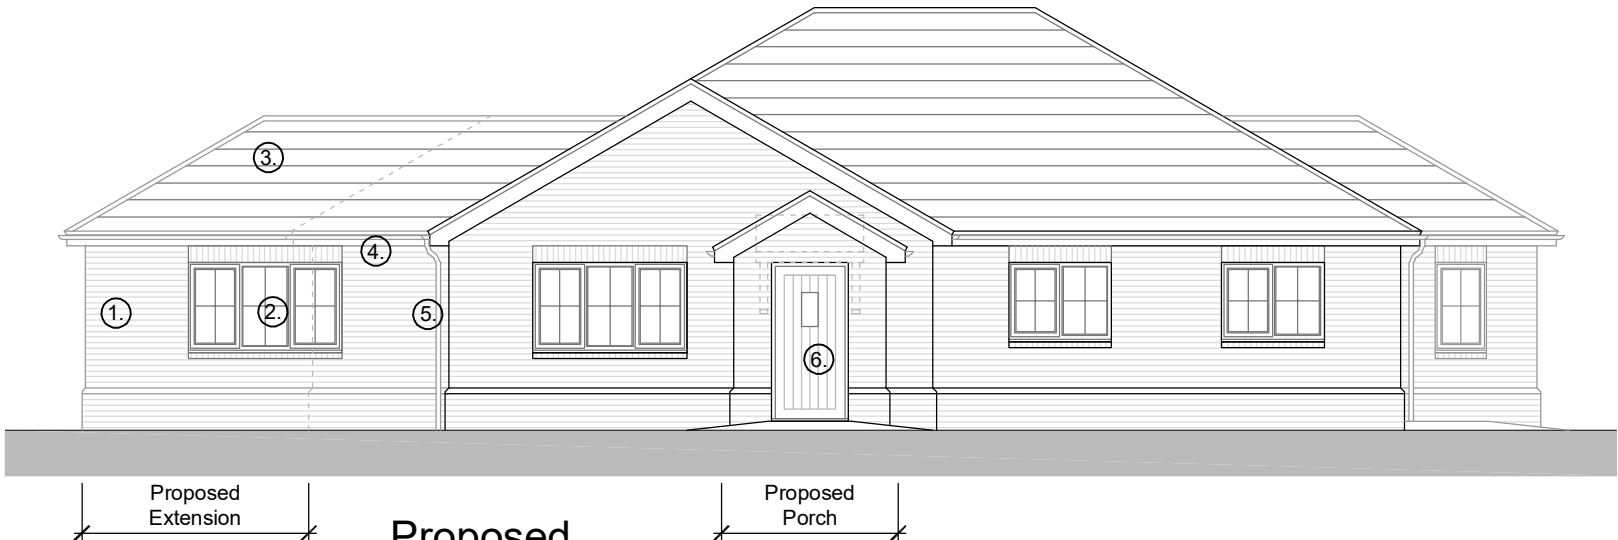

Proposed South Elevation

P3	Apr 2021	Planning	TH	
Revision	Date	Description	Dwn	Chkd

PLC

ARCHITECTS

Lansdowne House
25-26 Hampshire Terrace
Portsmouth PO1 2QF
Hampshire England
Tel: (023) 92 755 333
E-Mail: admin@plcarchitects.com
Web: www.plcarchitects.com

Client:

Project :
1B Selangor Avenue, Emsworth

Drawing Title:
Proposed Elevations

Drawn By	Date	Checked By	Date	Approved By	Date
TH	Apr '21				
Drawing No.	Revision	Scale			
19.3173.125	P3	1:100 @ A3			