



188 Sea Front

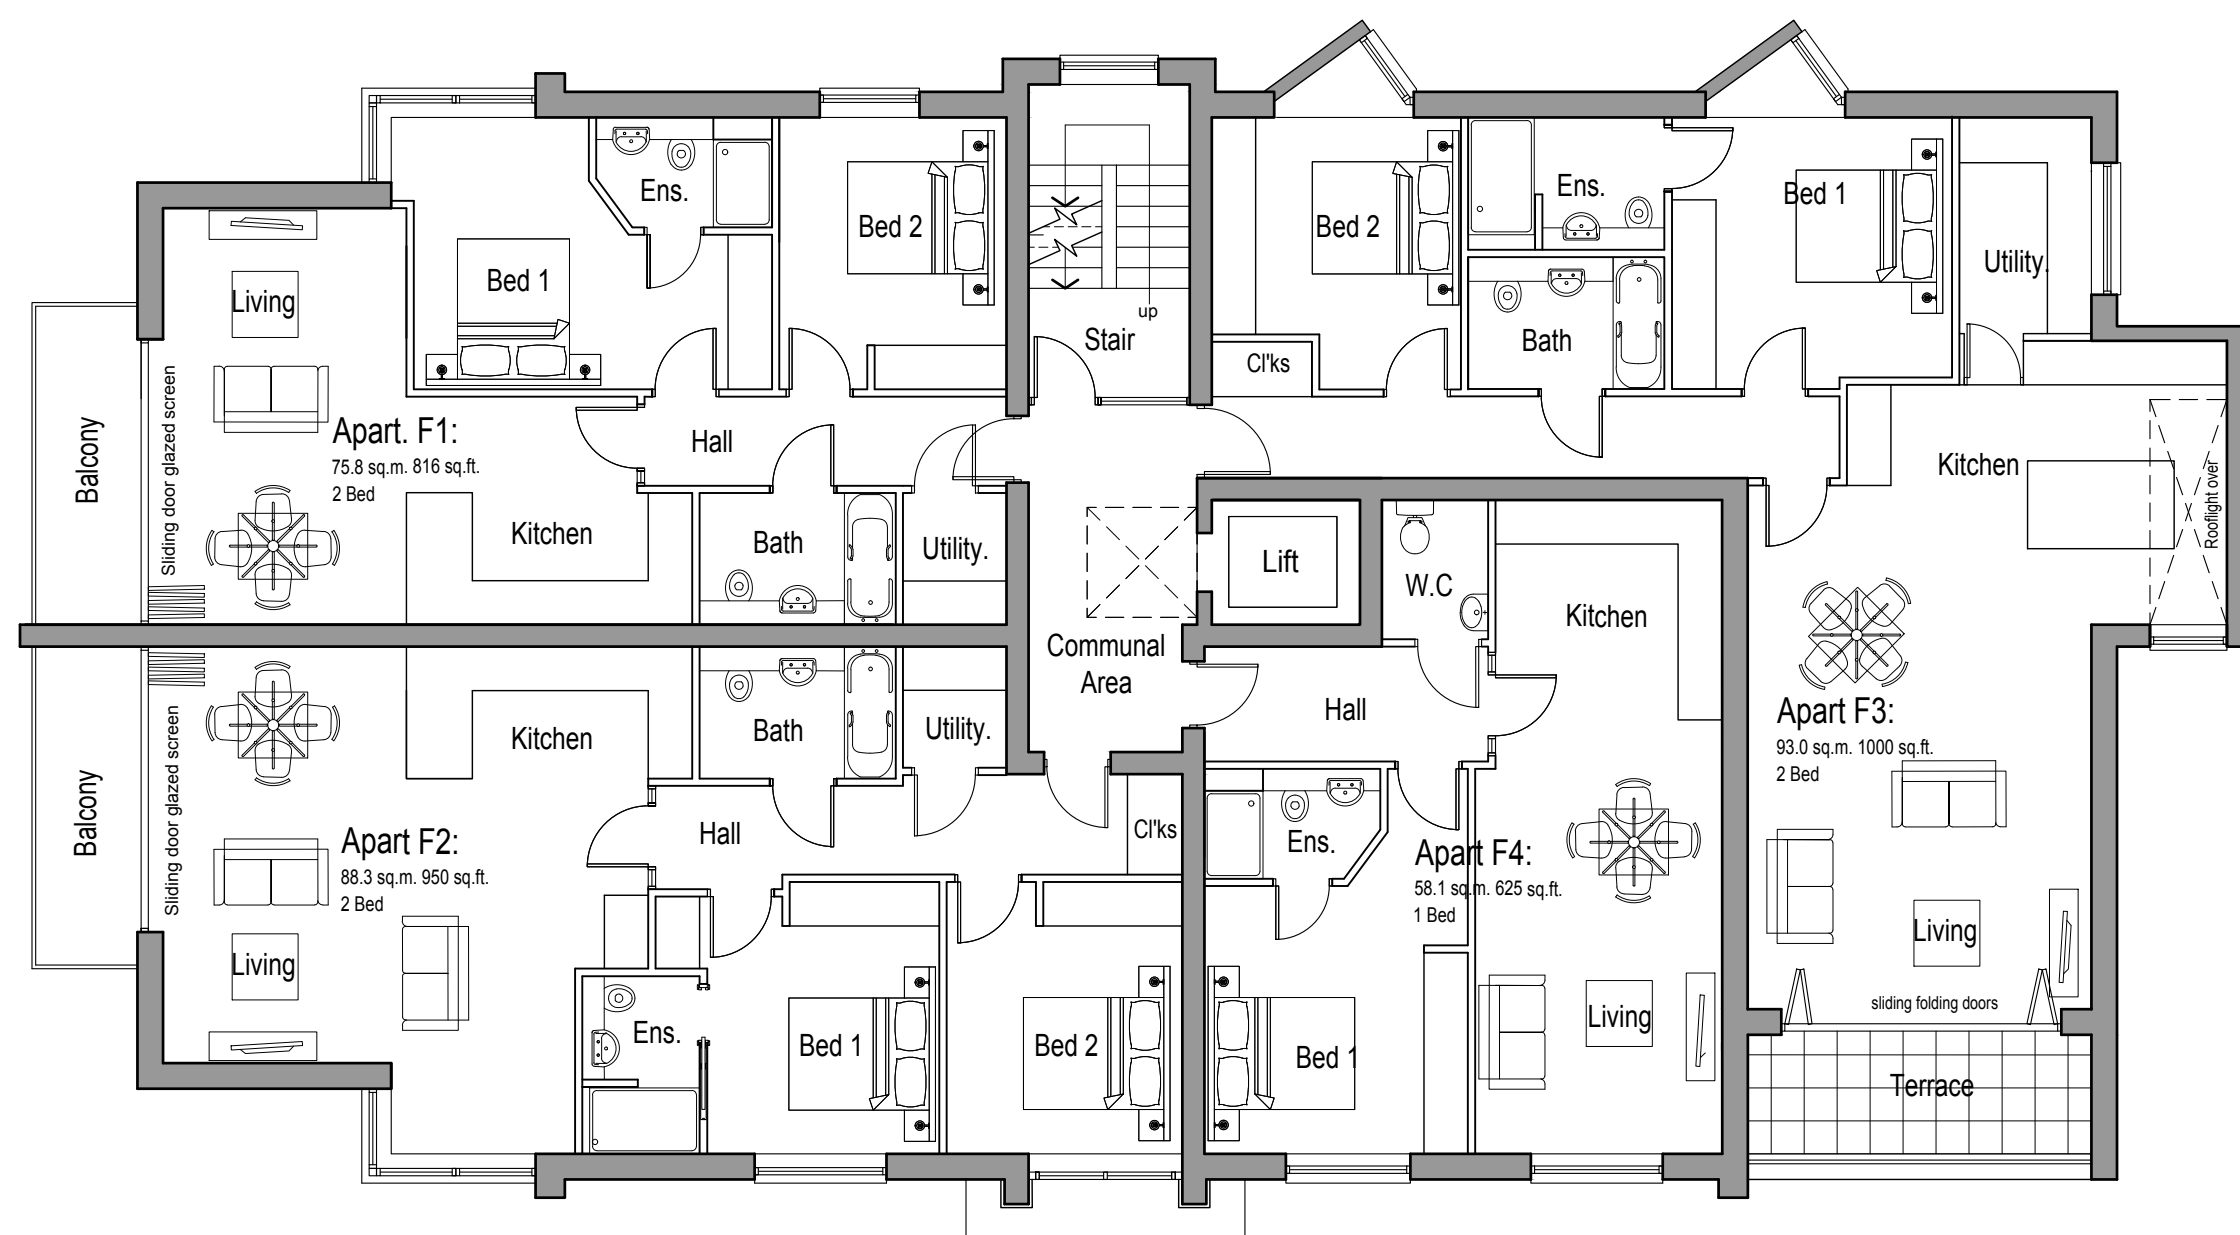


First Floor

188 Sea Front

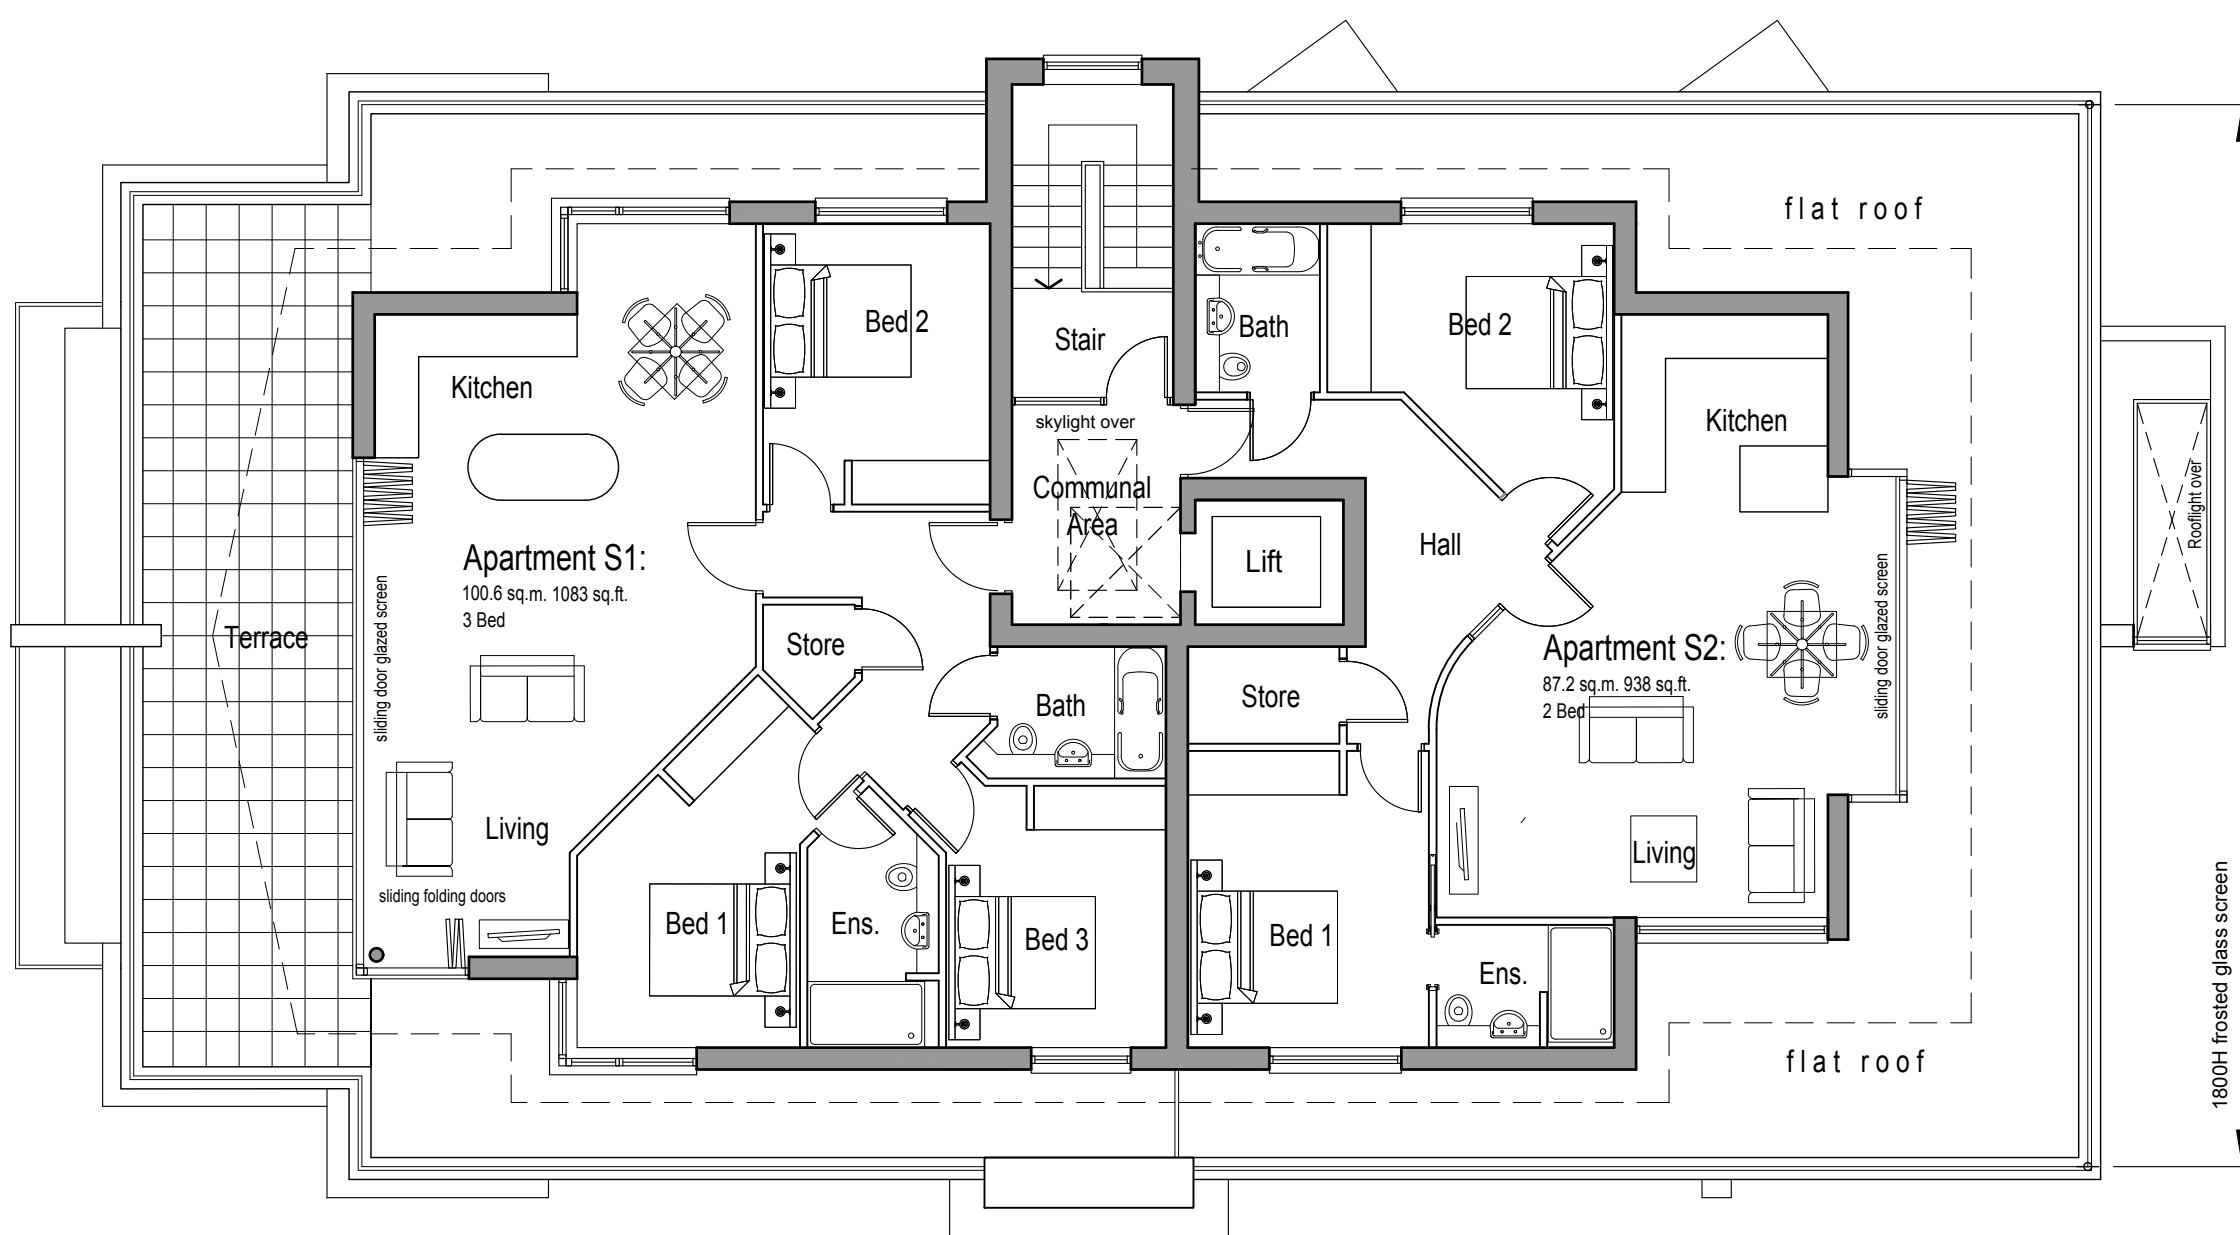

Second Floor


188 Sea Front

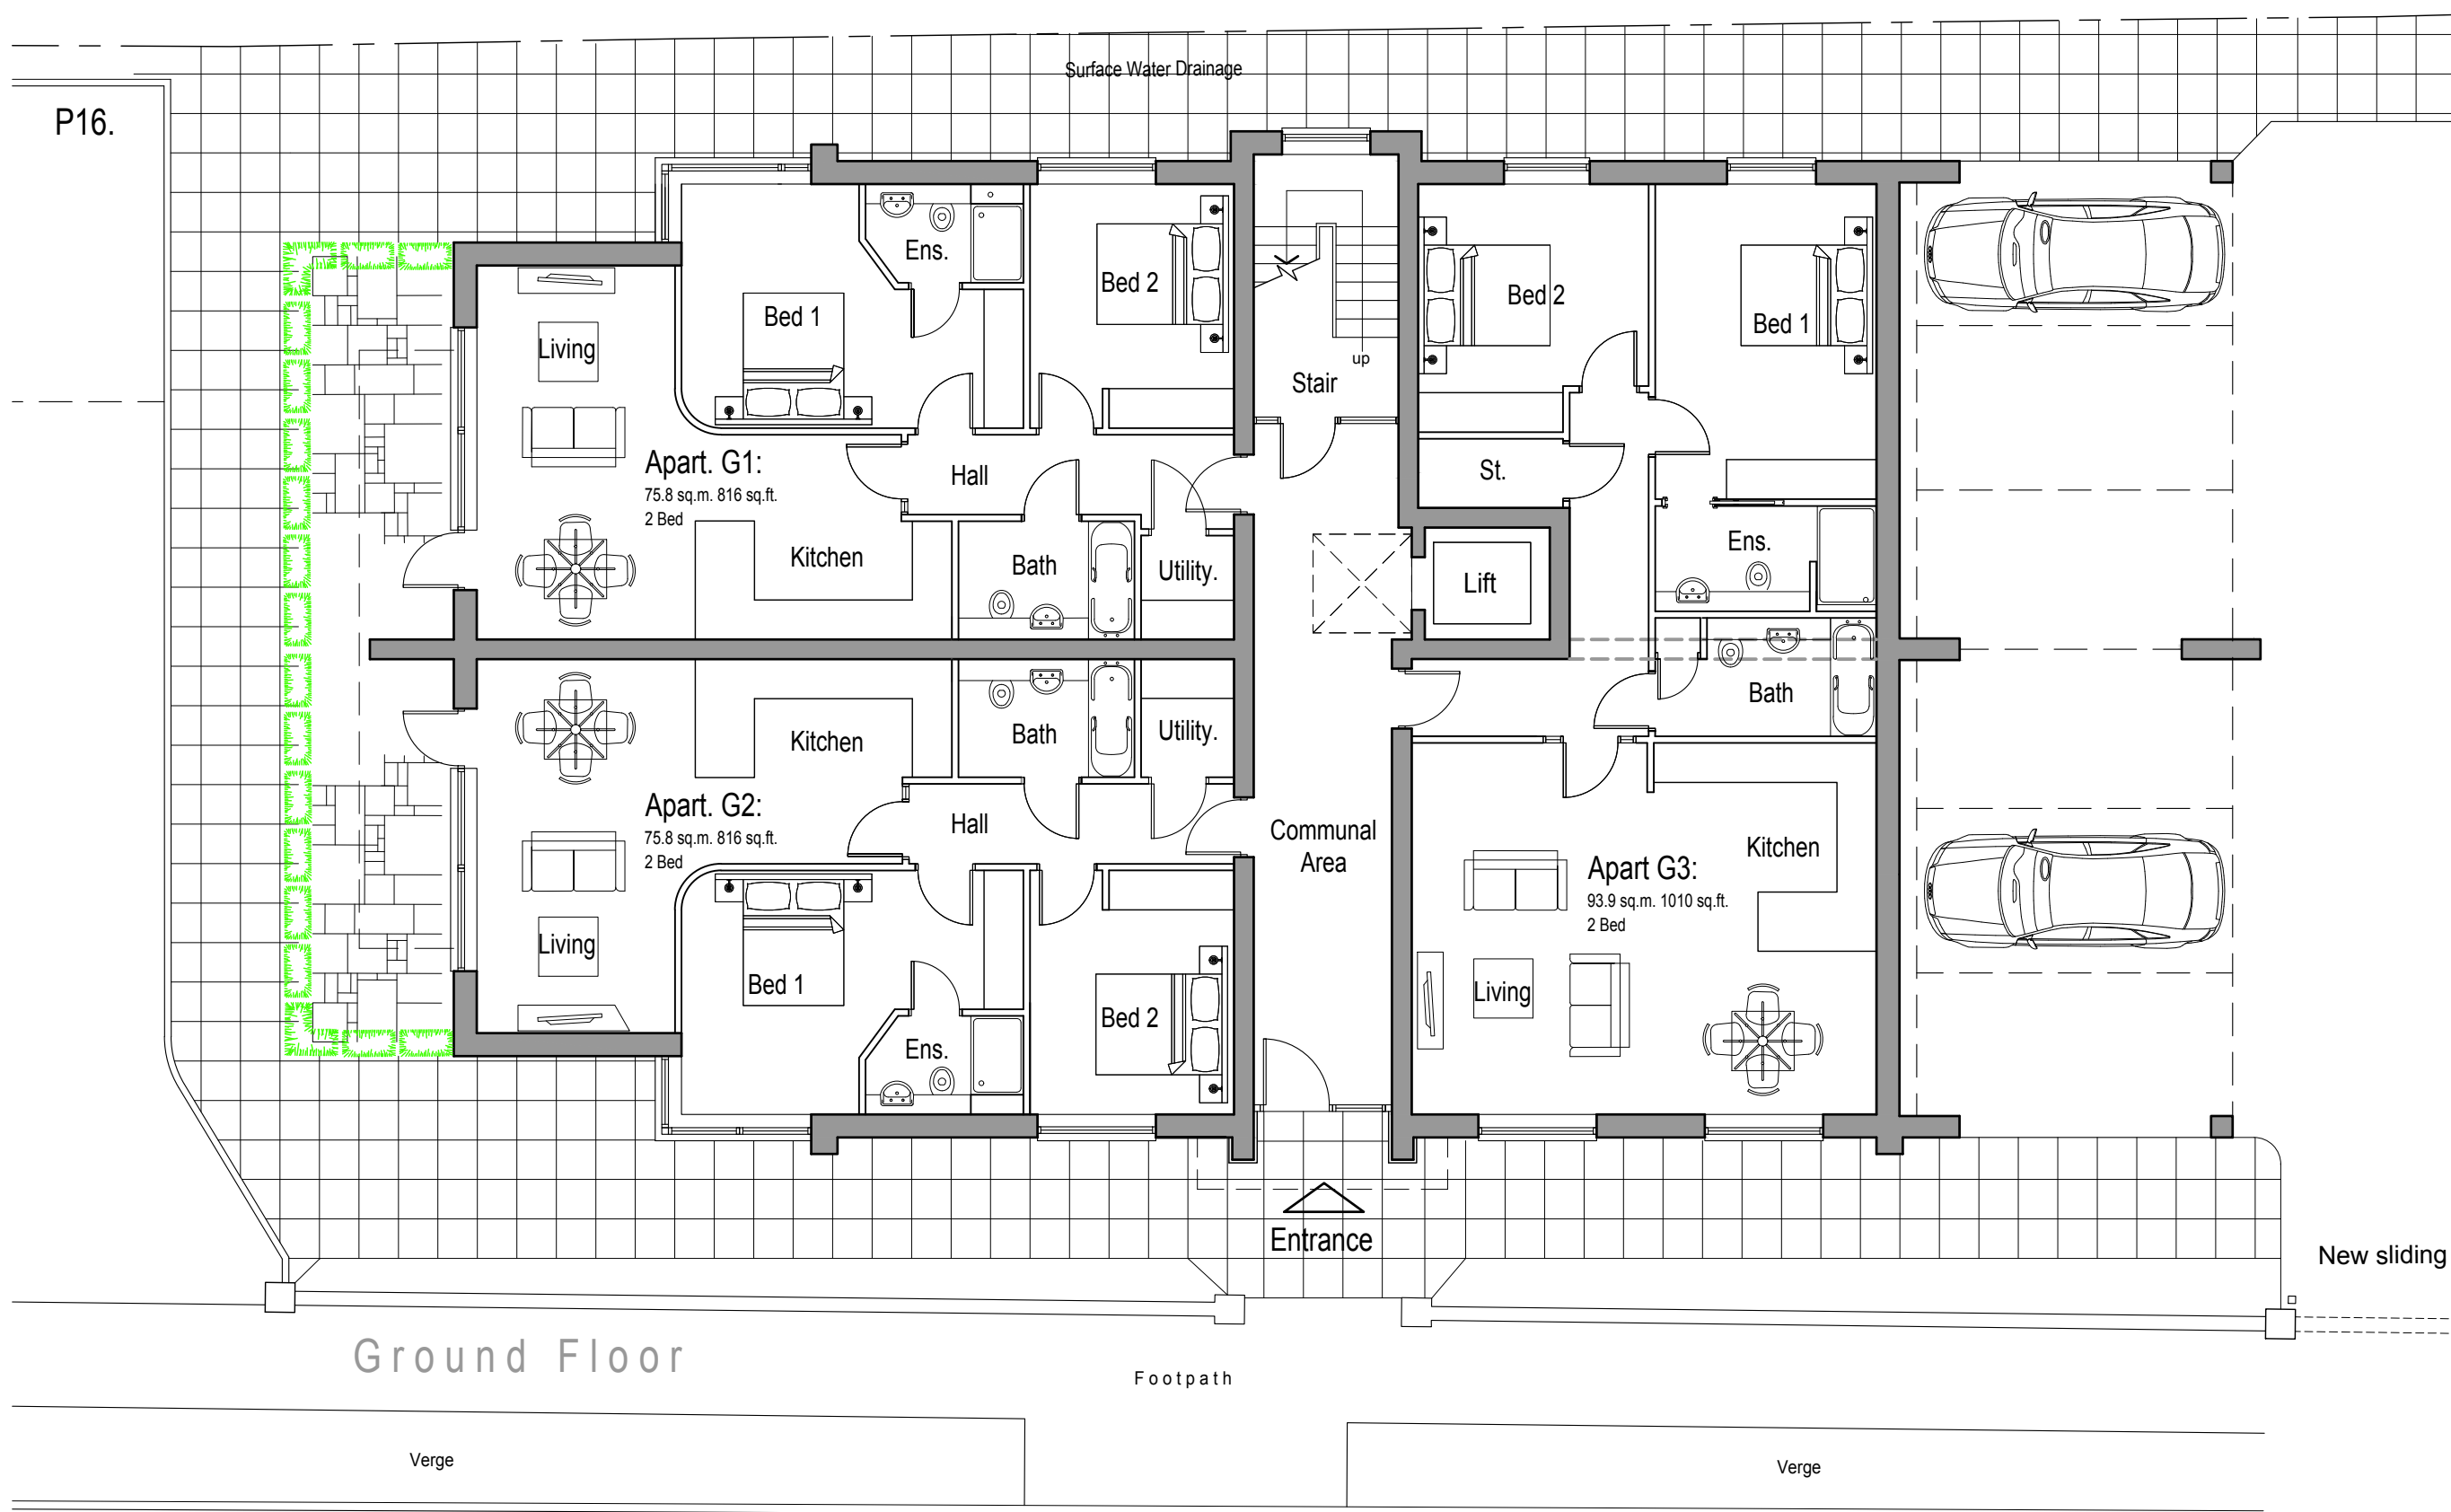

Ground Floor

Alexandra Avenue

188 Sea Front

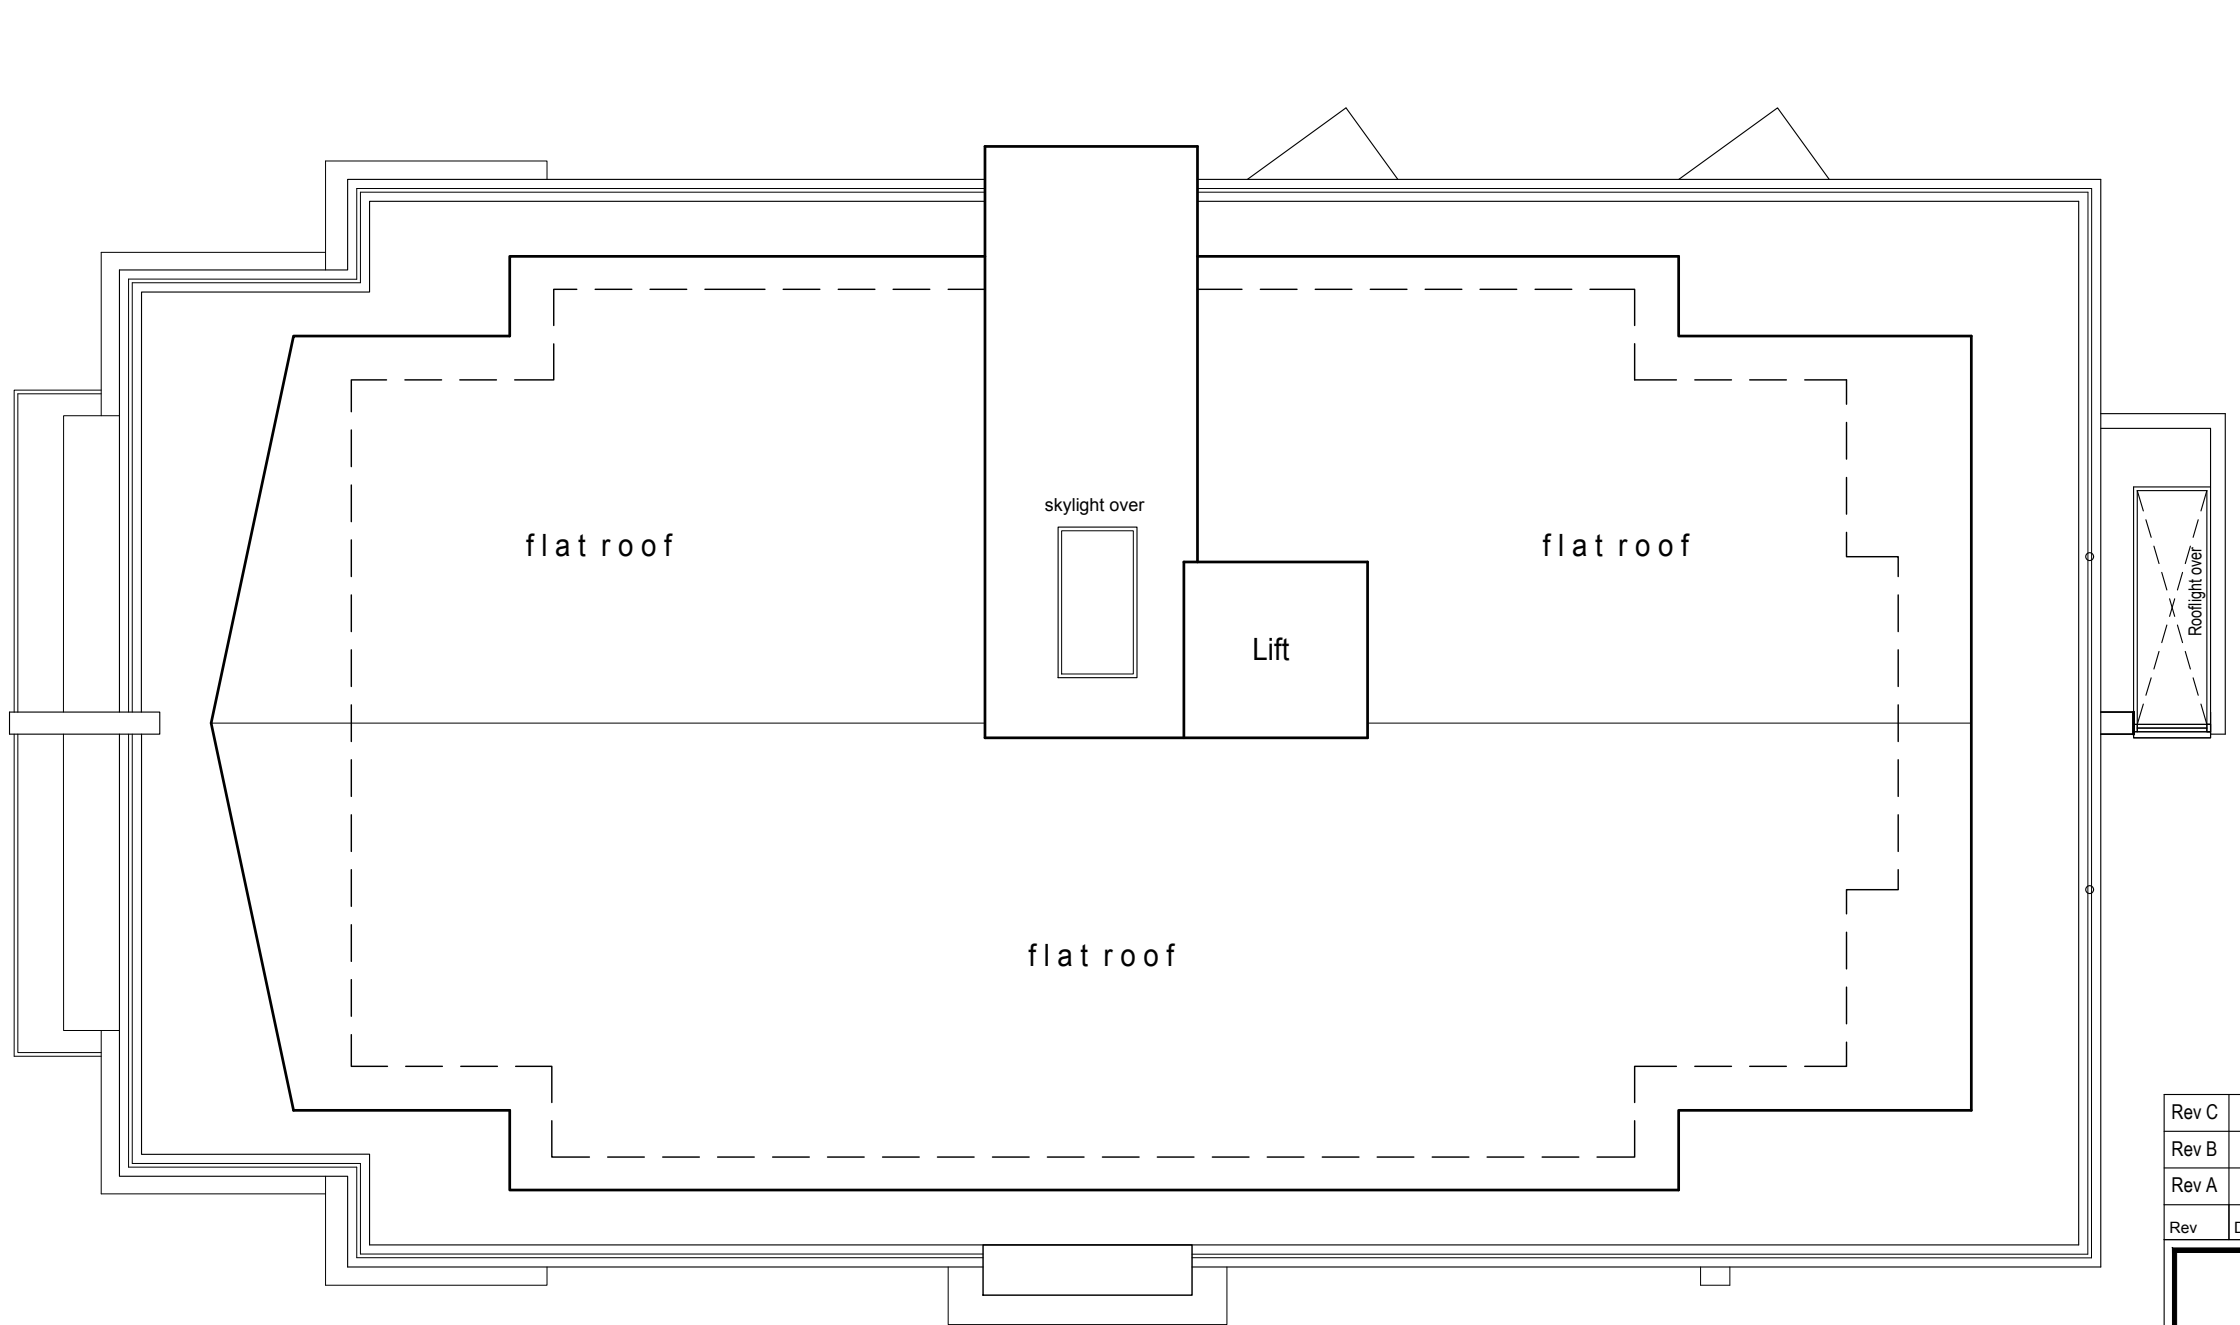

Second Floor

SCHEDULE OF RESIDENTIAL ACCOMMODATION

GROUND FLOOR

APT No.	Sq M	Sq Ft
APT G1 (2 bed)	75.80	816
APT G2 (2 bed)	75.80	816
APT G3 (2 bed)	87.20	938
TOTAL	238.8	2570

FIRST FLOOR

APT No.	Sq M	Sq Ft
APT F1 (2 bed)	75.80	815
APT F2 (2 bed)	88.30	950
APT F3 (2 bed)	93.00	1000
APT F4 (1 bed)	58.10	1045
TOTAL	354.0	3810

SECOND FLOOR

APT No.	Sq M	Sq Ft
APT S1 (3 bed)	100.60	1082
APT S2 (2 bed)	82.70	938
TOTAL	183.3	2020

TOTAL RESIDENTIAL

776.1	8354
-------	------

9 No. APARTMENTS COMPRISING:
(1 No. 3 BED, 7 No. 2 BED & 1 No. 1 BED DWELLINGS)

PARKING PROVISION
15 PARKING SPACES

Rev C	Windows amended rear elevation.	21.06.21	SF	AJS
Rev B	Revised in accordance with planning comments.	13.06.21	SF	AJS
Rev A	Roof drainage indicated.	07.01.21	SF	AJS
Rev	Description	Date	By	App'd



Stoddart Architecture
108, Hightersfield Road, Brighton,
West Yorkshire, BN1 3JN
T: 01411 305869
E: info@stoddart-architecture.co.uk
www.stoddart-architecture.co.uk



RIBA
Chartered Practice

Client:

Mr & Mrs Smith

Project:

Seafrost Hayling Island
Hampshire PO11 9HT

Drawing Title:

Proposed Plans

Project No.	Dwg No.	Rev.	Scale @ A1	Date	By:
2020.020	PL05	C	1:100	03/12/20	SF

Issue Status:

PLANNING

This drawing should be read in conjunction with all related drawings. Do not scale from this drawing. All dimensions shown must be checked and verified on site before commencing any work or producing shop drawings. Stoddart Architecture Ltd should be notified immediately of any discrepancy on the drawing. This drawing together with the design is copyright and remains the property of Stoddart Architecture Ltd.