

VISUAL SCALE 1:100 @ A3



DWELLING 1


FOOTPRINT: 54.4 M2
INTERNAL SPACE: 93.96 M2
FLOOR AREA: 85.14 M2
STORAGE: 3.56 M2
OUTSIDE SPACE: 67.6 M2
PARKING: 14.3 M2 (1NO. 4.8 X 2.9M)

DWELLING 2

FOOTPRINT: 54.4 M2
INTERNAL SPACE: 93.96 M2
FLOOR AREA: 85.14 M2
STORAGE: 3.56 M2
OUTSIDE SPACE: 61.6 M2
PARKING: 14.3 M2 (1NO. 4.8 X 2.9M)

PARK LODGE

PARKING: 3NO. 4.8 X 2.9M

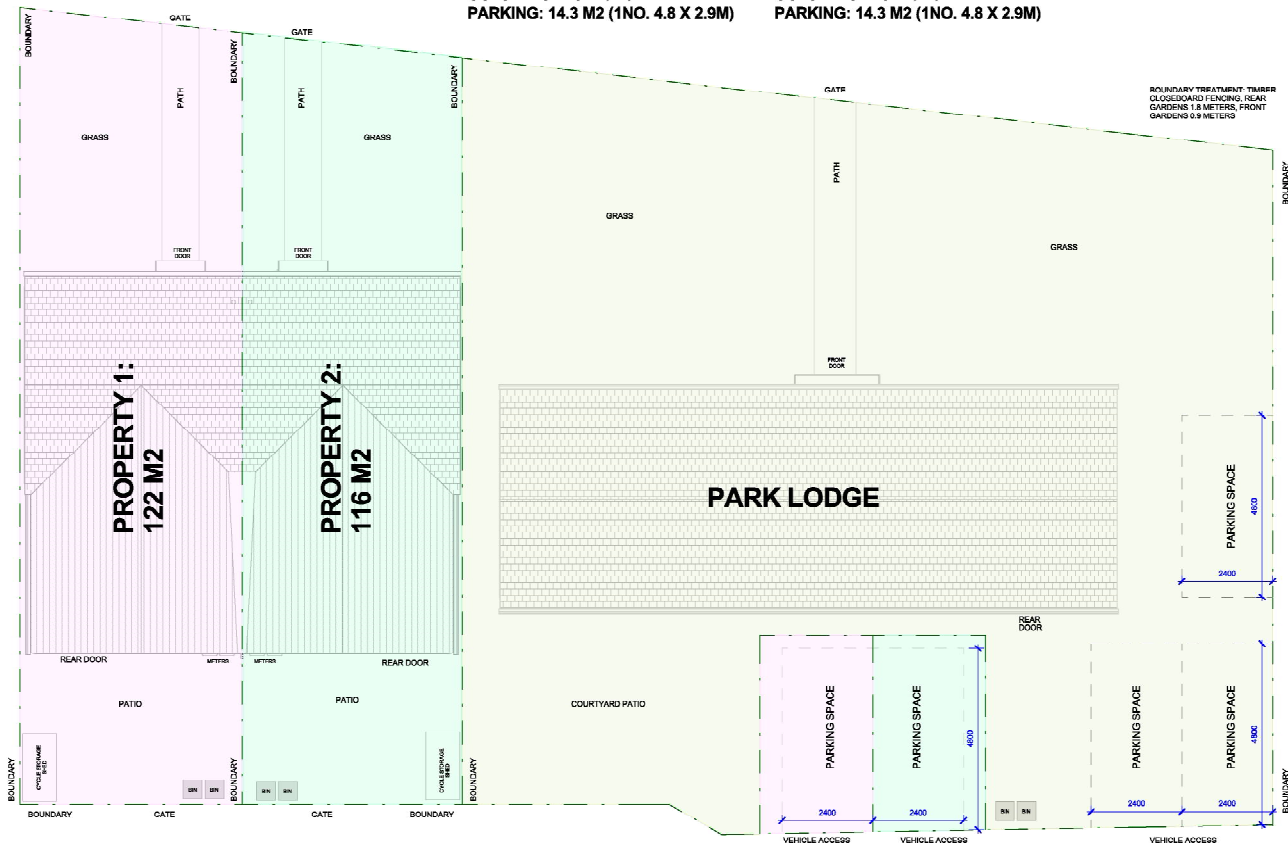

SITE PLAN

1 : 100



The Planning Service
Architectural Design & Technical Drawing
Building Survey & Planning Services

The Planning Service
Office, 135 North Lane
Clanfield, Waterlooville
Hampshire PO8 0RL

T: 023 92 597364
F: 0845 519 1103
E: info@theplanningservice.co.uk

Scale is correct when printed to the stated
ISO size. Figure dimensions are to be
used in preference to scaled sizes and all
dimensions must be checked on site by the
contractor before commencing work. All
dimensions in mm (millimetres) unless
otherwise stated.

The contractor is to ensure the works are
inspected and completed to the satisfaction
of the local authority. Compliance with
building regulations is not to be assumed.

No deviation from this drawing will be
permitted without the prior written consent
of the designer. Under the provisions of the
Copyright Act 1988, the copyright of this
drawing and the work contained therein
remains the property of the designer (the
planning service), and may not be
reproduced in any form whatsoever without
prior written consent.

Under the construction (design and
management) regulations 2015 (CDM2015)
all design work for both residential and
commercial development are to conform to
these regulations.

ES&O.

Craig
Greenhouse
Park Lodge,
Hooks Lane
Havant PO9
3DT

PROPOSED SITE PLAN

Project number 175.1 [v2.3]
Date 01/12/2015
Drawn by JJ
Project Status Planning

P010

Scale 1 : 100