



MISSION	DATE	BY	
PRELIMINARY ISSUE	12/05/15	SL	-
PLANNING ISSUE	18/06/15	SL	-
External lightings added to signage post	12/04/16	SL	-


PROPOSED GROUND FLOOR PLAN
(SHOWING PROPOSED DIVISION OF STORE)

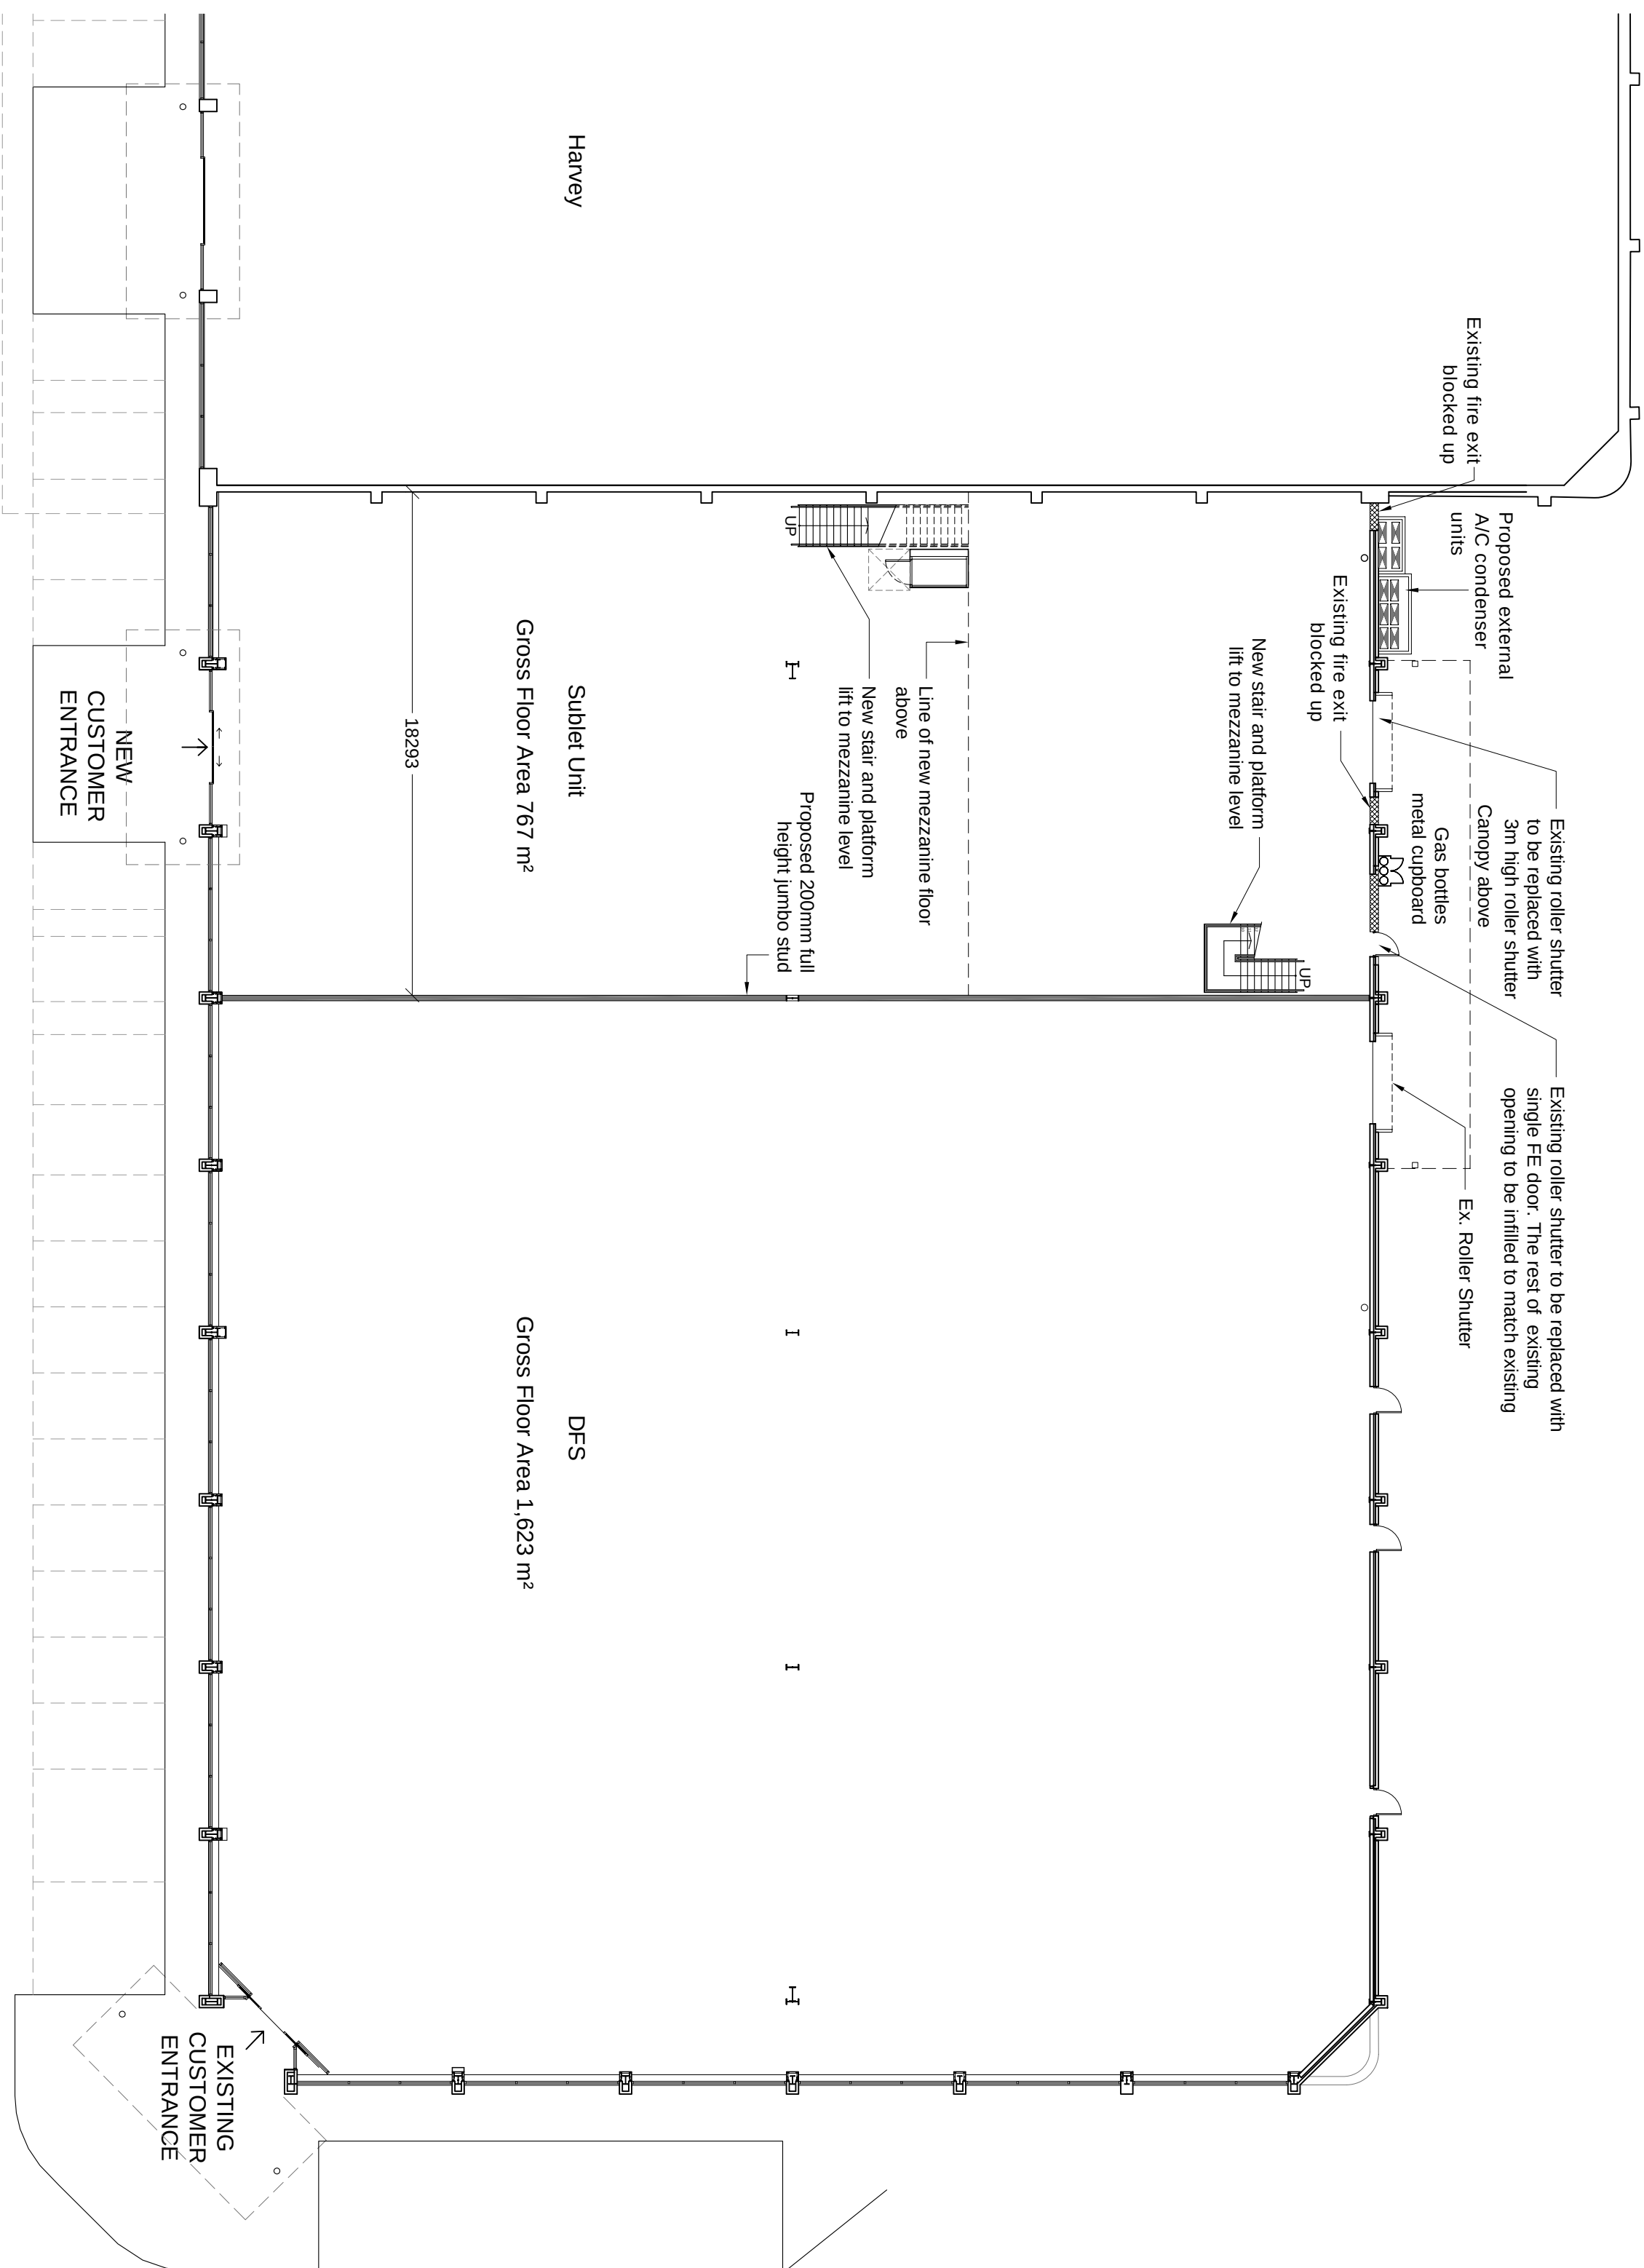

PROPOSED FRONT ELEVATION

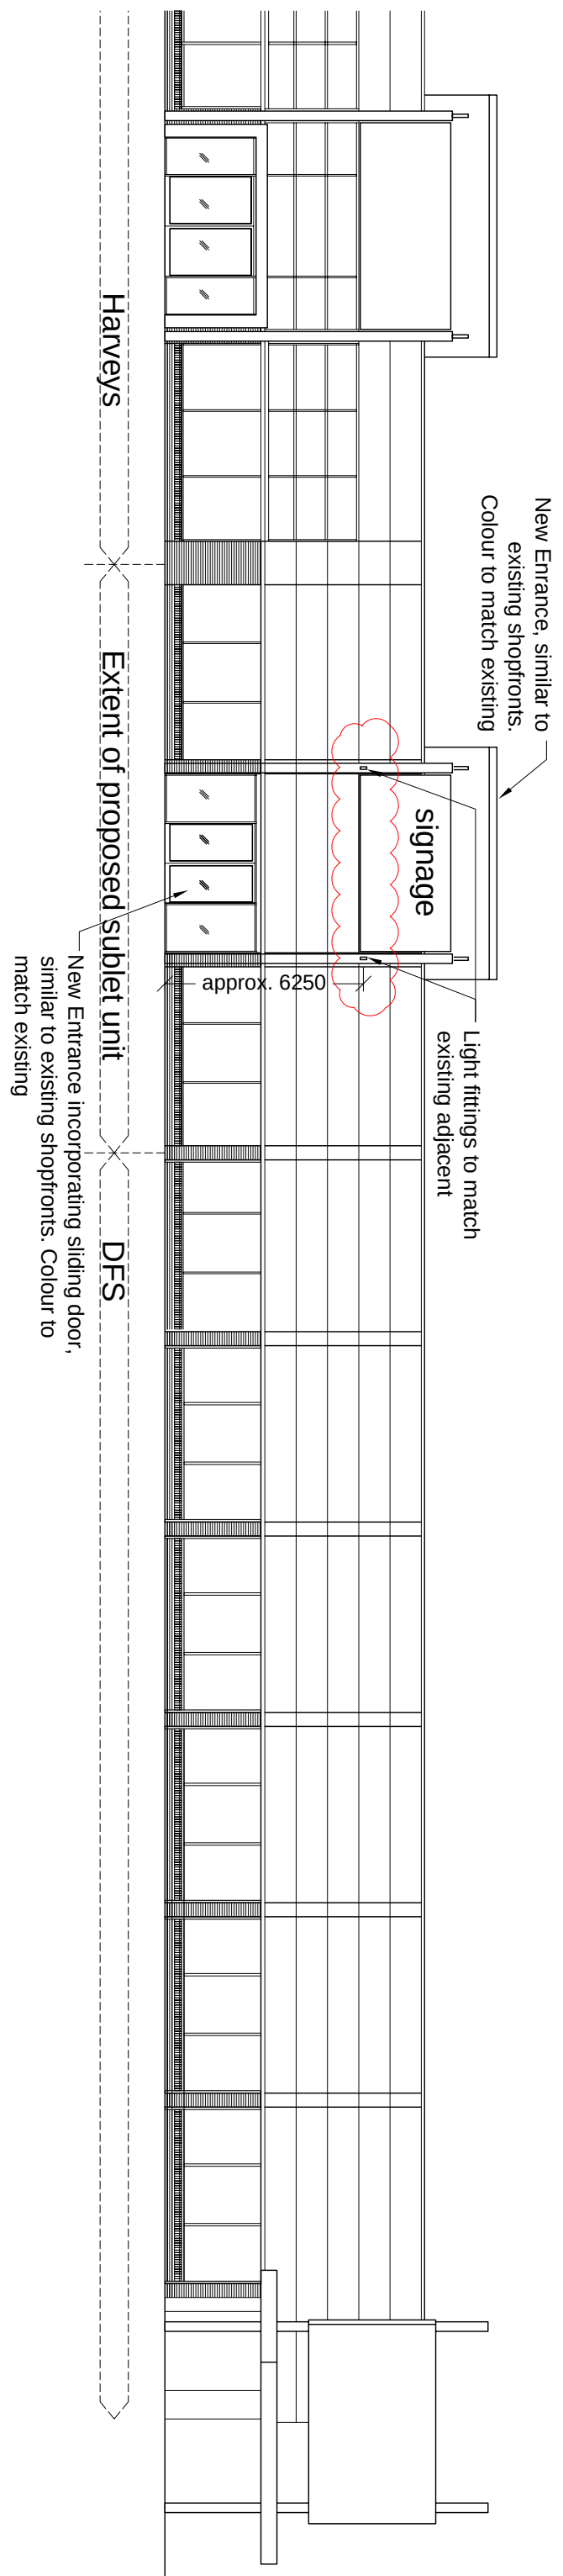

PROPOSED REAR ELEVATION

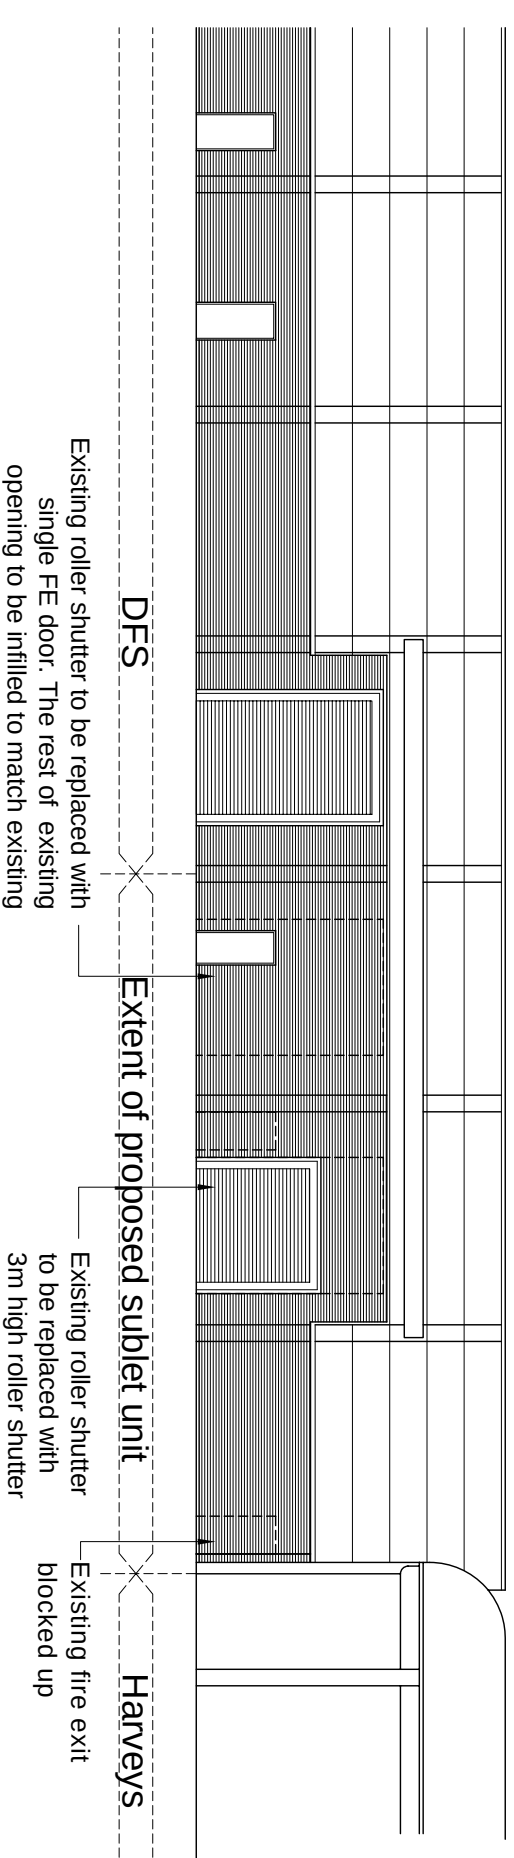

PLANNING

Wenderson UK Retail Warehouse Fund

Wellington Retail Park
Unit 1C
Waterlooville PO7 7FG

Proposed Ground Floor Plan and Proposed Elevations

May 15

DRAWING NO. 248-PL-101.P3

Renning Male Polisano Chartered Architects

erneberga House
Alexandra Road
arnborough

+44 (0) 1252 318448
www.dmp-architects.co.uk