


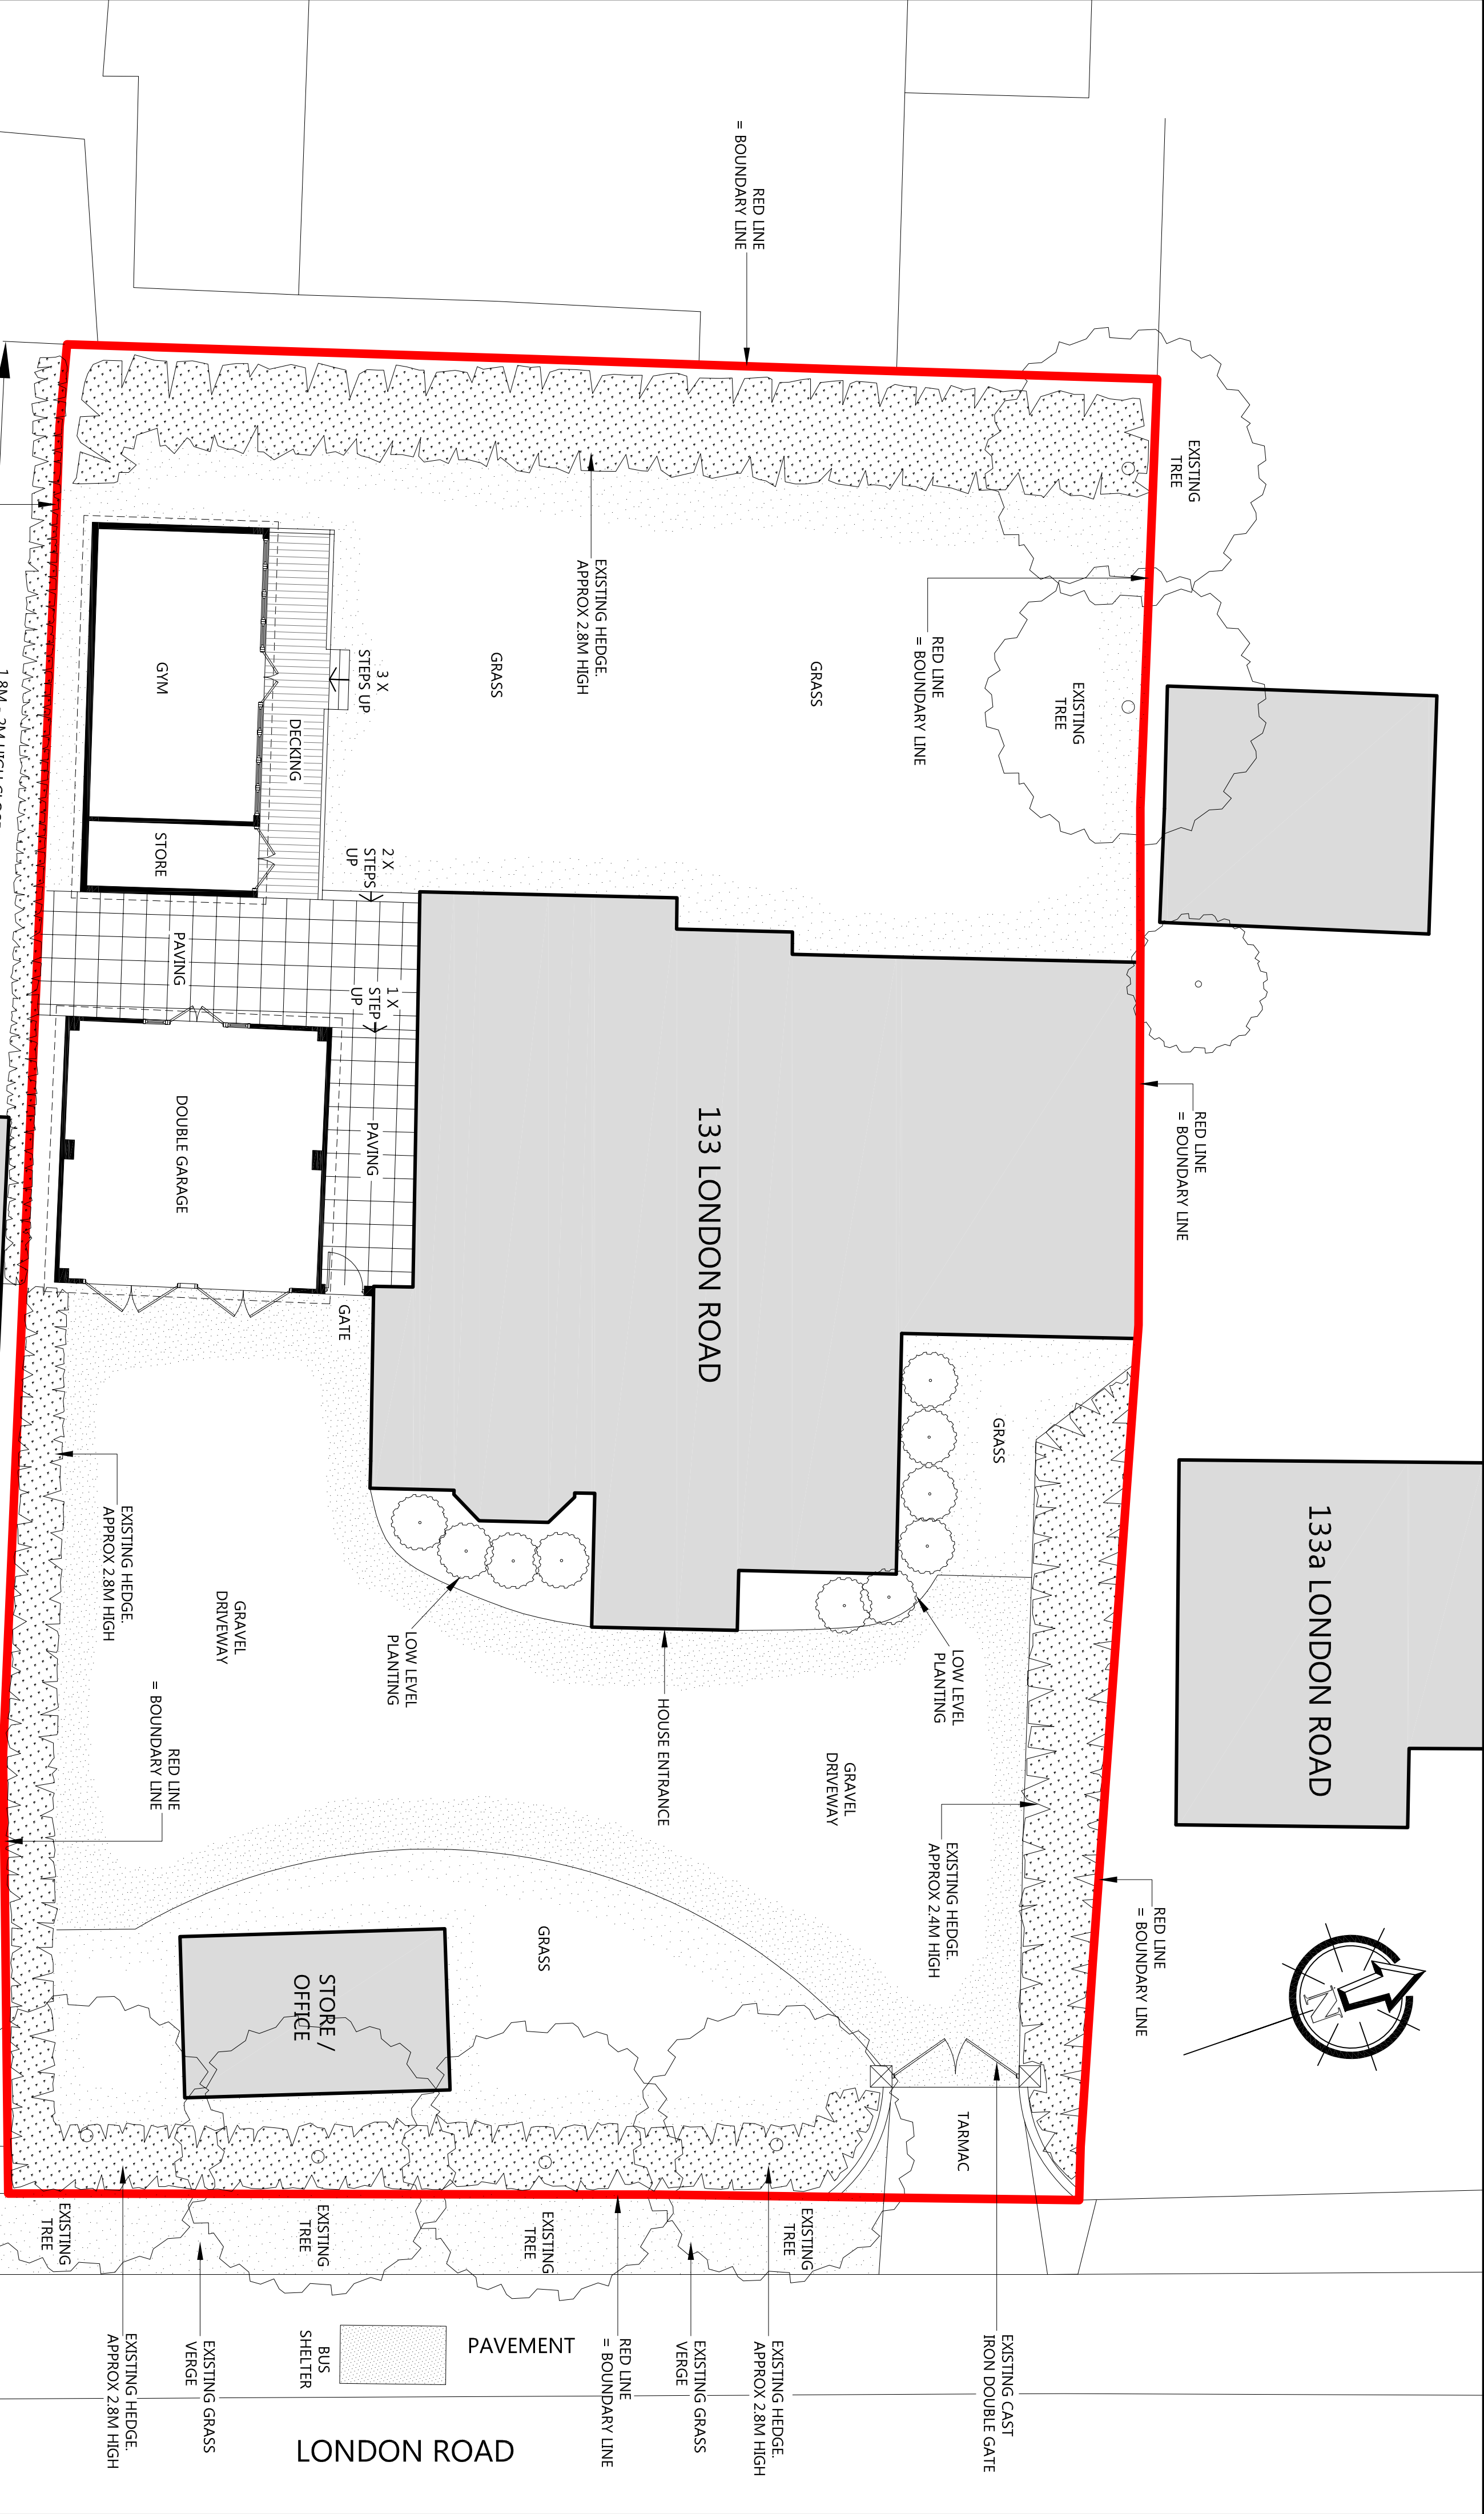

EXISTING SITE PLAN
@ 1:100 SCALE

131 LONDON ROAD



GRAHAM ASH ARCHITECTS

CHARTERED ARCHITECTS TOWN PLANNING CONSULTANTS
133 LONDON ROAD, EASTLEIGH, HAMPSHIRE SO3 5BH
TELEPHONE 07788 453105
EMAIL: info@grahamasharchitects.com
WEBSITE: www.grahamasharchitects.com

TITLE: EXISTING SITE PLAN

DESIGNED BY	DATE	DRAWN / D/T/AD BY:
GA	16-6-21	JAT
SCALE	PLOTTED	REV.
1:100	16-6-21	

SCALE @ 0 1 2 3 4 5m
1:100

PURPOSE OF ISSUE:
☒ Information ☐ Approval ☐ Tender ☐ Construction

DWG. NO. **21:027:02**

PROJECT:

NEW OUTBUILDING AT 133 LONDON ROAD WATERLOOVILLE P07 7SH