


EAST


NORTH

WEST

SOUTH

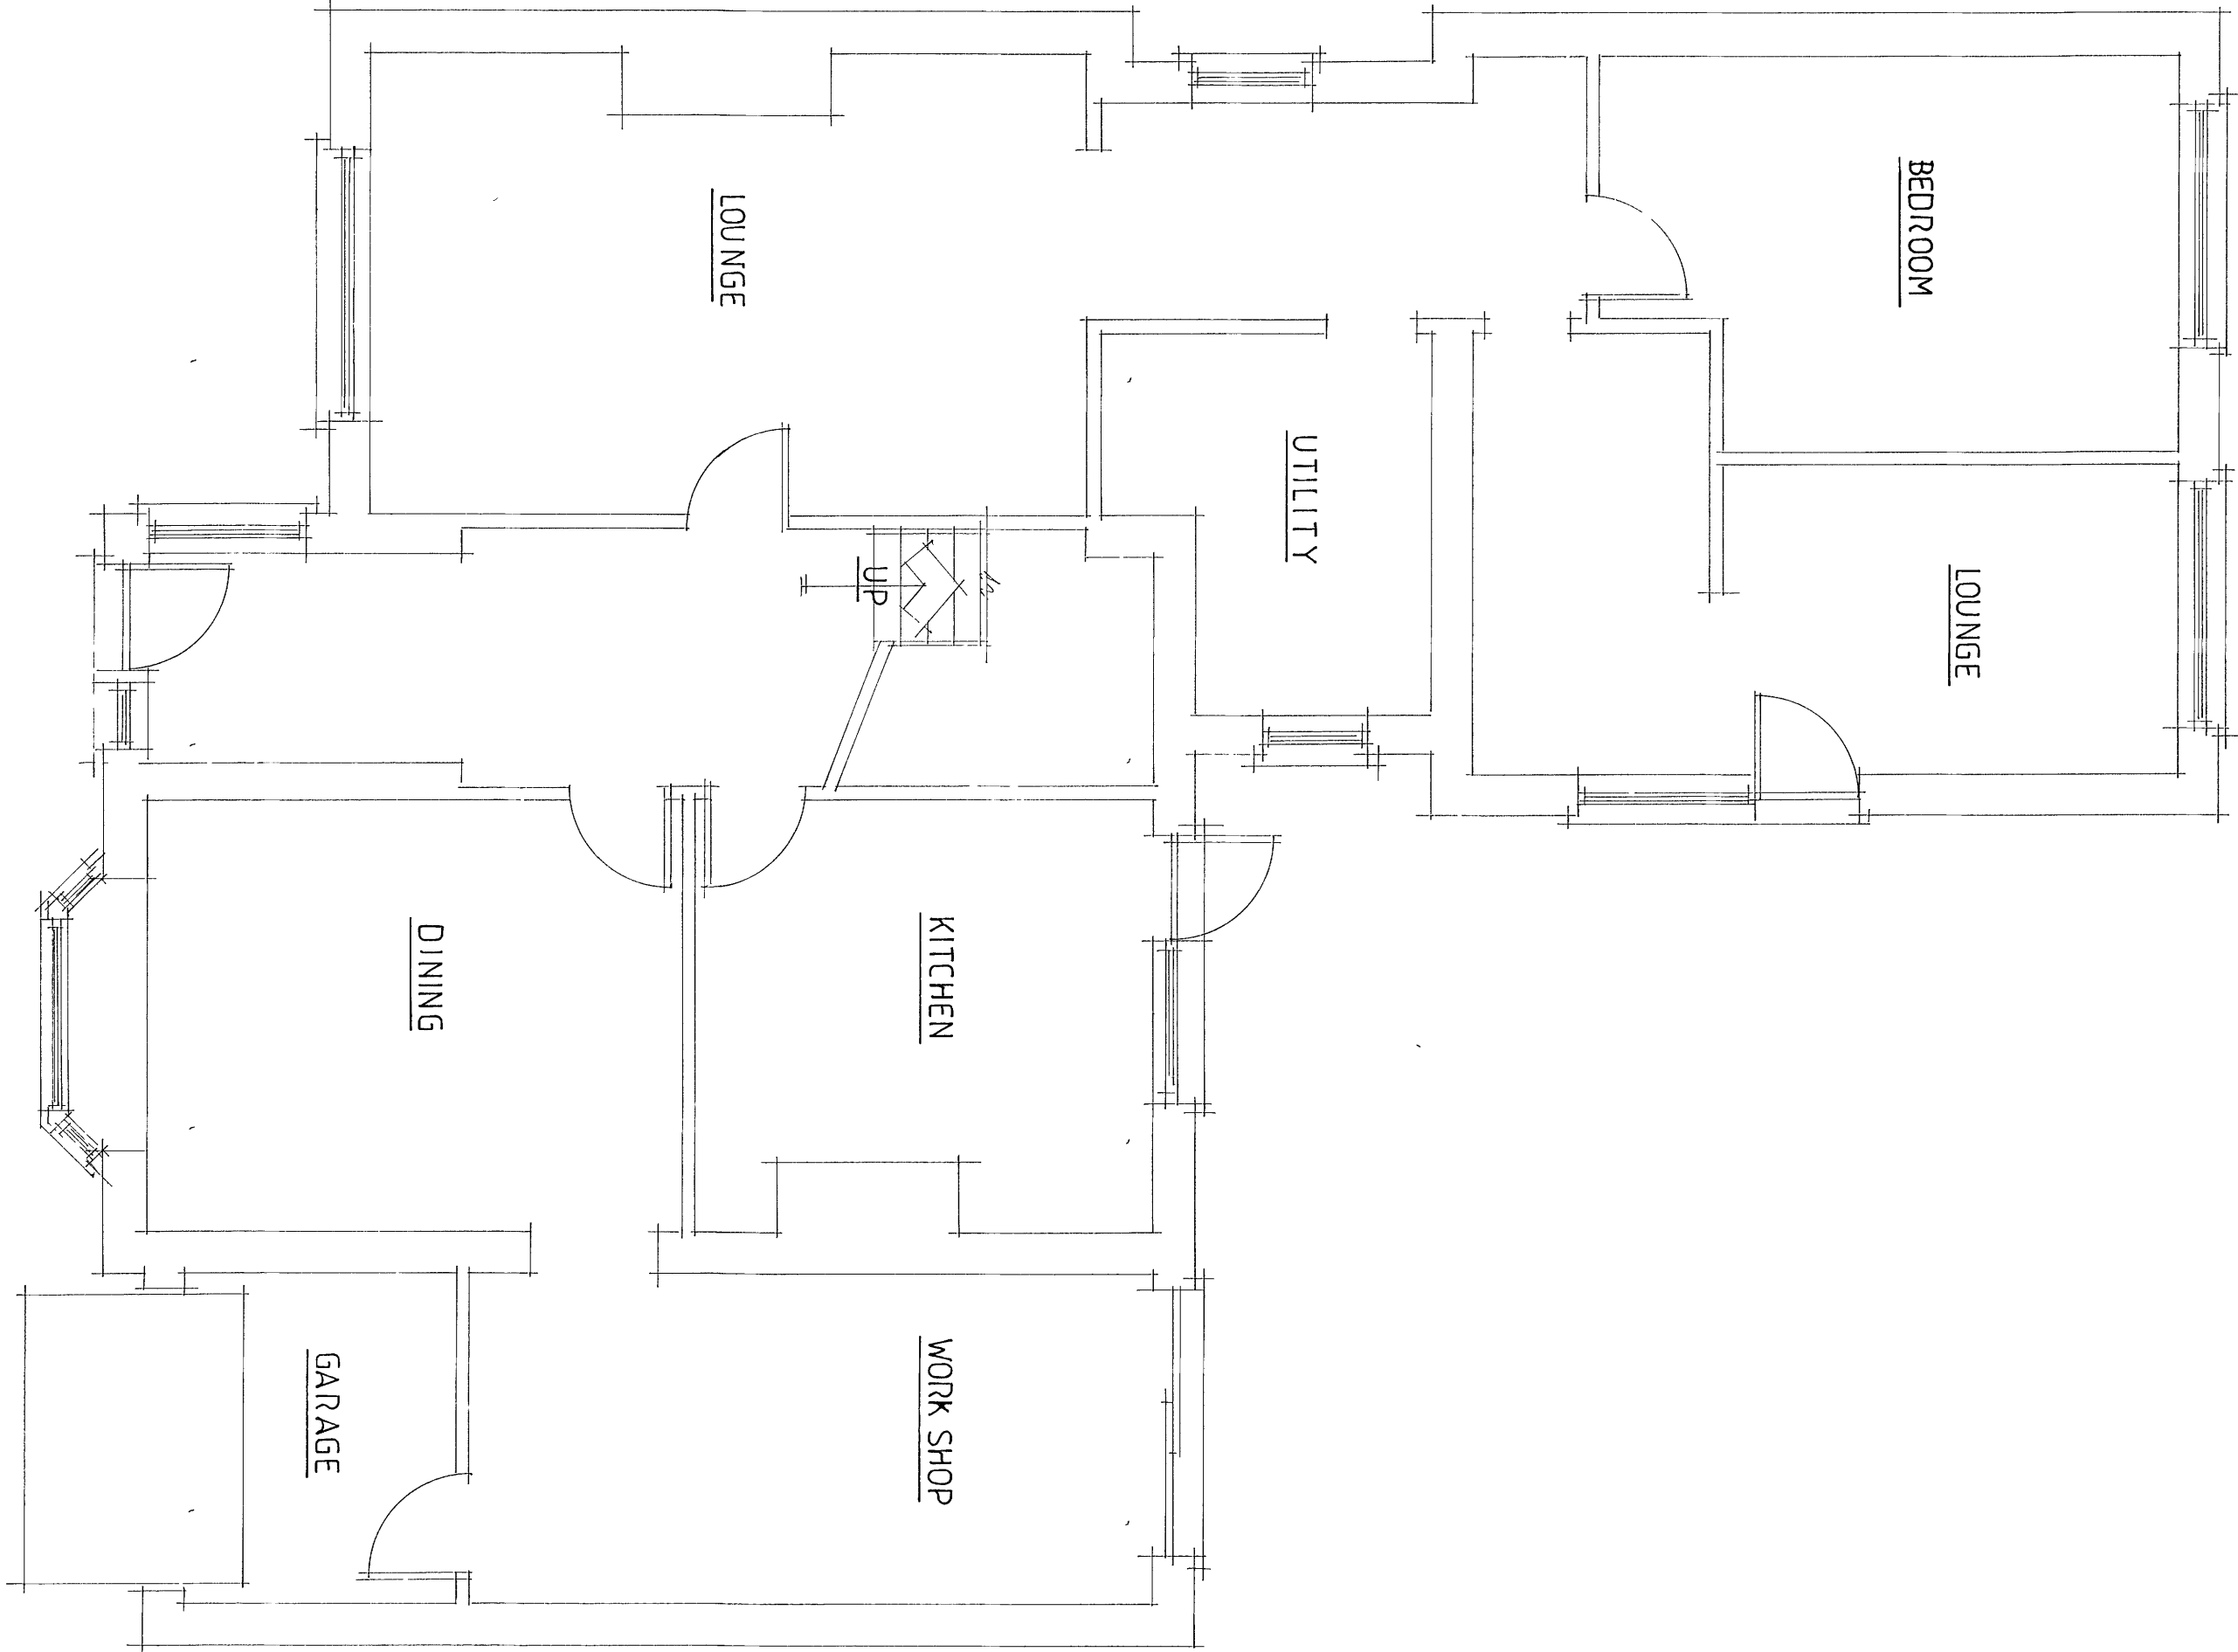

GROUND FLOOR PLAN

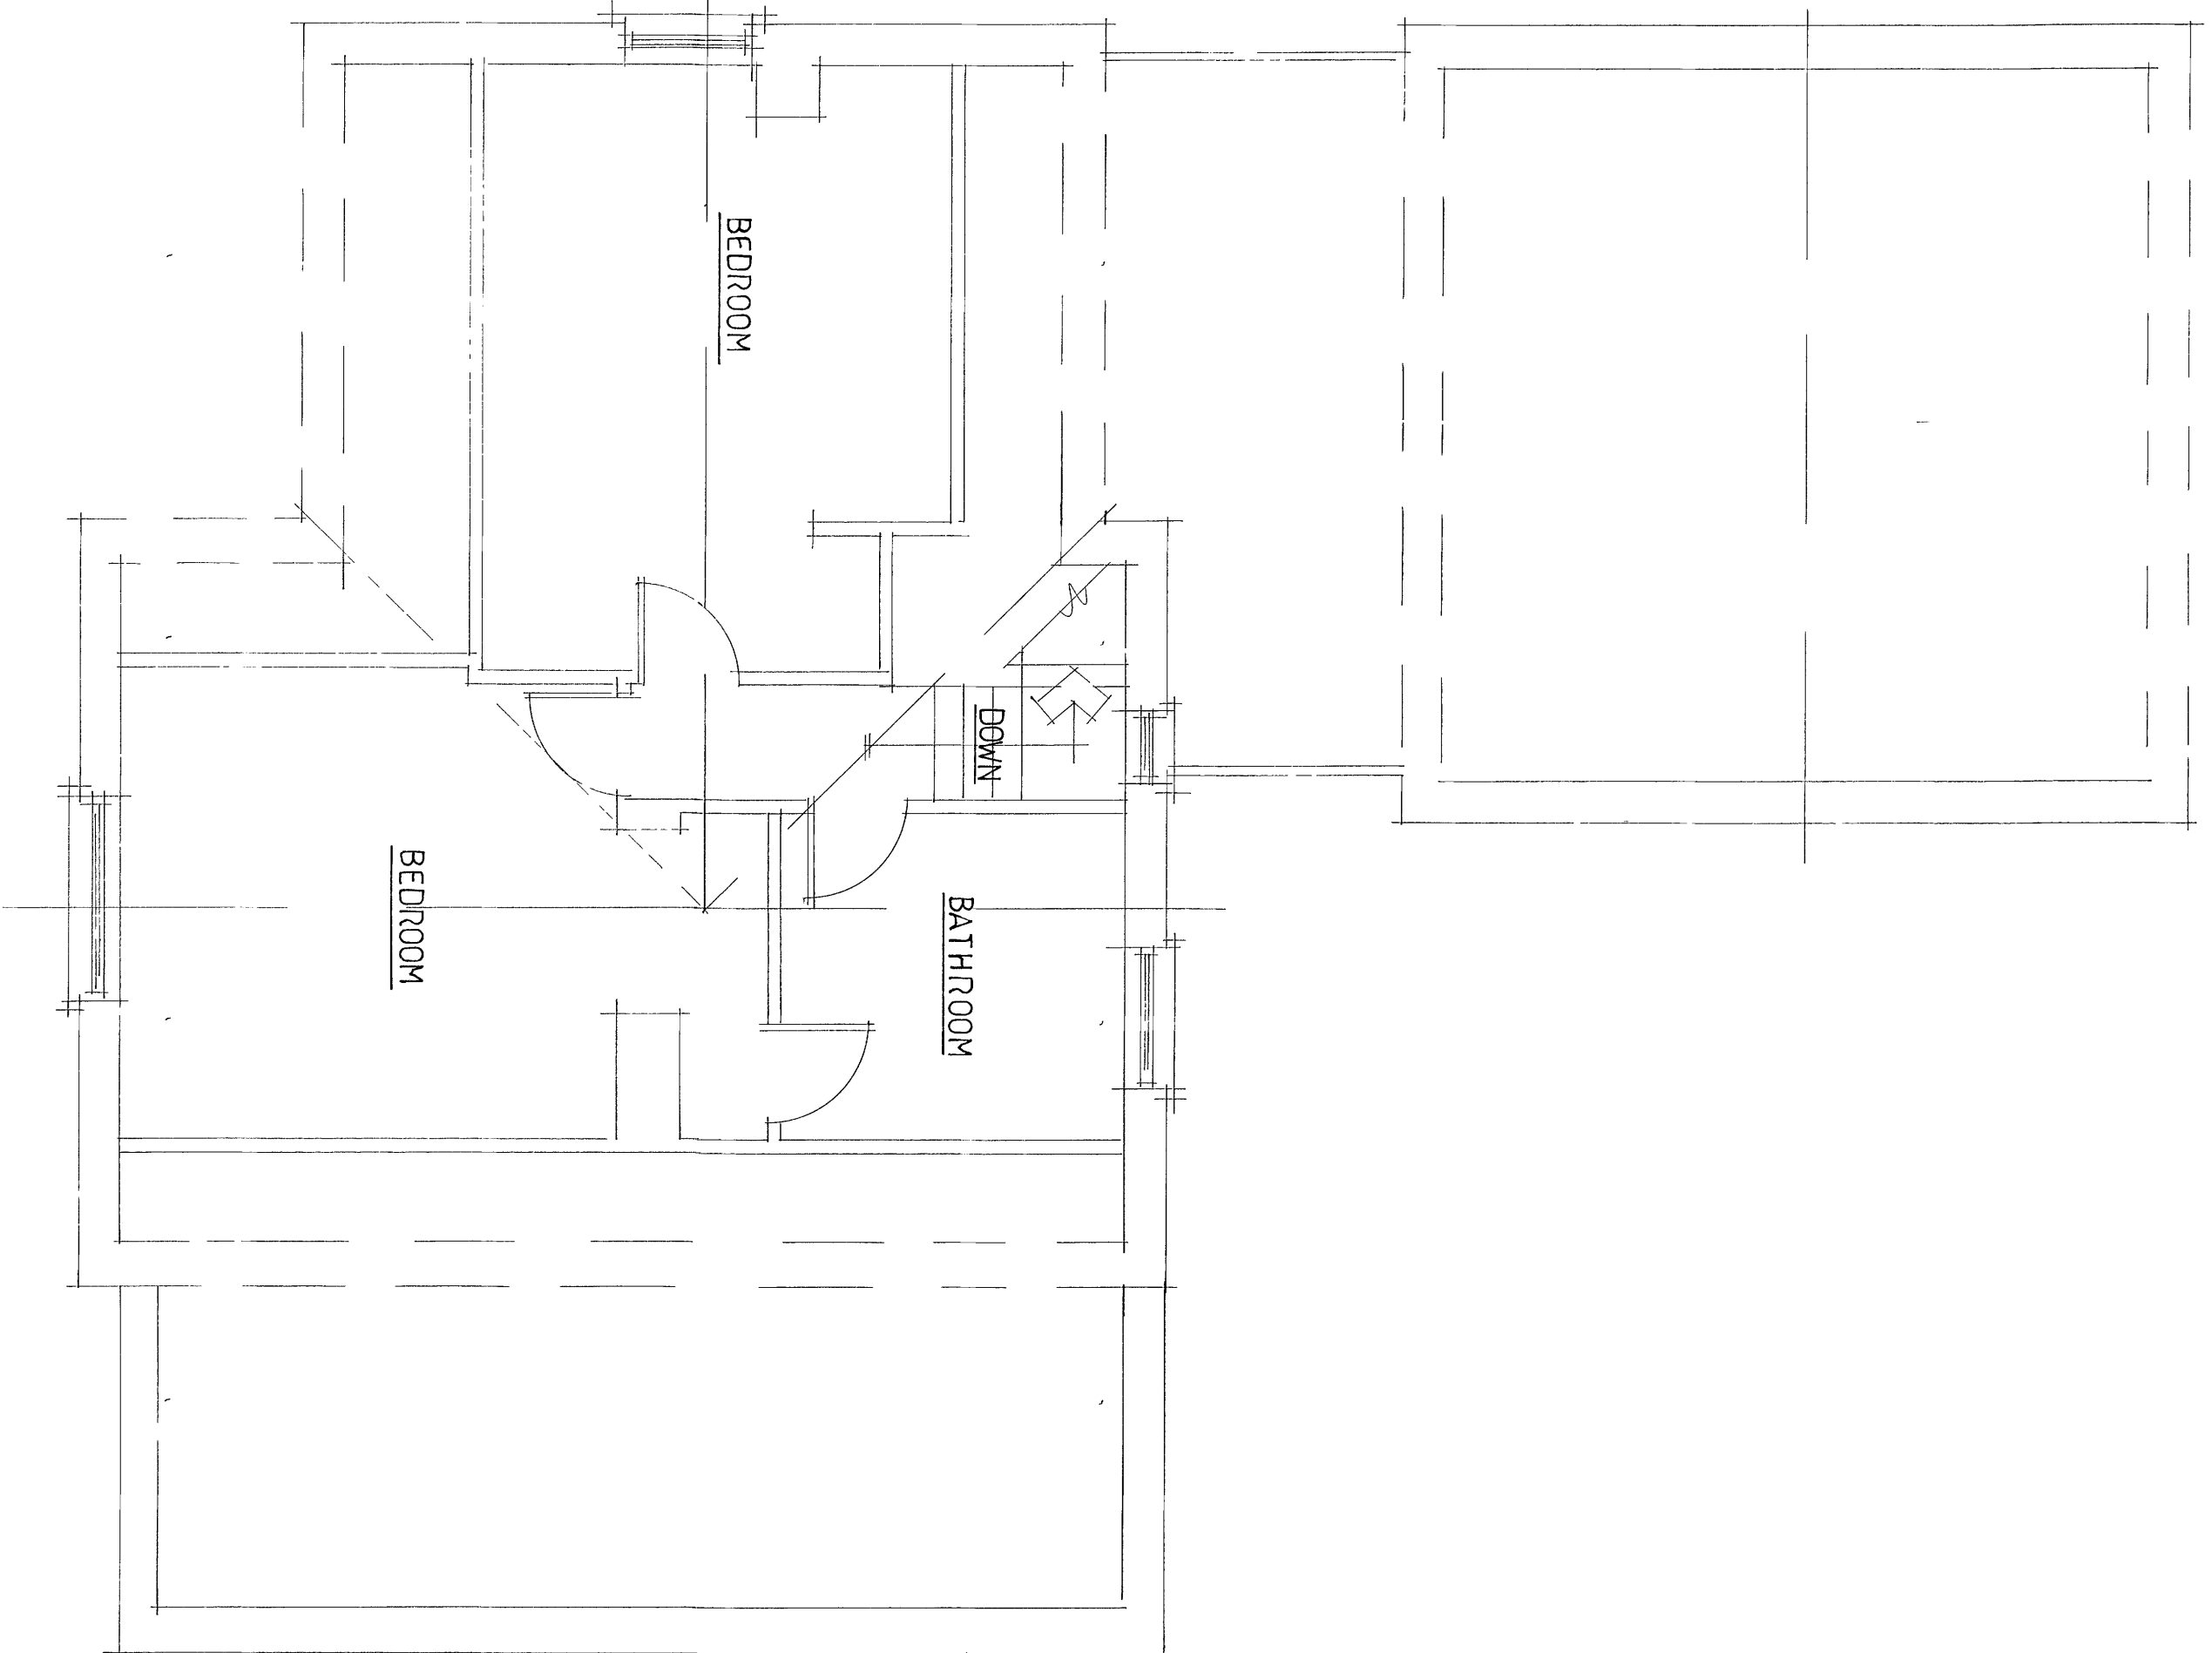

FIRST FLOOR PLAN

A	Date	Revision

© copyright

THORNS YOUNG
ARCHITECTURAL

THORNS-YOUNG LTD
CHARTERED BUILDING CONSULTANTS
Website www.thornsyoun.co.uk
Fareham 21 Middle Road
Park Gate PO2 8JG
SO23 7GH
Tel: (01329) 888 922

Portsmouth 232 London Road
North End PO2 8JG
Tel: (02392) 512 883

Client

MR B MARSHALL

Job Title

199 HAVANT ROAD
HAYLING ISLAND

Drawing Title

EXISTING FLOOR
PLANS &
ELEVATIONS

Scale 1 100, 1 50 at A1

Date APR 2016 Drawn by SA

Dwg No	Rev
PG. 003 16 1	