



BERKELEY SQUARE

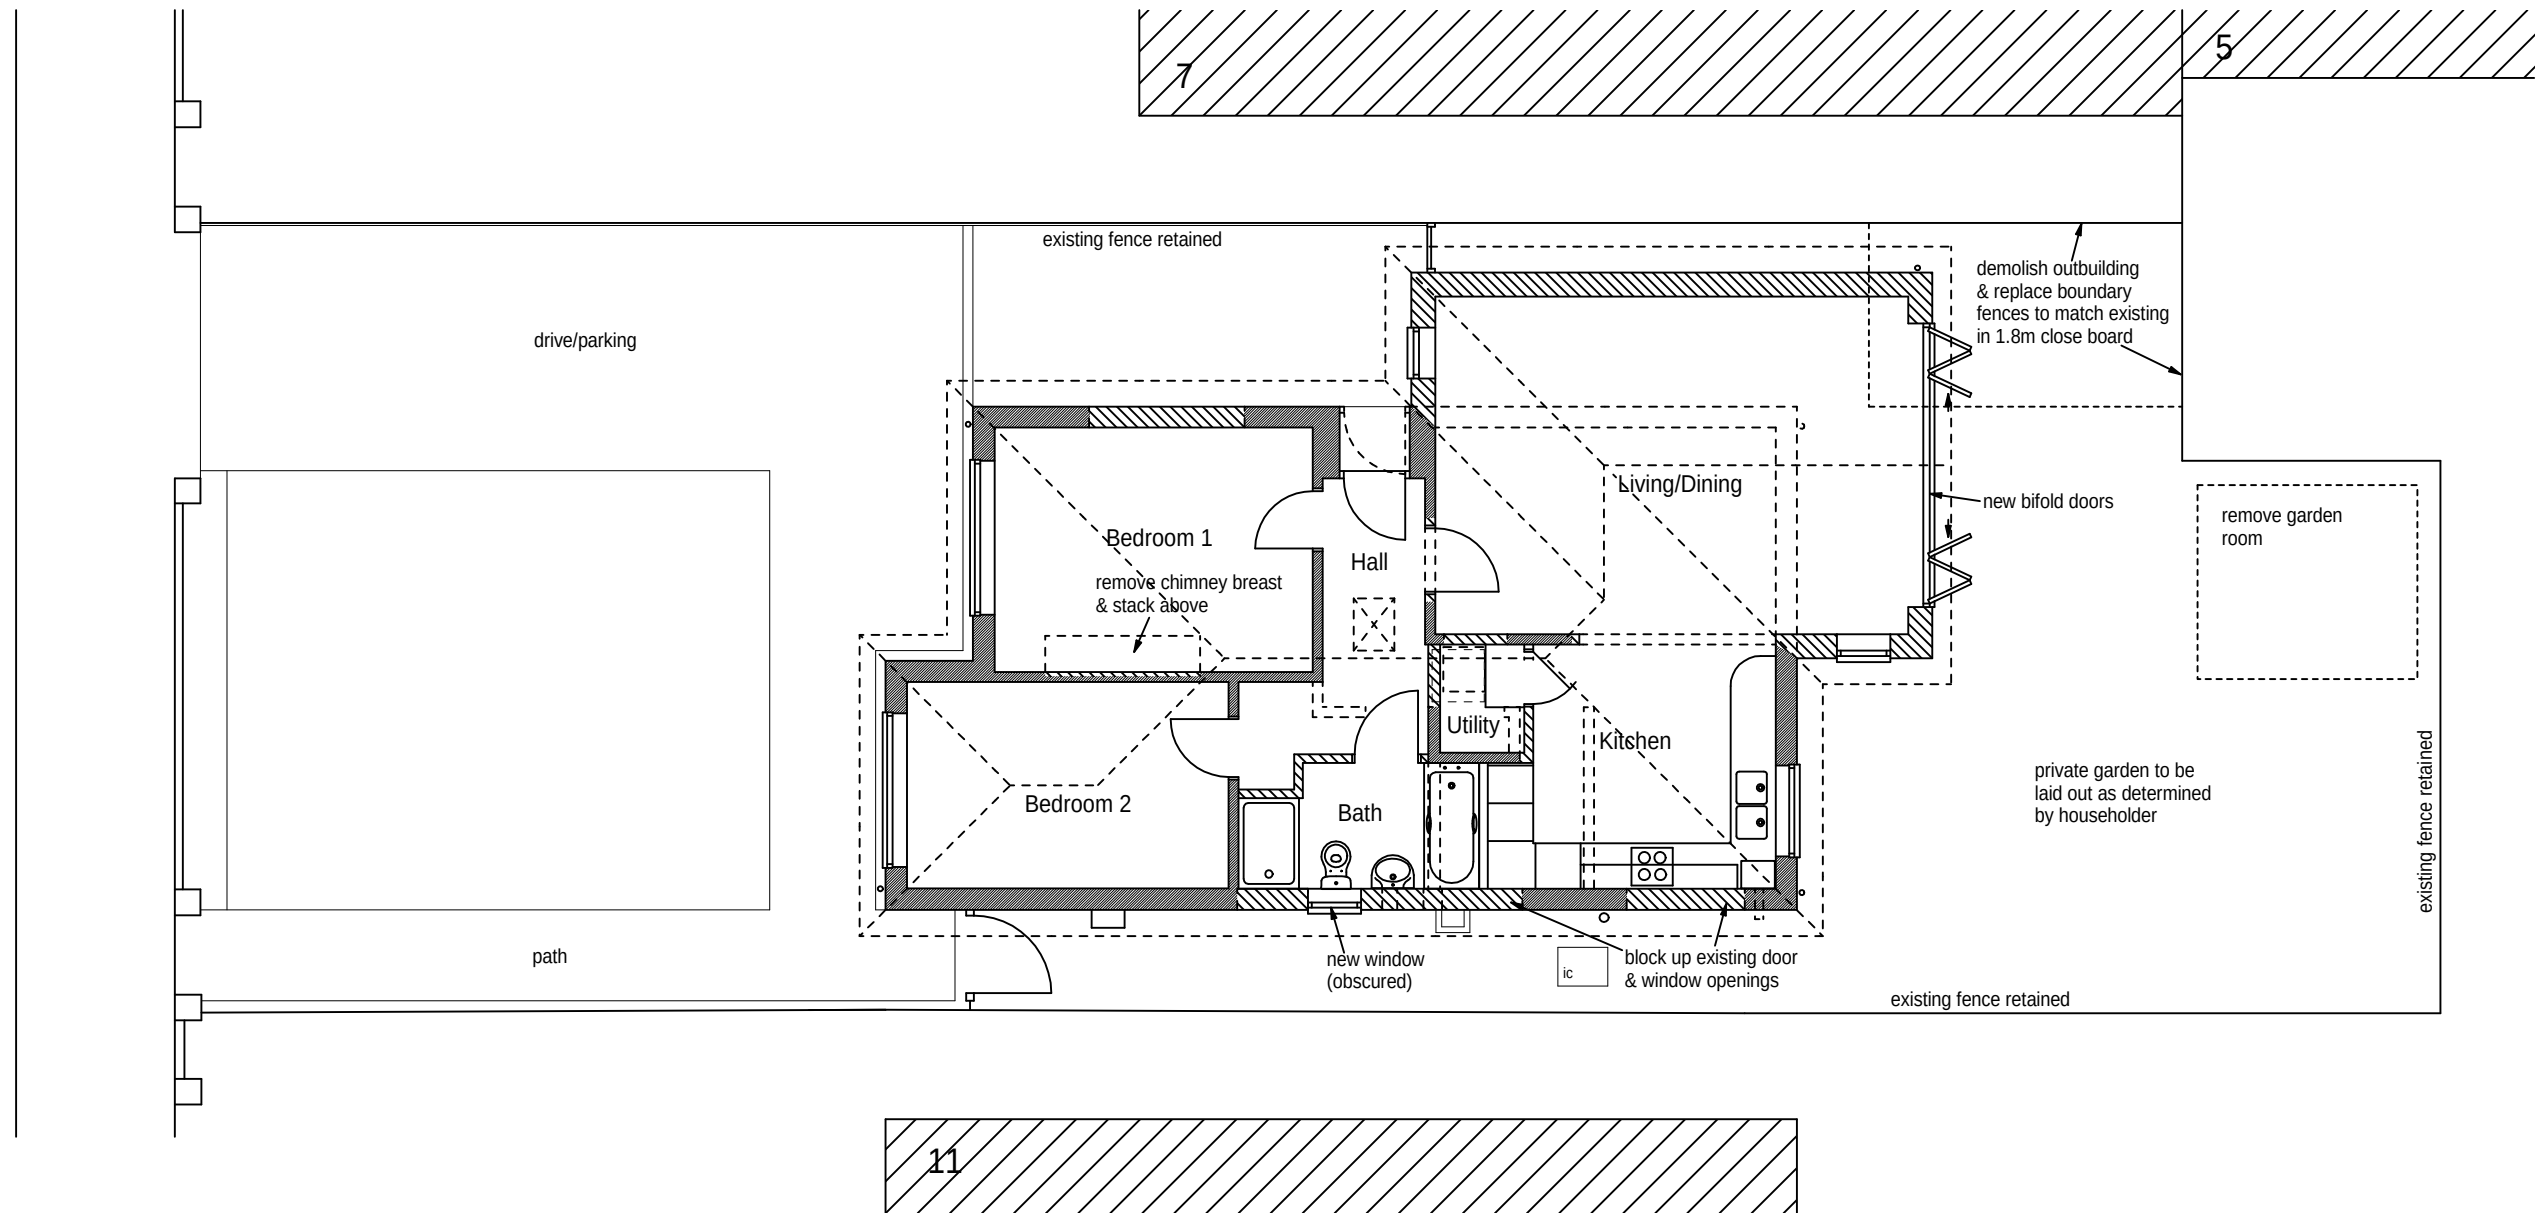

Proposed Floor & Site Plan 1:100

 

SEE SEPARATE 'SCHEDULE OF EXTERNAL MATERIALS' FOR DETAILS OF EXTERNAL FINISHES TO HOUSE, PAVINGS, FENCES, ETC

This drawing is the copyright of the Architect and must not be reproduced without permission, except by the Local Planning Authority for planning purposes. Figured dimensions to be taken in preference to scaled. Dimensions to be checked on site before work commences. No deviation from this drawing will be permitted without the prior written consent of the Architect. Ground floor slabs, foundations, structure, etc., and all work below ground is shown provisionally and inspection of ground conditions is essential prior to work commencing. Reassessment is essential when the ground conditions are apparent and redesign may be necessary in The responsibility for establishing the soil and subsoil conditions rests with the Contractor.	drawing	revisions				date
		drawing no.	rev.	date	scale(s)	sheet size
	PROPOSED FLOOR & SITE PLAN	21602/201		JAN 2016	1:100	A3
		client				
	project	MS. P. THATCHER				
 Jeffrey Douglas Chartered Architect ■ 114 Havant Road ■ Hayling Island ■ Hampshire ■ PO11 0LJ ■ Tel: (023) 9246 8889 ■ E-mail: jdo@jeffreydouglas.co.uk						